




02 Rear Elevation
Scale 1:50 @ A1 (1:100 @ A3)




01 Front Elevation
Scale 1:50 @ A1 (1:100 @ A3)

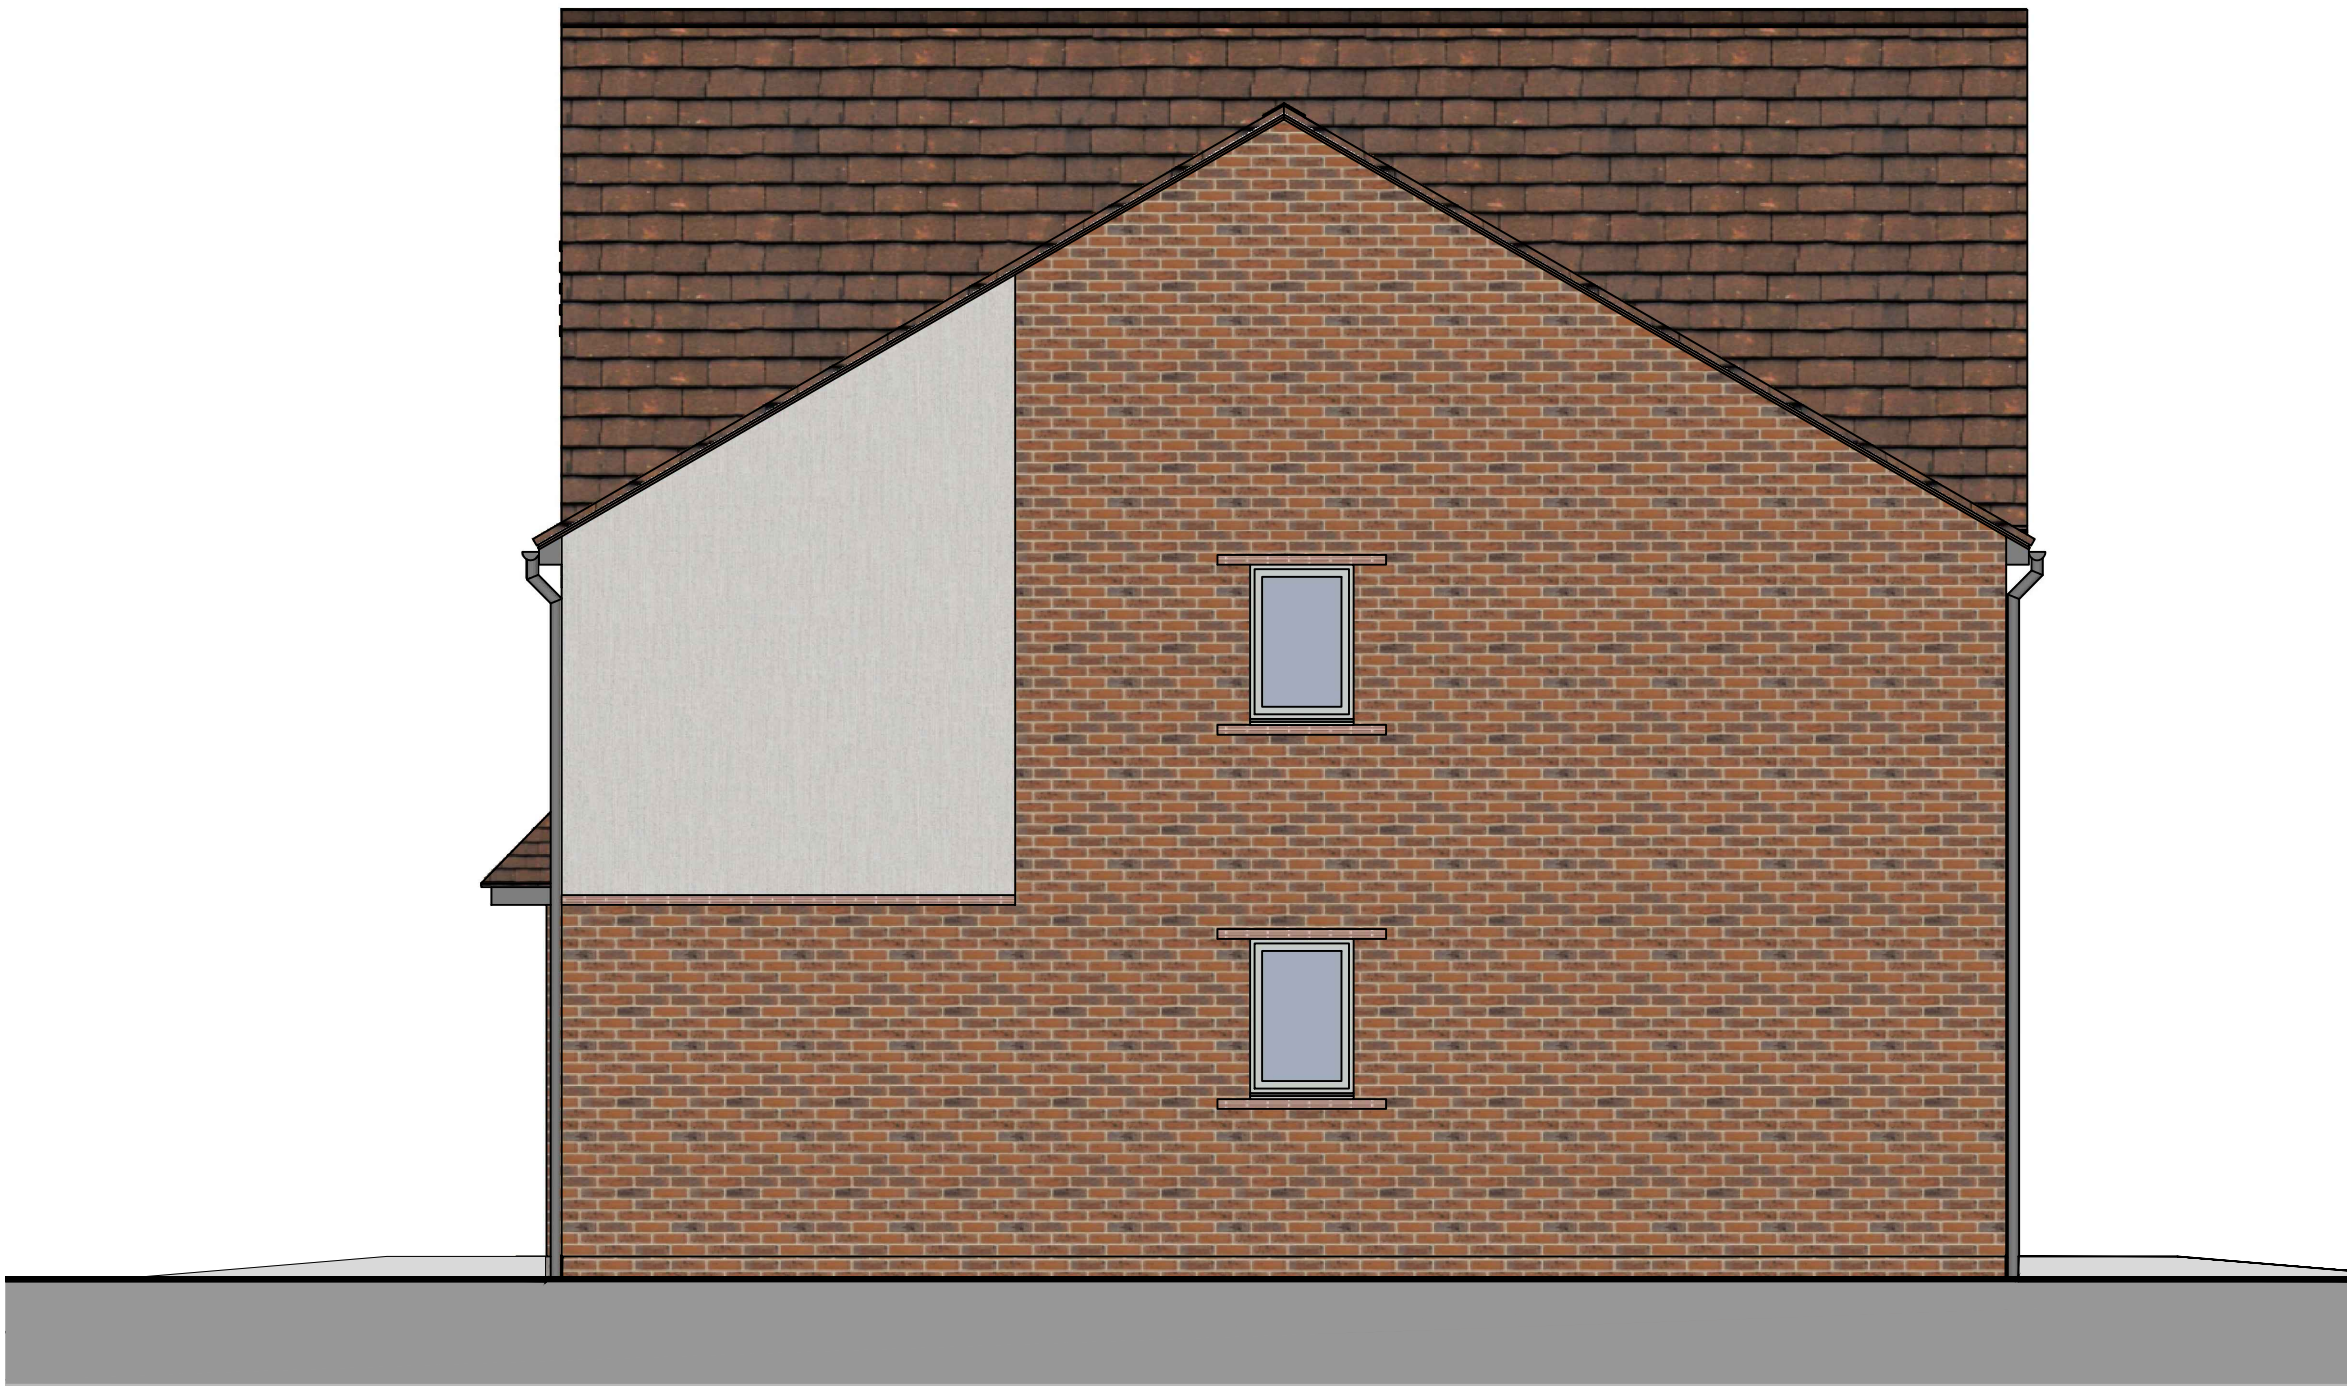

03 Side Elevation
Scale 1:50 @ A1 (1:100 @ A3)

WATFORD SEMI

House Type	3B4P
Format	Semi, Terrace
Tenure	Private
NIA (sqm)	91.9
NIA (sqft)	989
NDSS Min (sqm)	84
Storage (sqm)	3.6
NDSS Min Storage	2.5
Part M Category	M4(2)
Plots	15

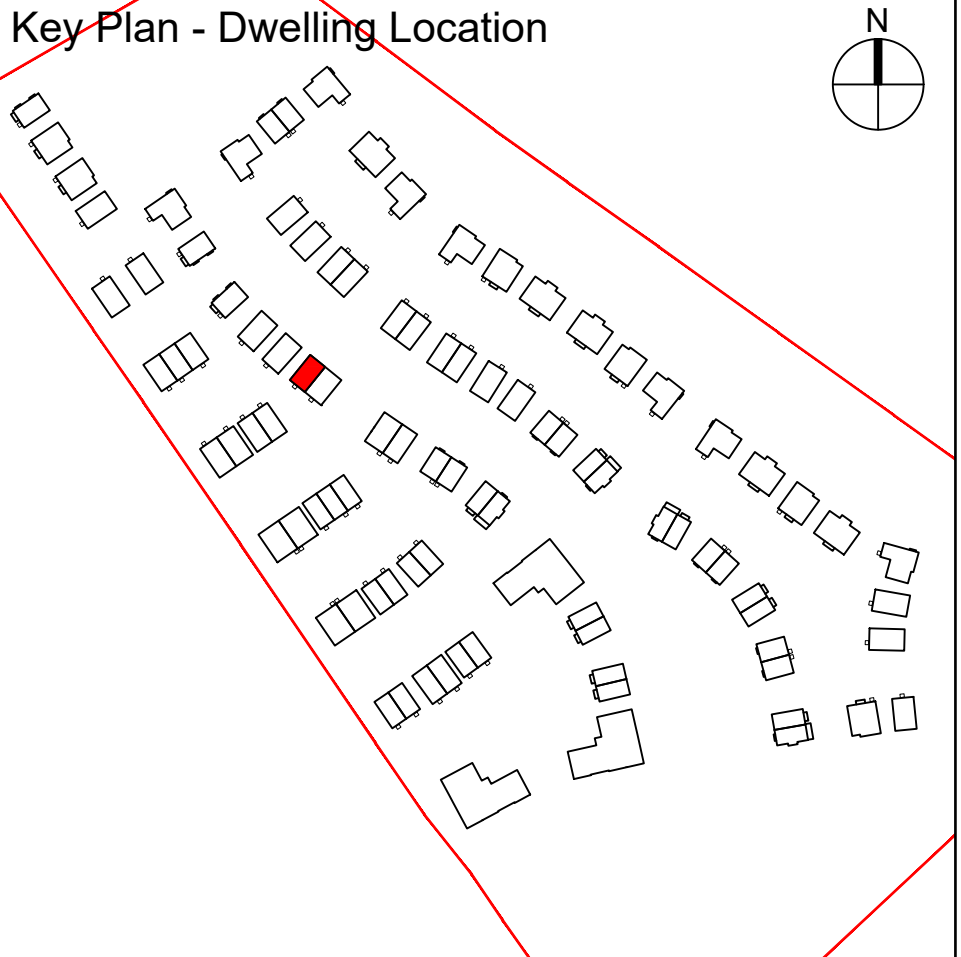

Notes/Legend

Rev	Date	Drawn	Description	Notes	Legend
A	01.10.25	JPA	Initial Pre-Planning Pack for Foundation	Do not scale from drawings unless by agreement with HTA. Use figured dimensions only. Check all dimensions on site prior to commencing the works. Drawing to be read in conjunction with other relevant consultant information.	
B	27.10.25	SAE	Elevation updates, plot numbers updated to reflect site plan.		
C	24.11.25	SAE	house type name updated.		
D	16.04.26	SAE	Minor updates following review by LGCH		
			Window colour changed following LGCHF review.		
			brick bond updated		
			Elevation updated		

This drawing is the copyright of HTA Design LLP and must not be copied or reproduced in part, or in whole, without the express permission of HTA Design LLP. Drawing to be read in conjunction with specification.

Watford Elevations - Semi

drawing title
David Wilson Homes
LG3 Letchworth Garden City

HTA-A_DR_2175

drawing number
1:50 @ A1
Scale 1:100 @ A3

D

revision
BAR-LGC-100 GBE
project number originated by

FOR PLANNING

status

HTA Design LLP
www.hta.co.uk
London | Edinburgh | Manchester | Bristol

