



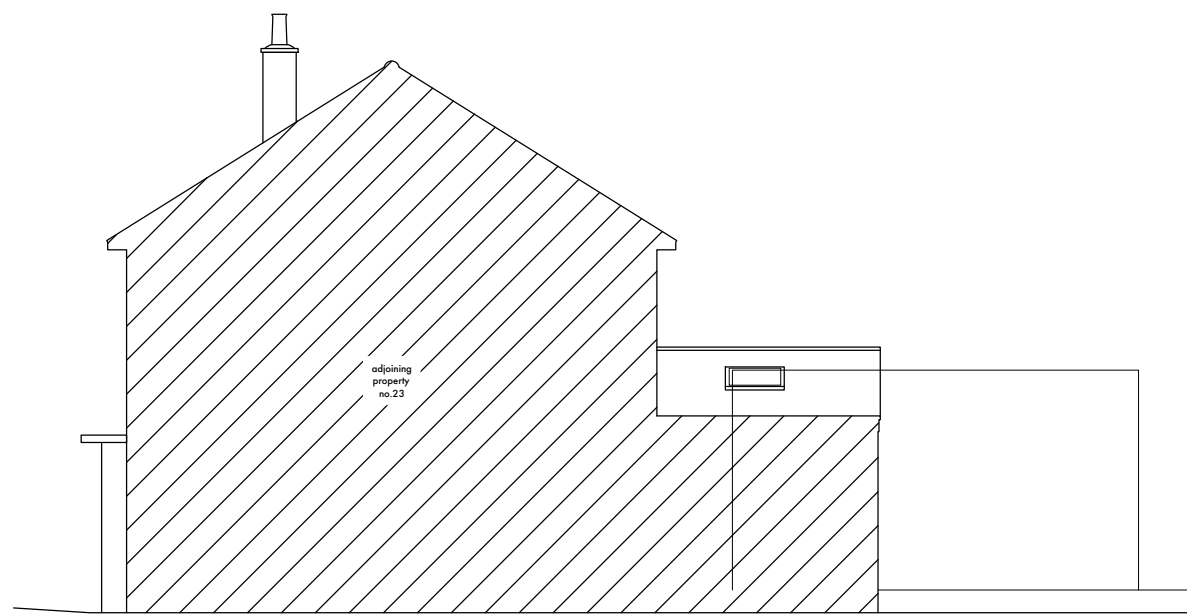

proposed side elevation (SE) - scale 1:100




proposed rear elevation (NE) - scale 1:100

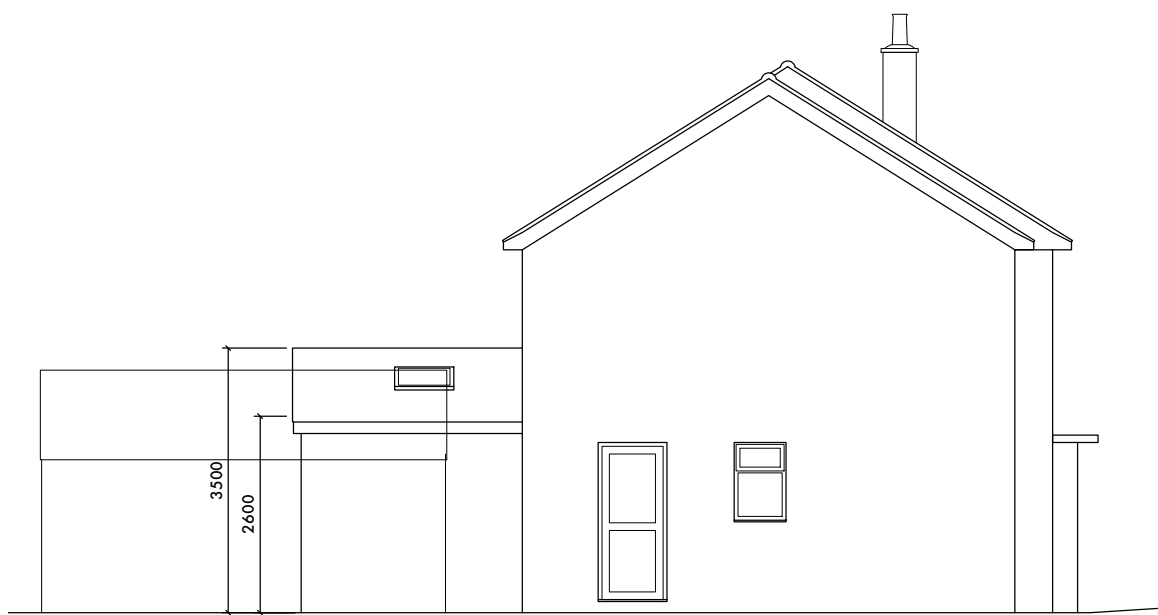

proposed side elevation (NW) - scale 1:100




proposed front elevation (SW) - scale 1:100

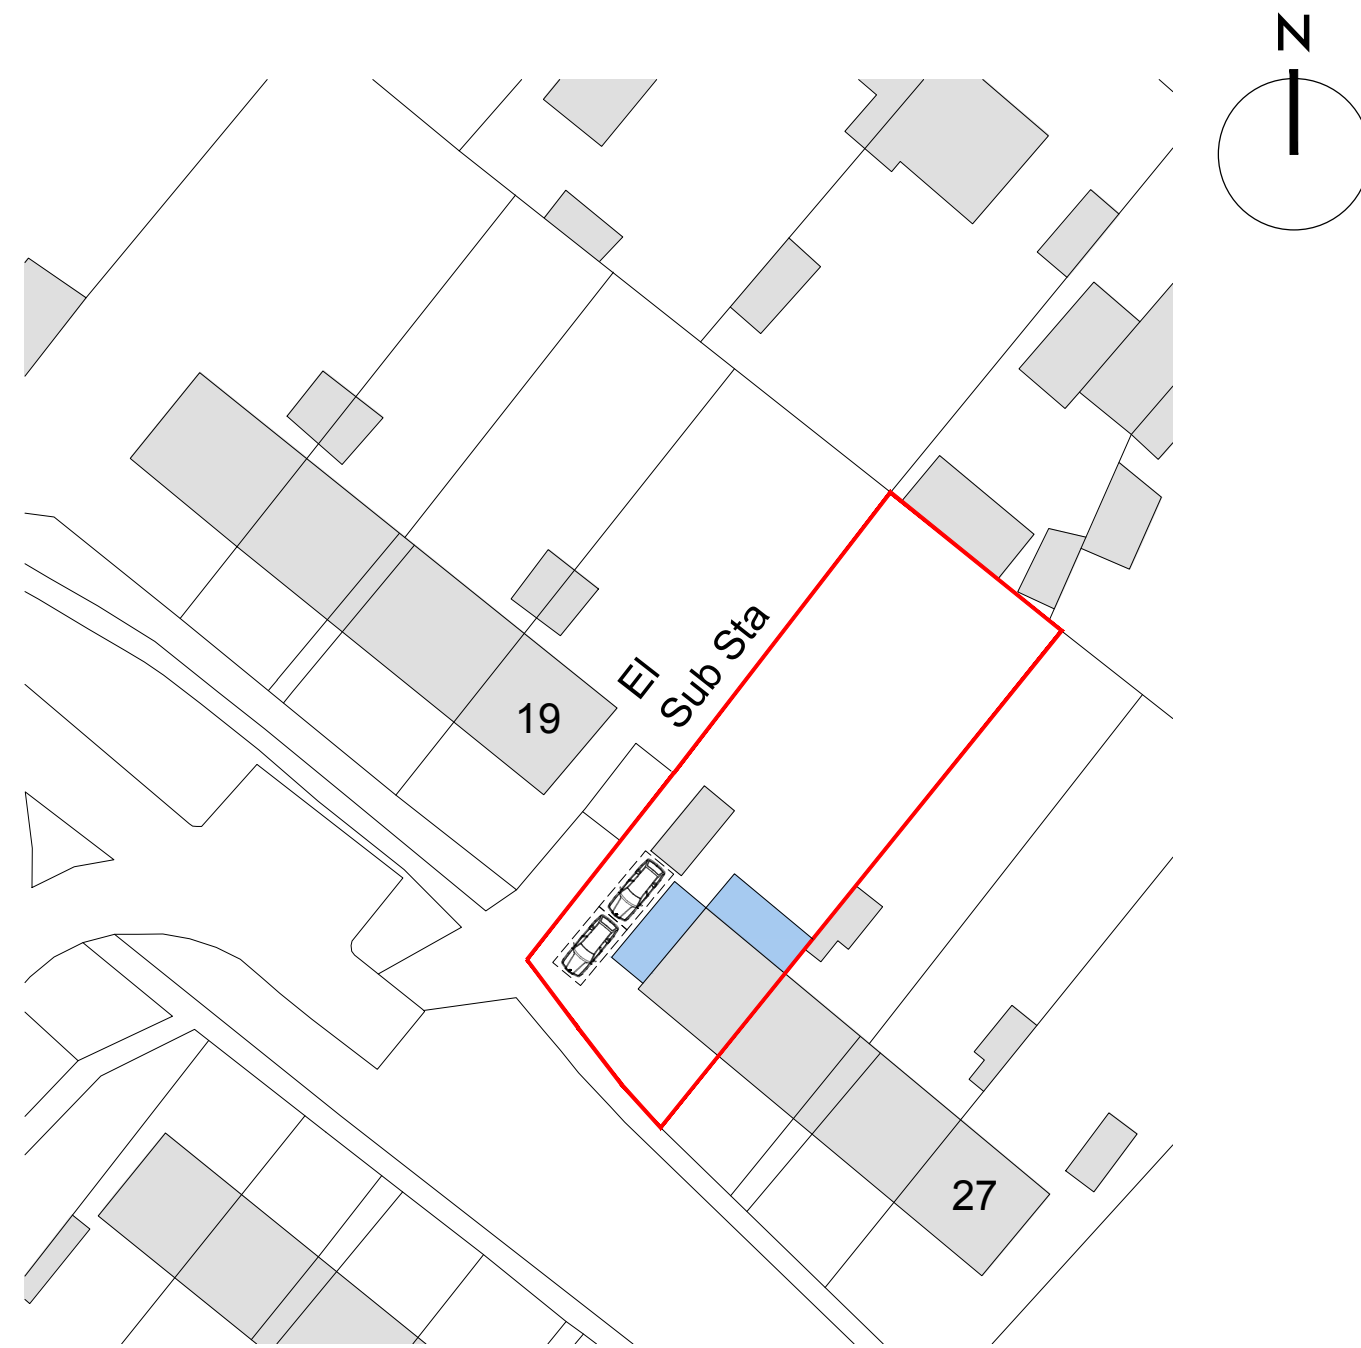


proposed block plan - scale 1:500


existing front elevation (SW) - scale 1:100

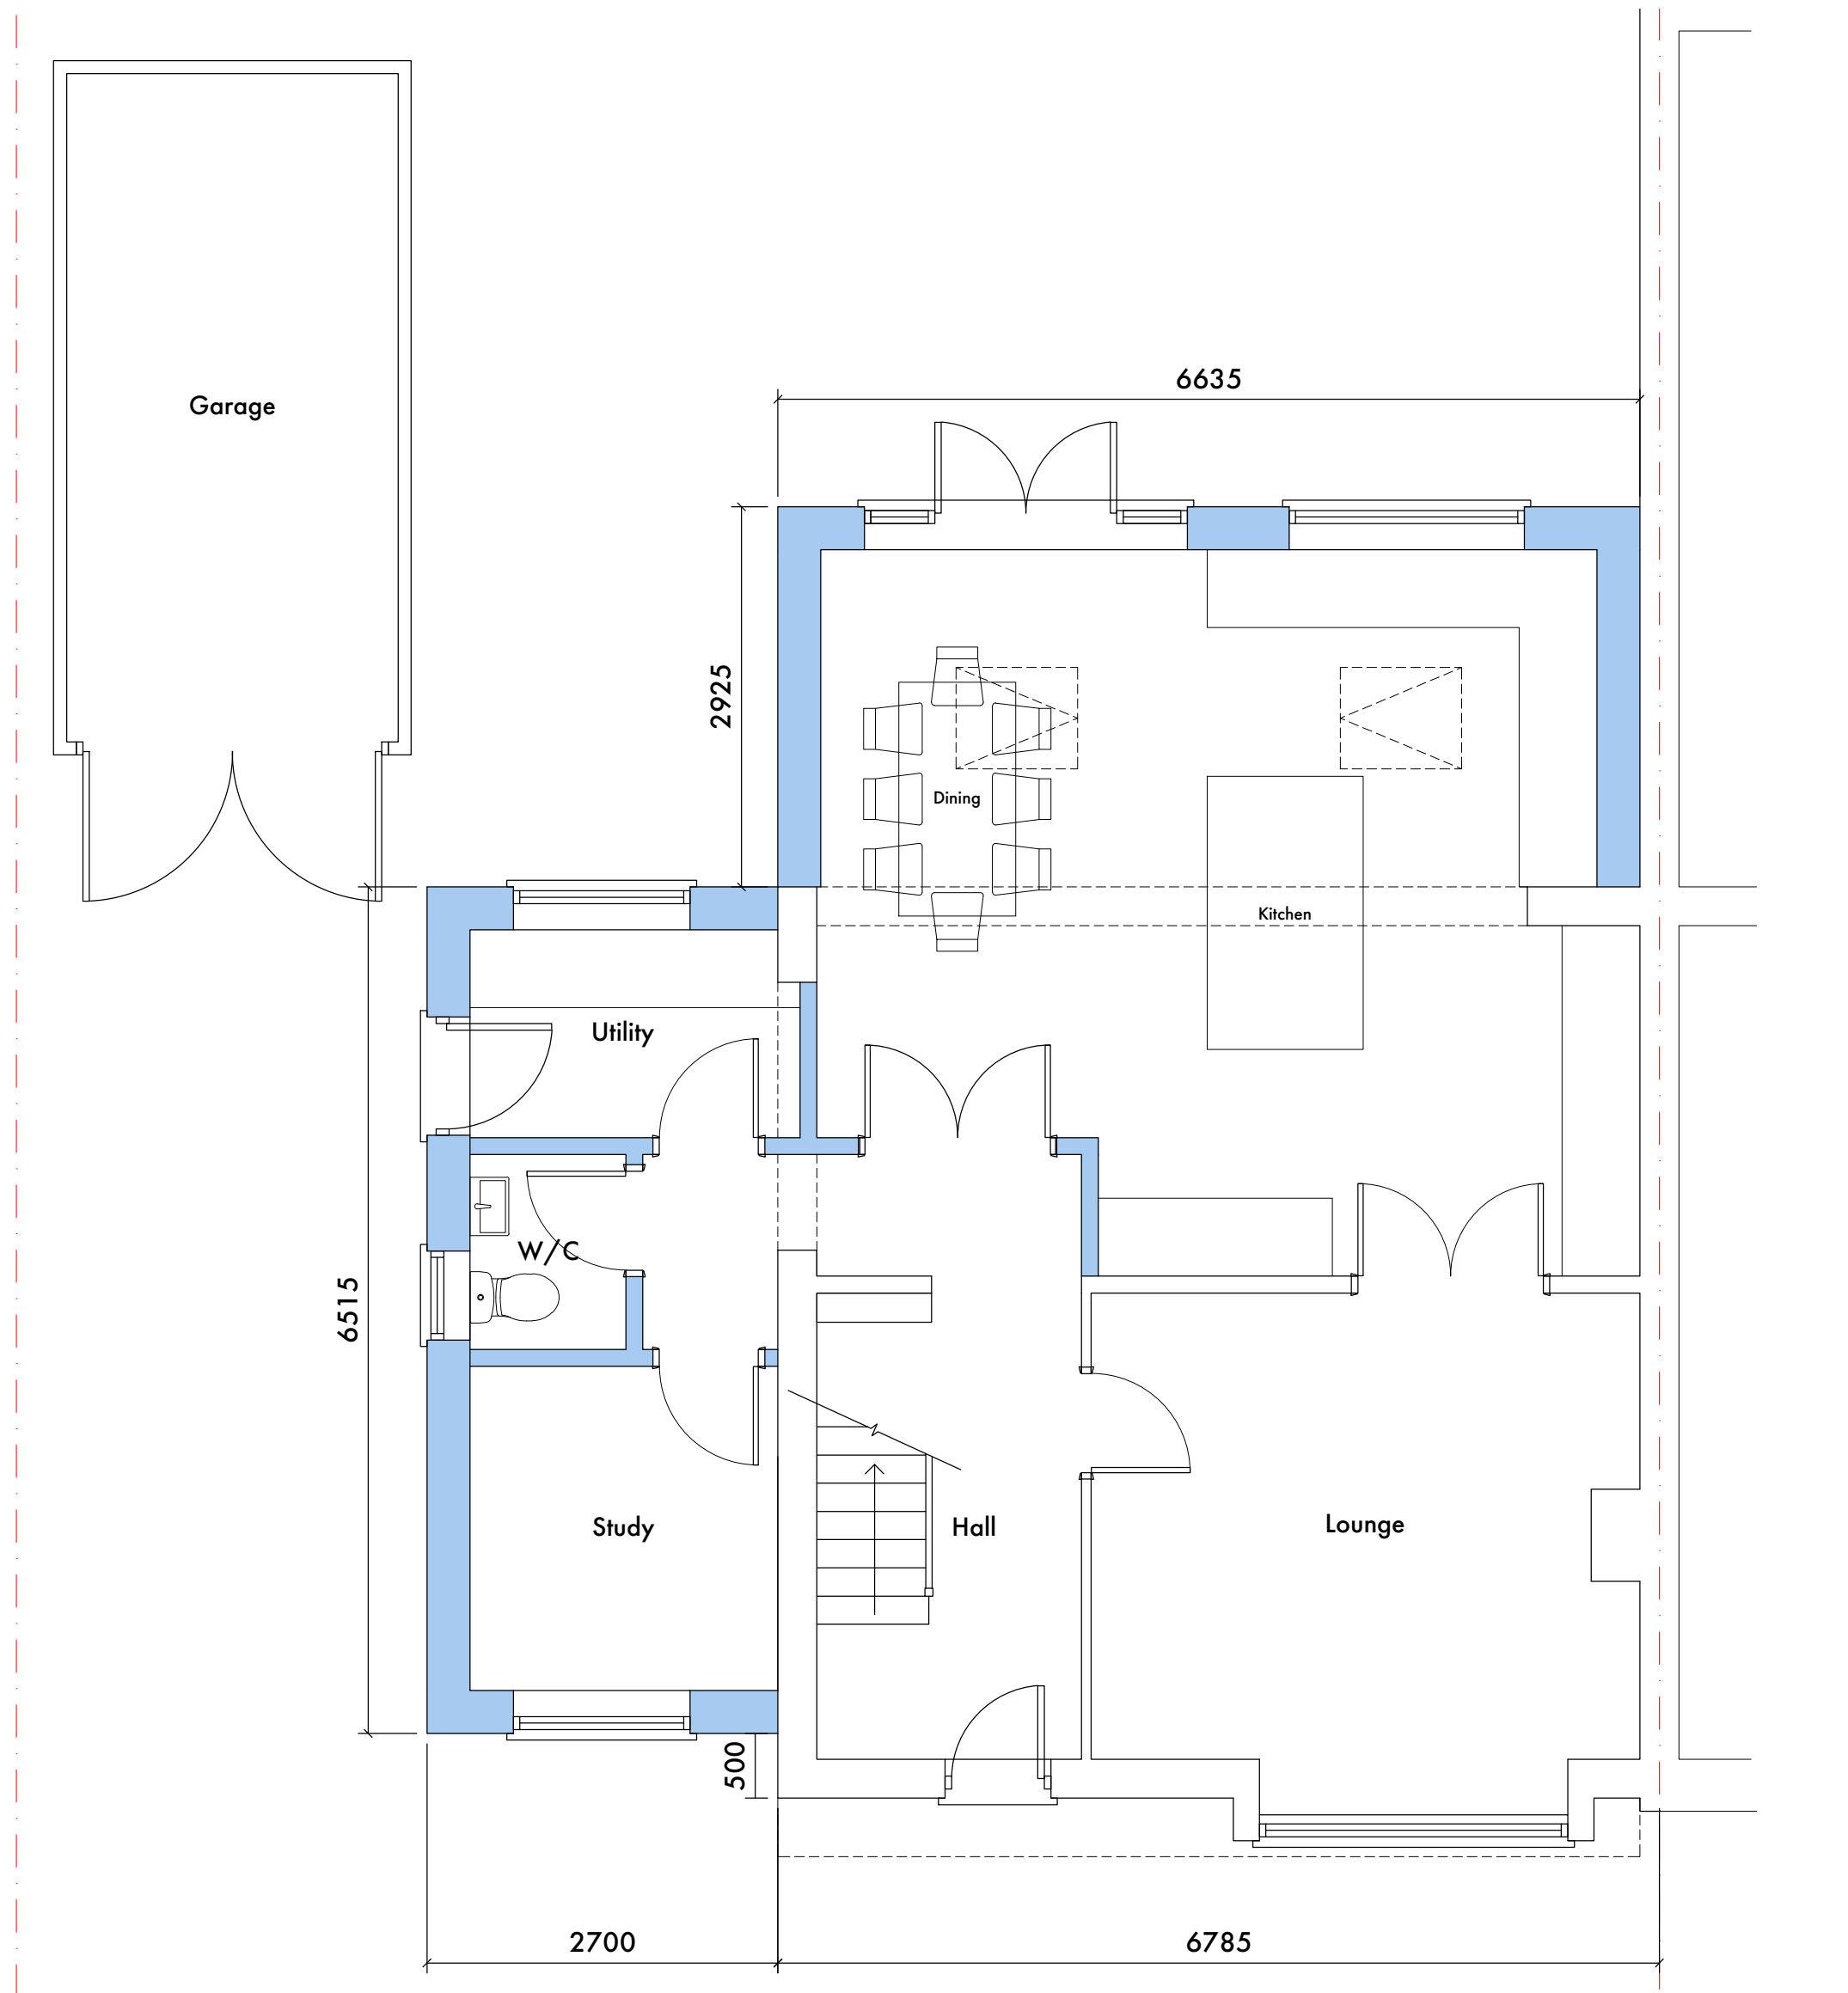


proposed ground floor plan - scale 1:50

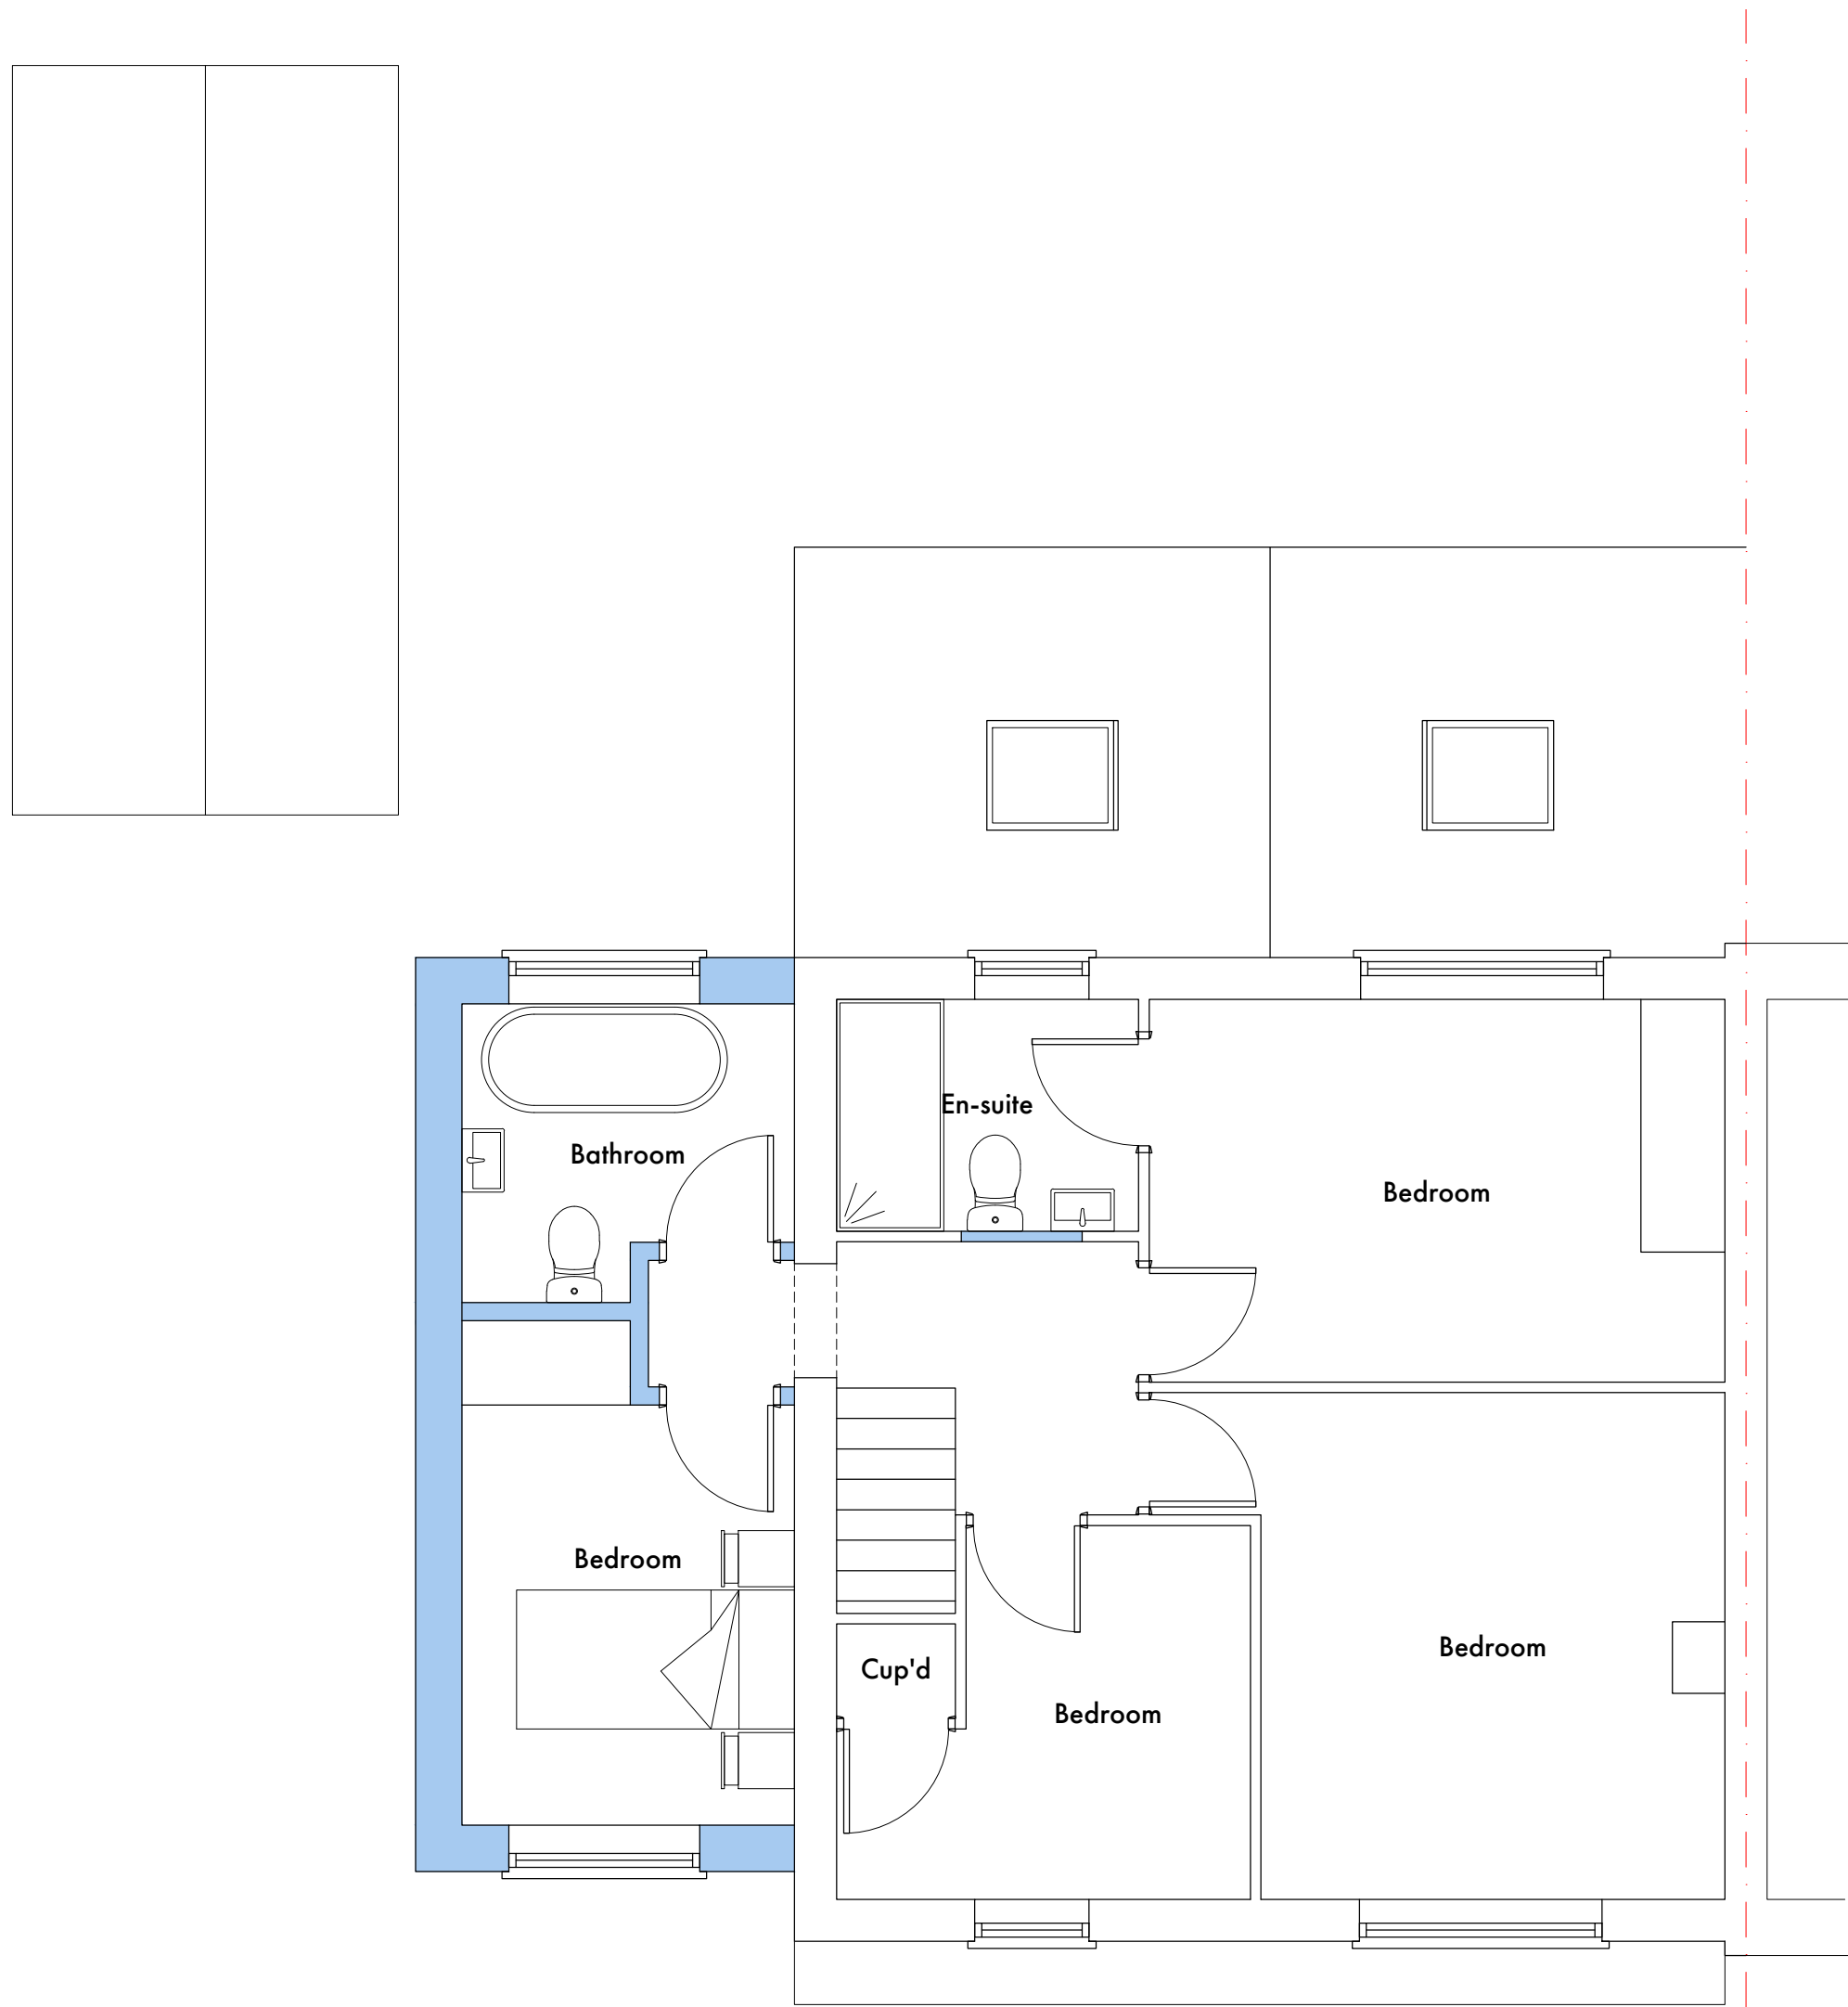


proposed first floor plan - scale 1:50

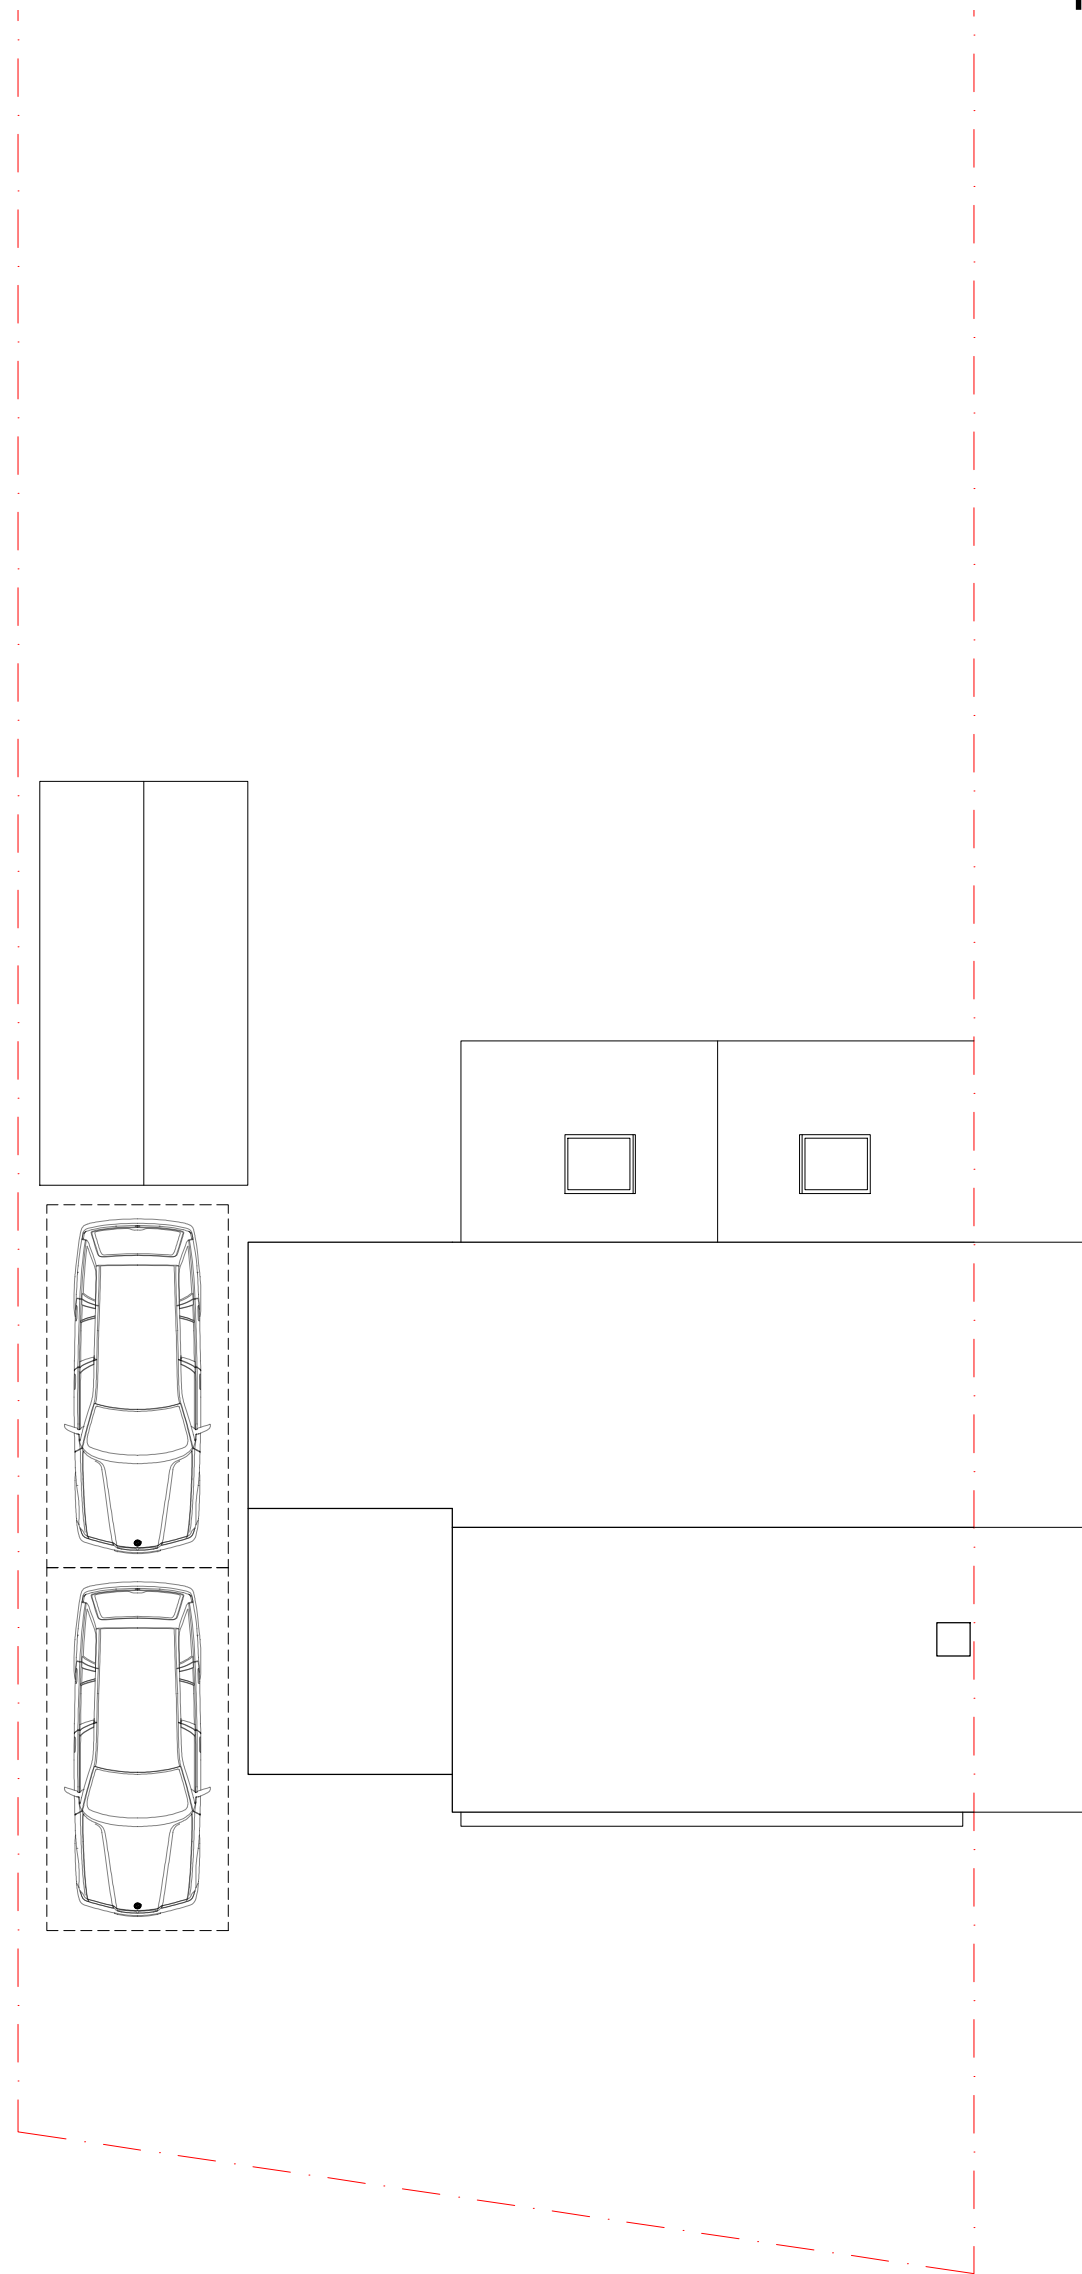


proposed roof/site plan - scale 1:100

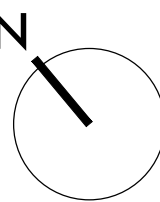

SCALE 1:500

 

SCALE 1:100

 

SCALE 1:50

General Notes:
Do not scale from this drawing (except for the purposes of planning)
Verify all dimensions and levels on site prior to construction
The contents of this drawing are RD DESIGNS & PARTNERS LTD
copyright and shall not be copied or re-used without permission

RD DESIGNS
E: info@rd-designs.co.uk
T: 01525 659057
www.rd-designs.co.uk

Project: 21 Strathmore Road
Whitwell

Drawing: Proposed Plans and Elevations

Project No:	1555	Drawing No:	002	Scale:	As noted @ A1
-------------	------	-------------	-----	--------	------------------

Date: March 2026