




02 Rear Elevation
Scale 1:50 @ A1 (1:100 @ A3)



04 Side Elevation
Scale 1:50 @ A1 (1:100 @ A3)

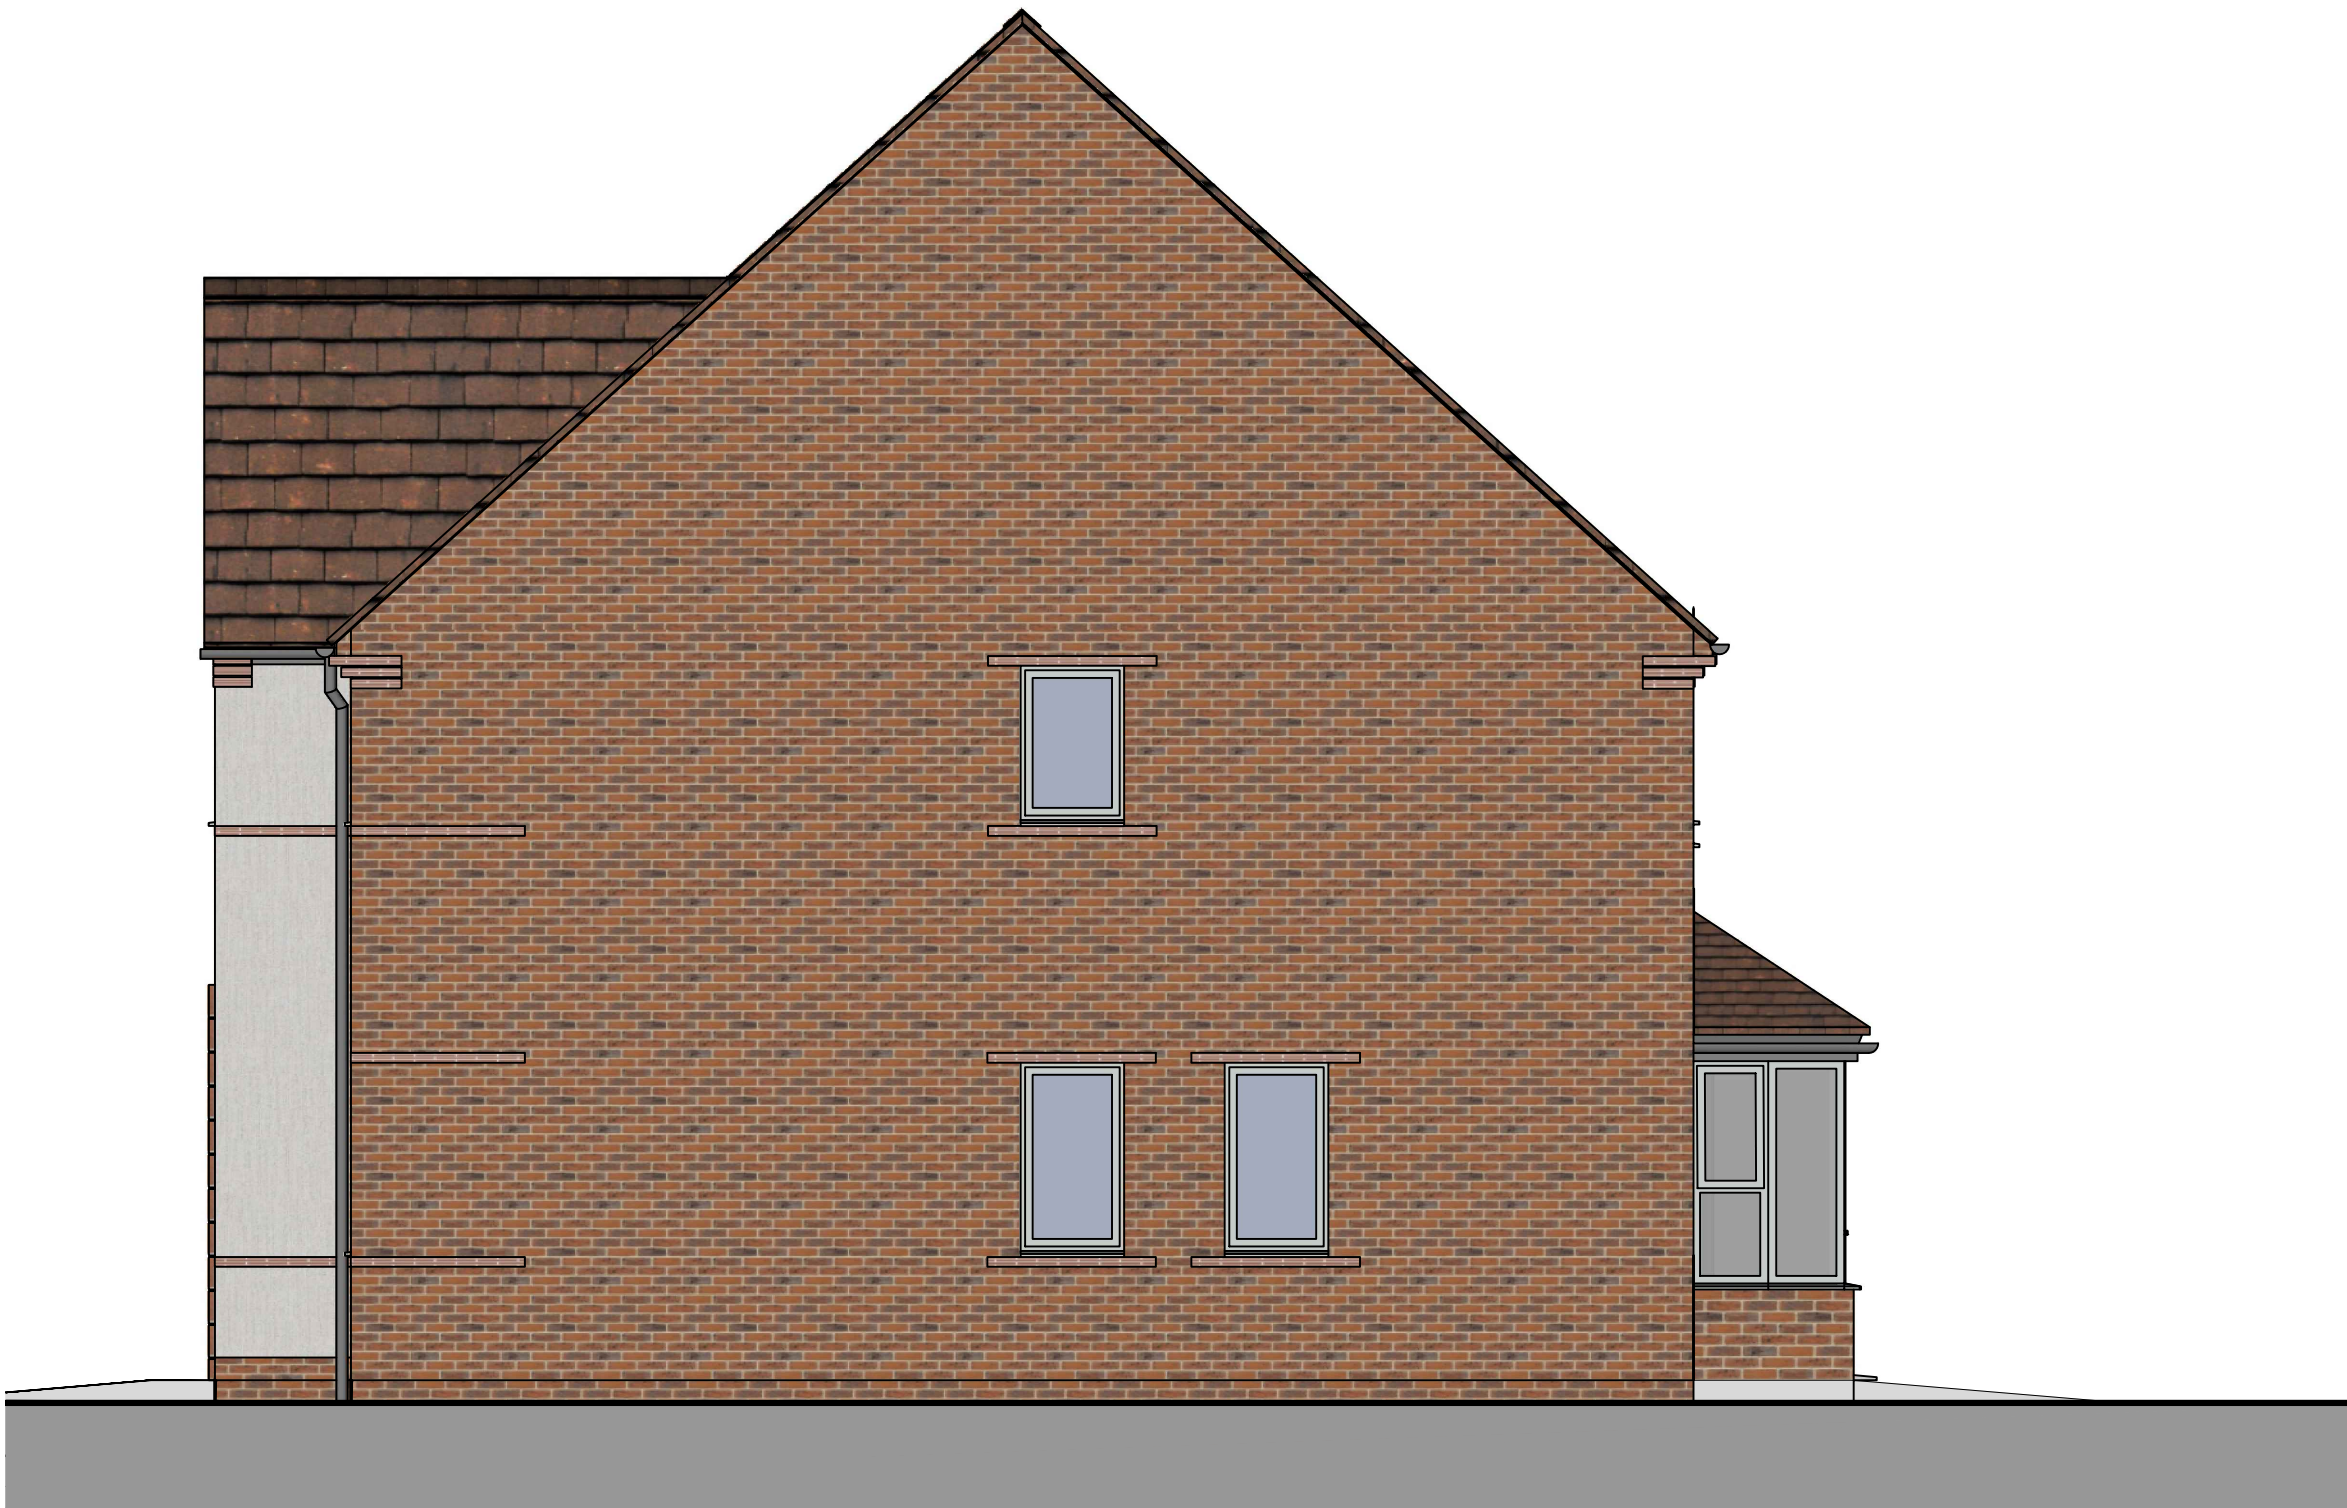


01 Front Elevation
Scale 1:50 @ A1 (1:100 @ A3)



03 Side Elevation
Scale 1:50 @ A1 (1:100 @ A3)


KELHAM WOODLAND

House Type	4B7P
Format	Detached
Tenure	Private
NIA (sqm)	163.1
NIA (sqft)	1755
NDSS Min (sqm)	115
Storage (sqm)	3.0
NDSS Min Storage	3.0
Part M Category	M4(2)
Plots	80(h), 89, 90(h), 104, 106

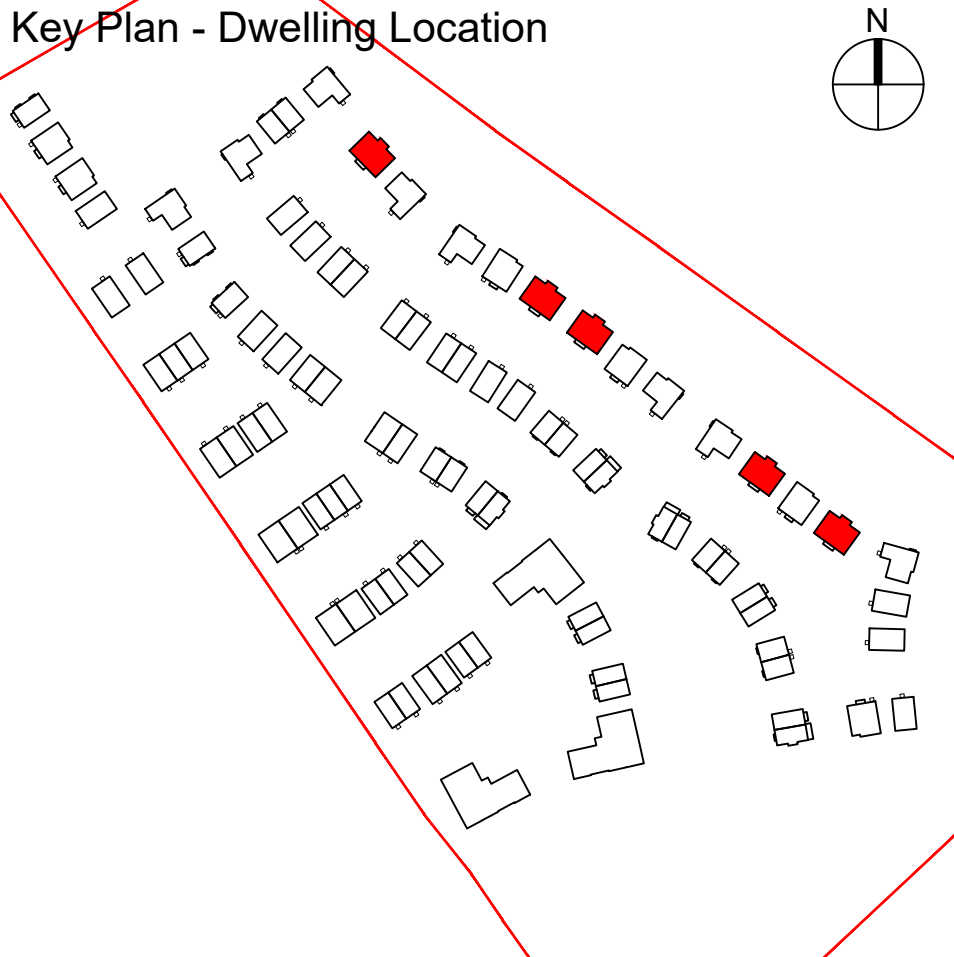

Notes/Legend

Rev	Date	Drawn	Description	Notes	Legend
1	15.04.26	SAE	Initial Issue	Do not scale from drawings unless by agreement with HTA. Use figured dimensions only. Check all dimensions on site prior to commencing the works. Drawing to be read in conjunction with other relevant consultant information.	
				This drawing is the copyright of HTA Design LLP and must not be copied or reproduced in part, or in whole, without the express permission of HTA Design LLP. Drawing to be read in conjunction with specification.	

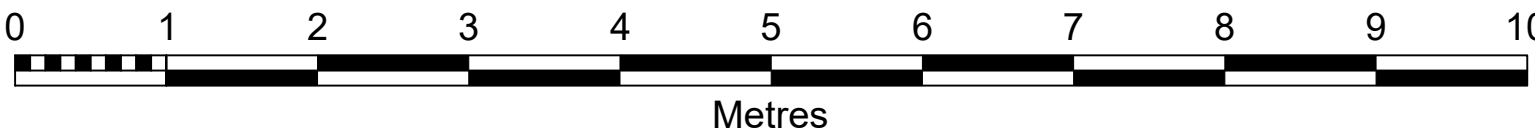

Kelham Woodland Elevations		HTA-A_DR_2185	-
drawing title	drawing number	1:50 @ A1	revision
client / project	David Wilson Homes LG3 Letchworth Garden City	Scale 1:100 @ A3	BAR-LGC-100 GBE project number originated by
FOR PLANNING		HTA Design LLP www.hta.co.uk London Edinburgh Manchester Bristol	hta
status			