



RAINHAM PLANS


House Type	3B5P
Format	Semi
Tenure	Private
NIA (sqm)	110.2
NIA (sqft)	1186
NDSS Min (sqm)	99
Storage (sqm)	3.6
NDSS Min Storage	2.5
Part M Category	M4(2)
Plots	29(h), 30, 77(h), 78, 95(h), 96, 114(h), 115, 118(h), 119

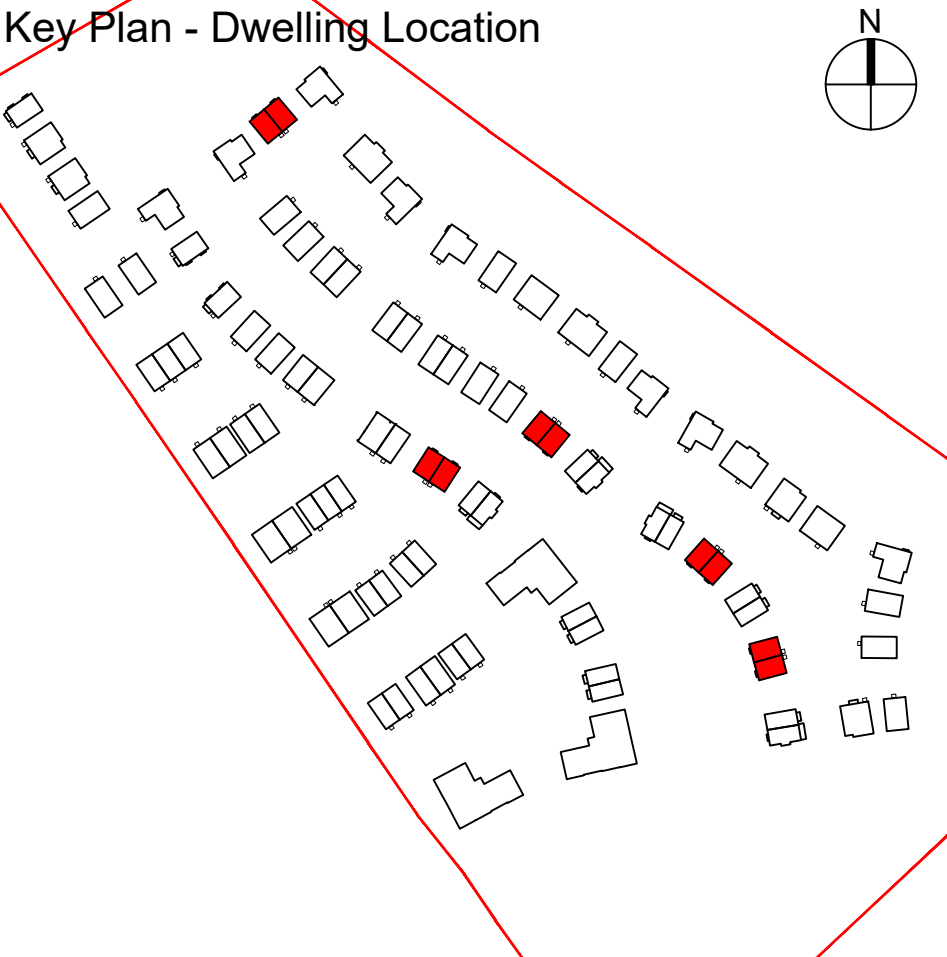


Notes/Legend

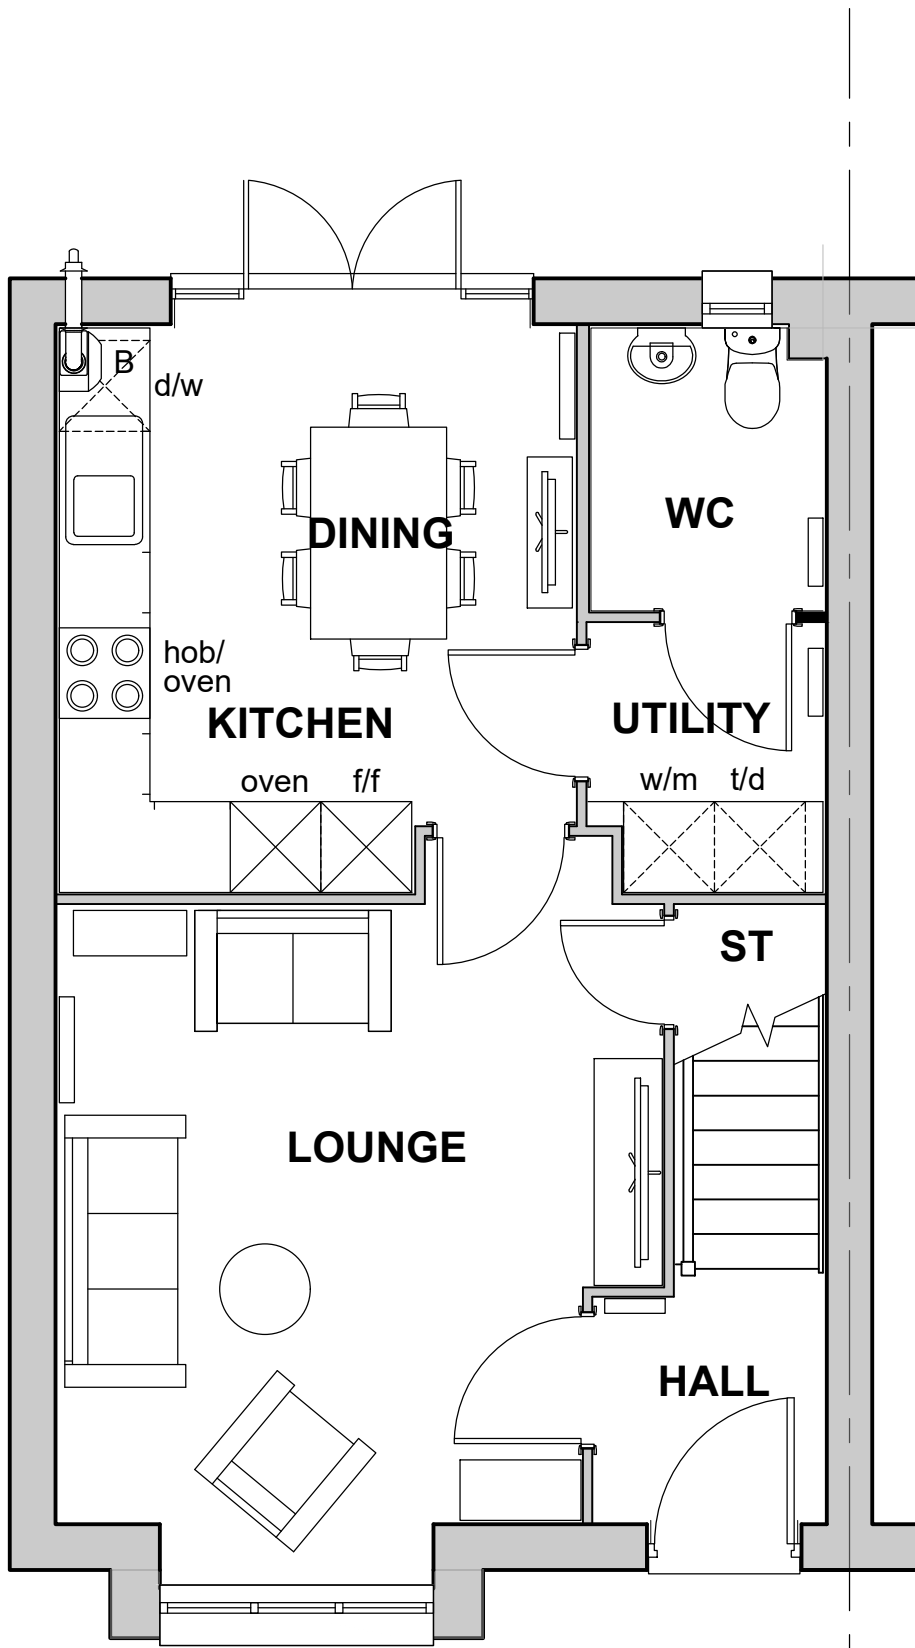


01 Ground Floor Plan
Scale 1:50@A1 (1:100@A3)

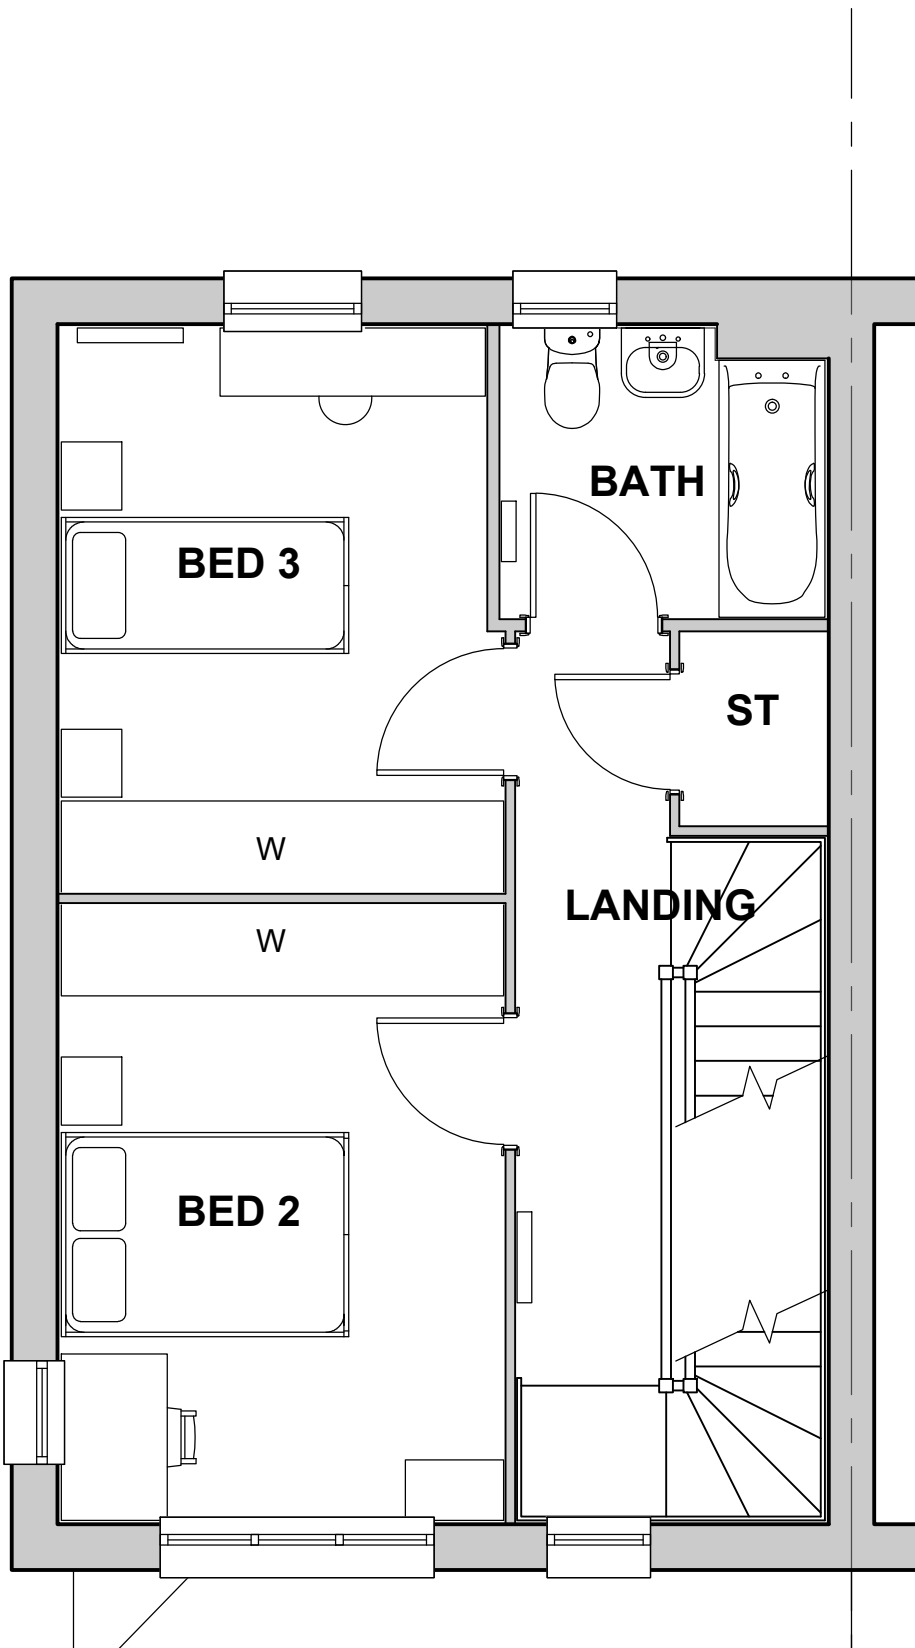

02 First Floor Plan
Scale 1:50@A1 (1:100@A3)

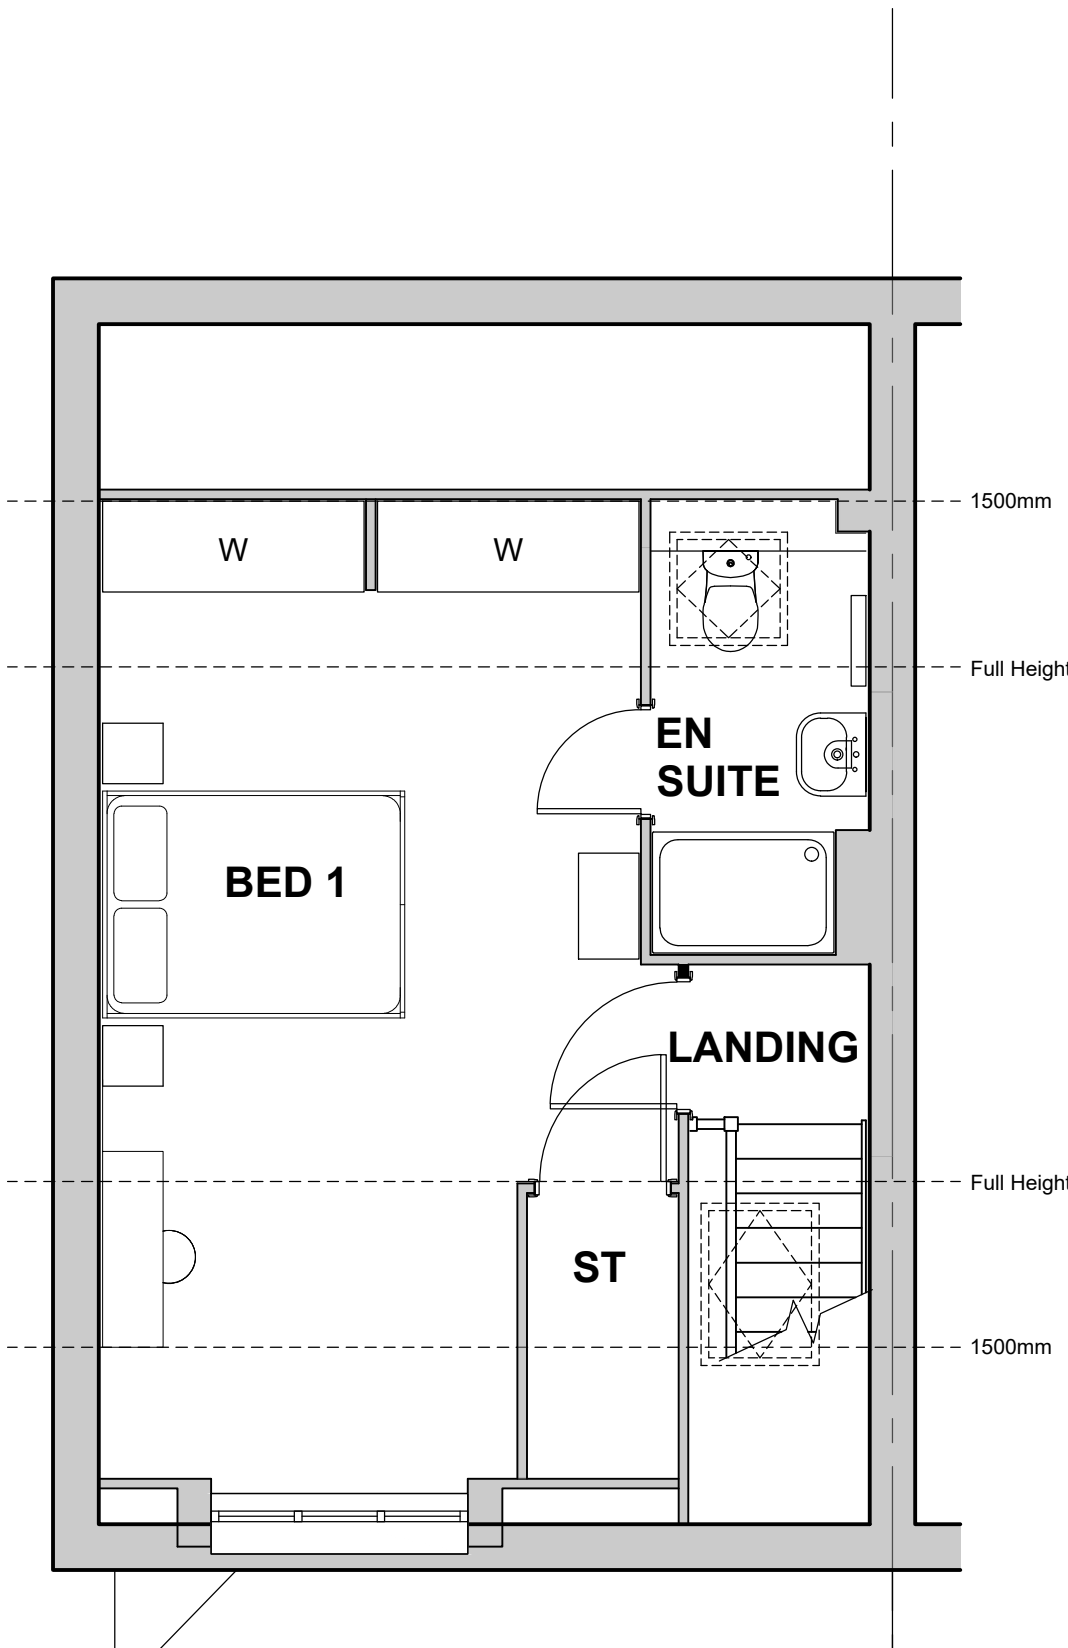

03 Second Floor Plan
Scale 1:50@A1 (1:100@A3)

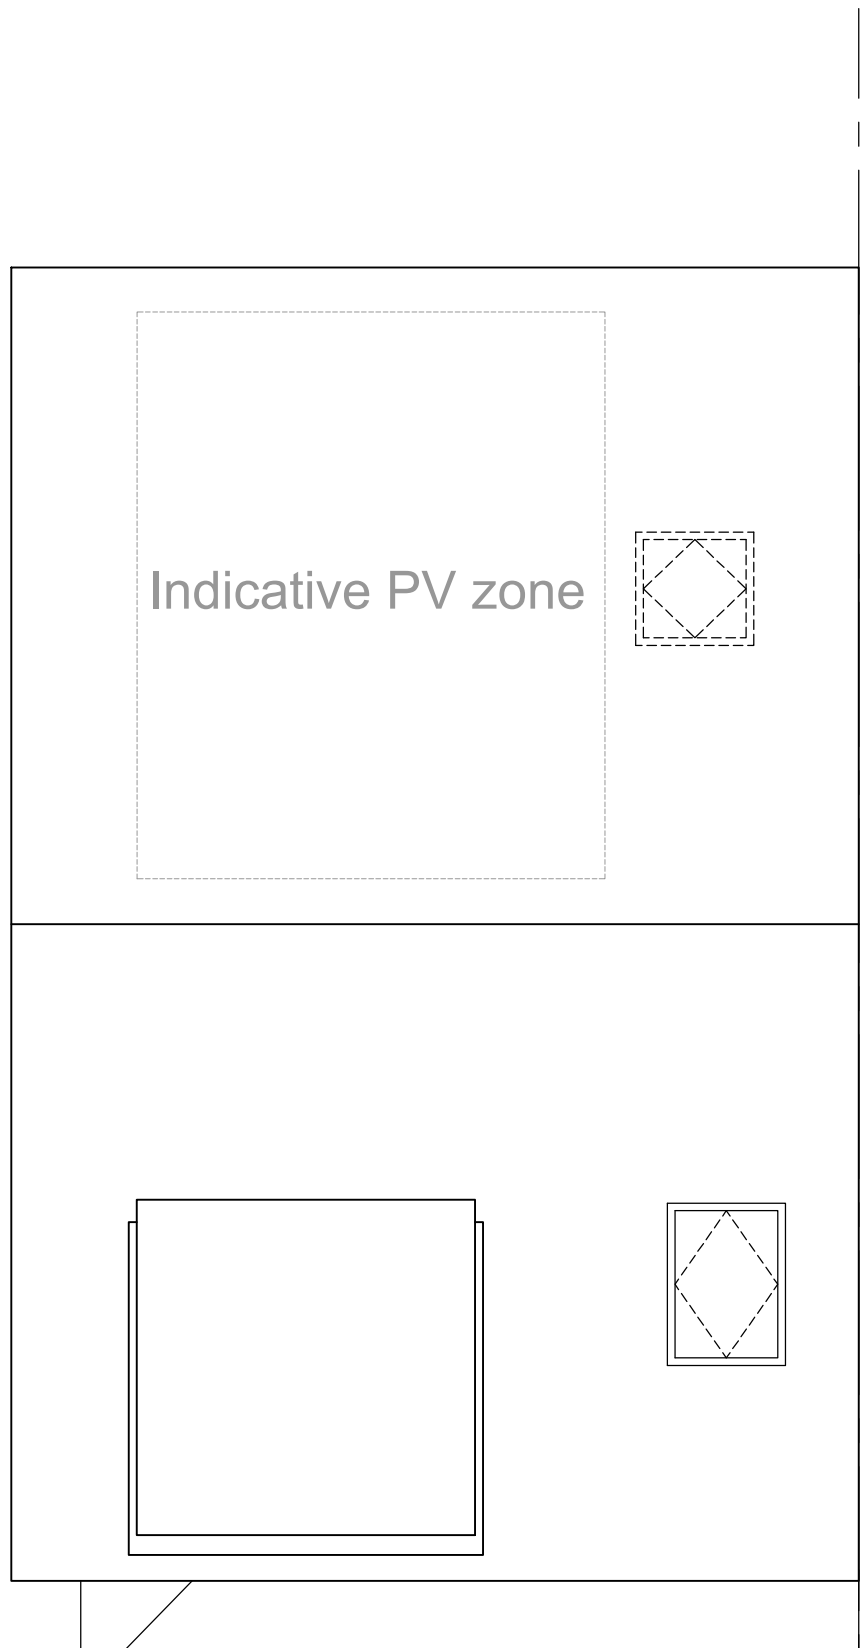

03 Roof Plan
Scale 1:50@A1 (1:100@A3)

Rev	Date	Drawn	Description	Notes	Legend
A	01.10.25	JPA	Initial Issue Pre-Planning Pack for Foundation	Do not scale from drawings unless by agreement with HTA. Use figured dimensions only. Check all dimensions on site prior to commencing the works. Drawing to be read in conjunction with other relevant consultant information.	
B	24.11.25	SAE	Plot numbers updated to reflect site plan		
C	26.11.25	JPA	Front door repositioned to match standard plan		
			Side window shown on correct floor		

This drawing is the copyright of HTA Design LLP and must not be copied or reproduced in part, or in whole, without the express permission of HTA Design LLP. Drawing to be read in conjunction with specification.

Rainham Floor Plans

David Wilson Homes
LG3 Letchworth Garden City

HTA-A_DR_2000

drawing number
1:50 @ A1
Scale 1:100 @ A3

C

revision
BAR-LGC-001 EBN
project number originated by

HTA Design LLP
www.hta.co.uk
London | Edinburgh | Manchester | Bristol



FOR PLANNING

status

