



SKOMER PLANS


House Type	3B5P
Format	Semi
Tenure	Private
NIA (sqm)	111.4
NIA (sqft)	1198
NDSS Min (sqm)	99
Storage (sqm)	2.81
NDSS Min Storage	2.5
Part M Category	M4(2)
Plots	31(h), 54(h), 55, 56(h), 57, 94, 113, 116(h), 117, 120(h)

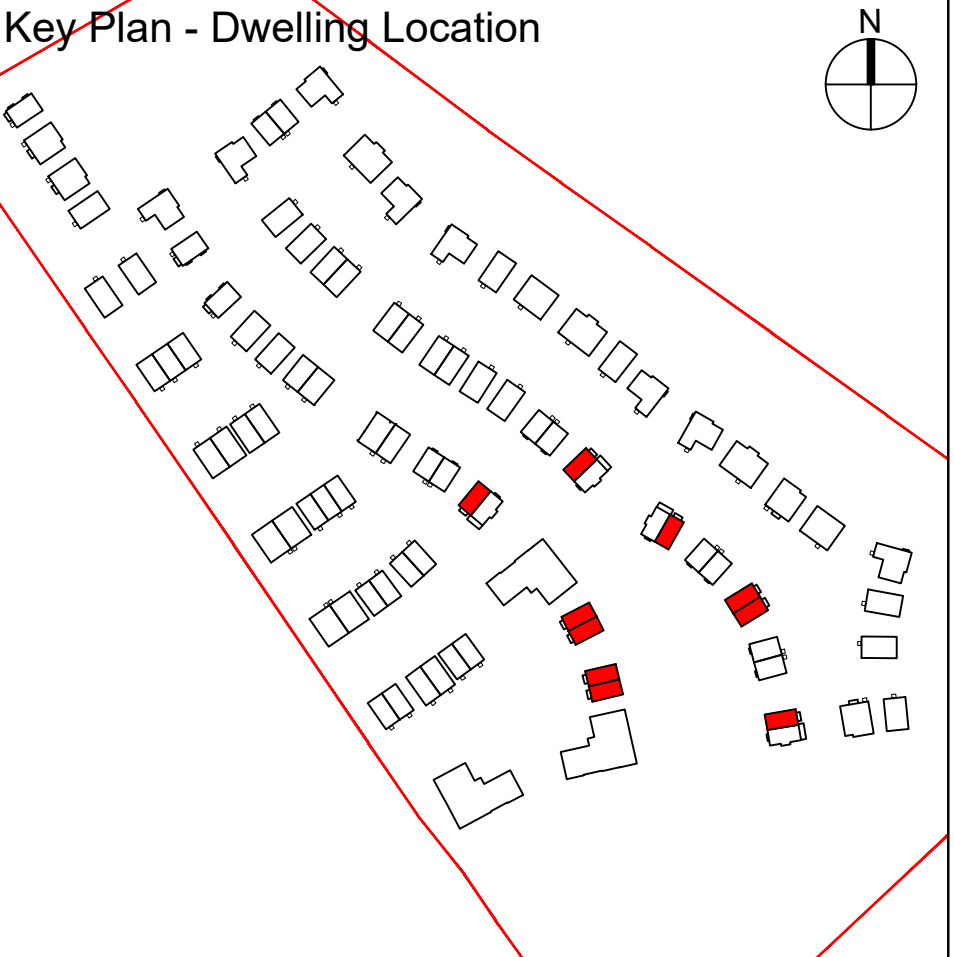


Notes/Legend

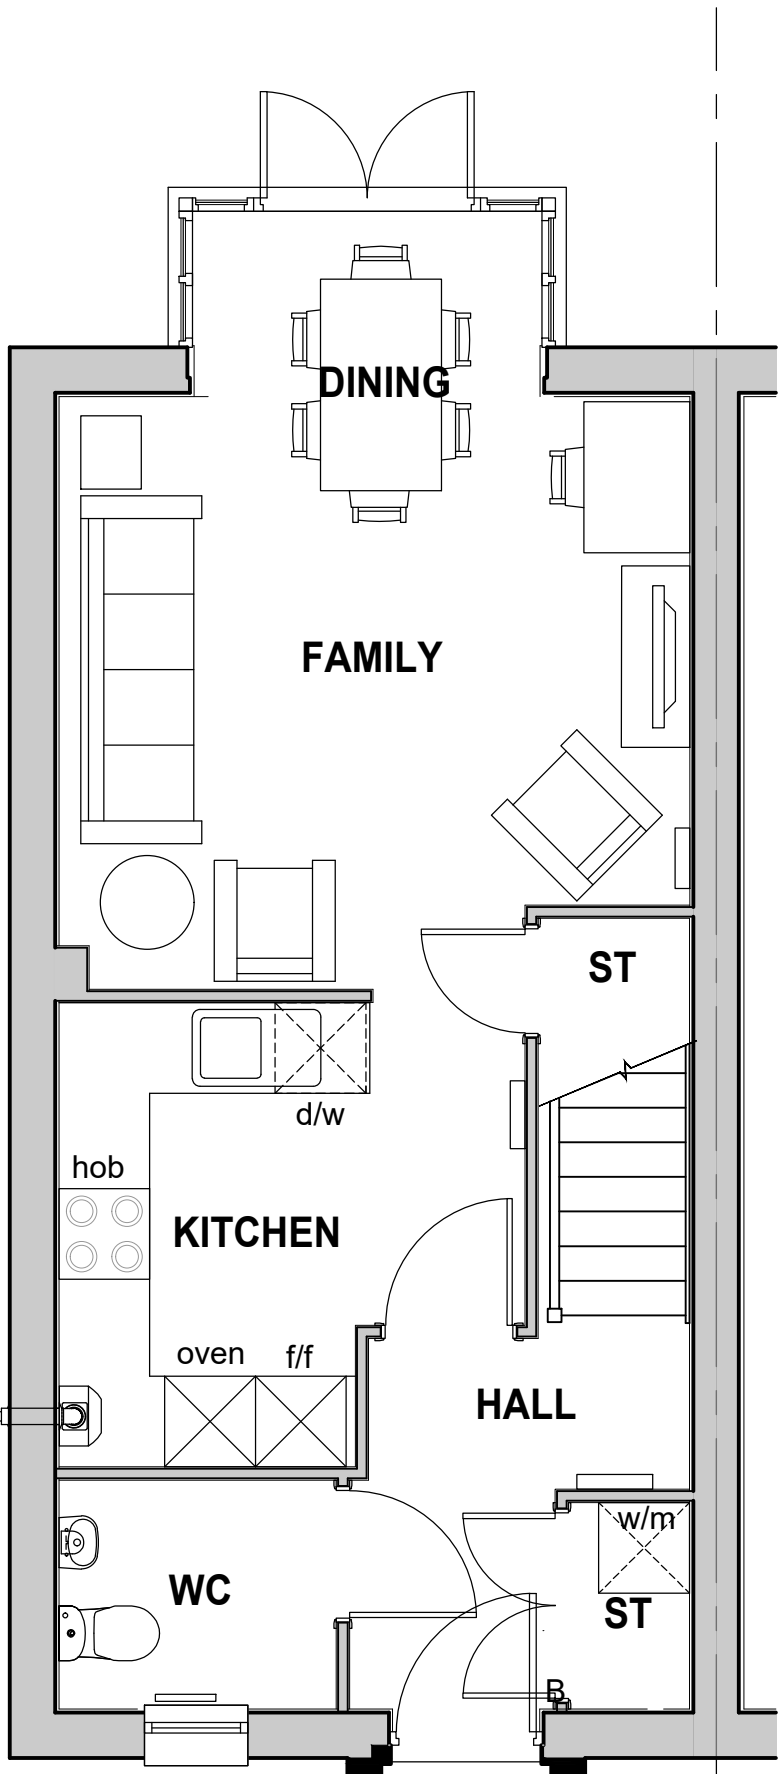


01 Ground Floor Plan
Scale 1:50@A1 (1:100@A3)

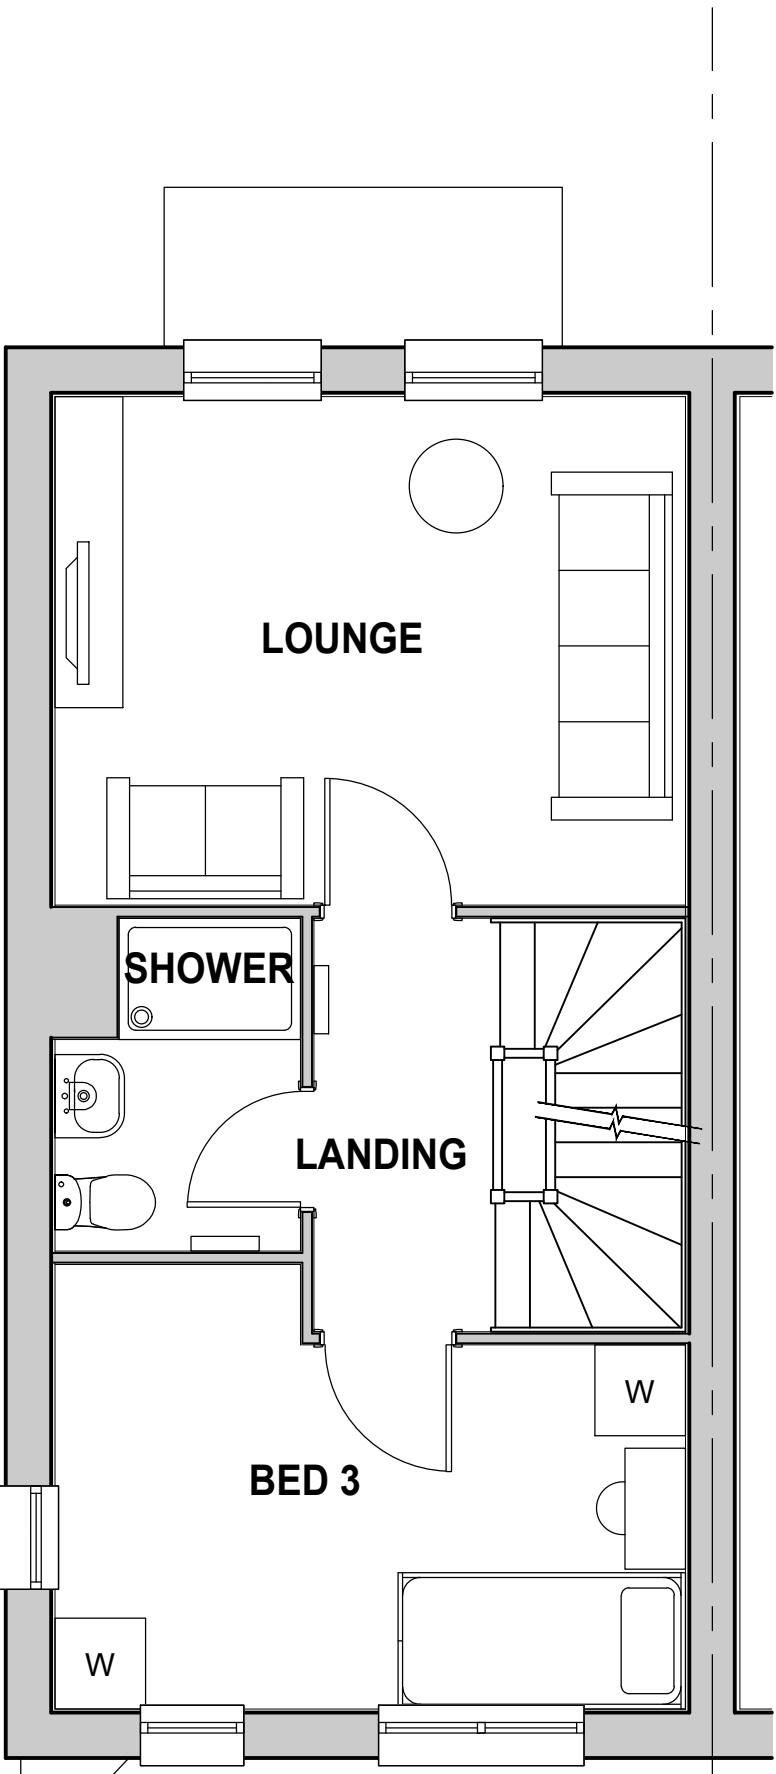

02 First Floor Plan
Scale 1:50@A1 (1:100@A3)

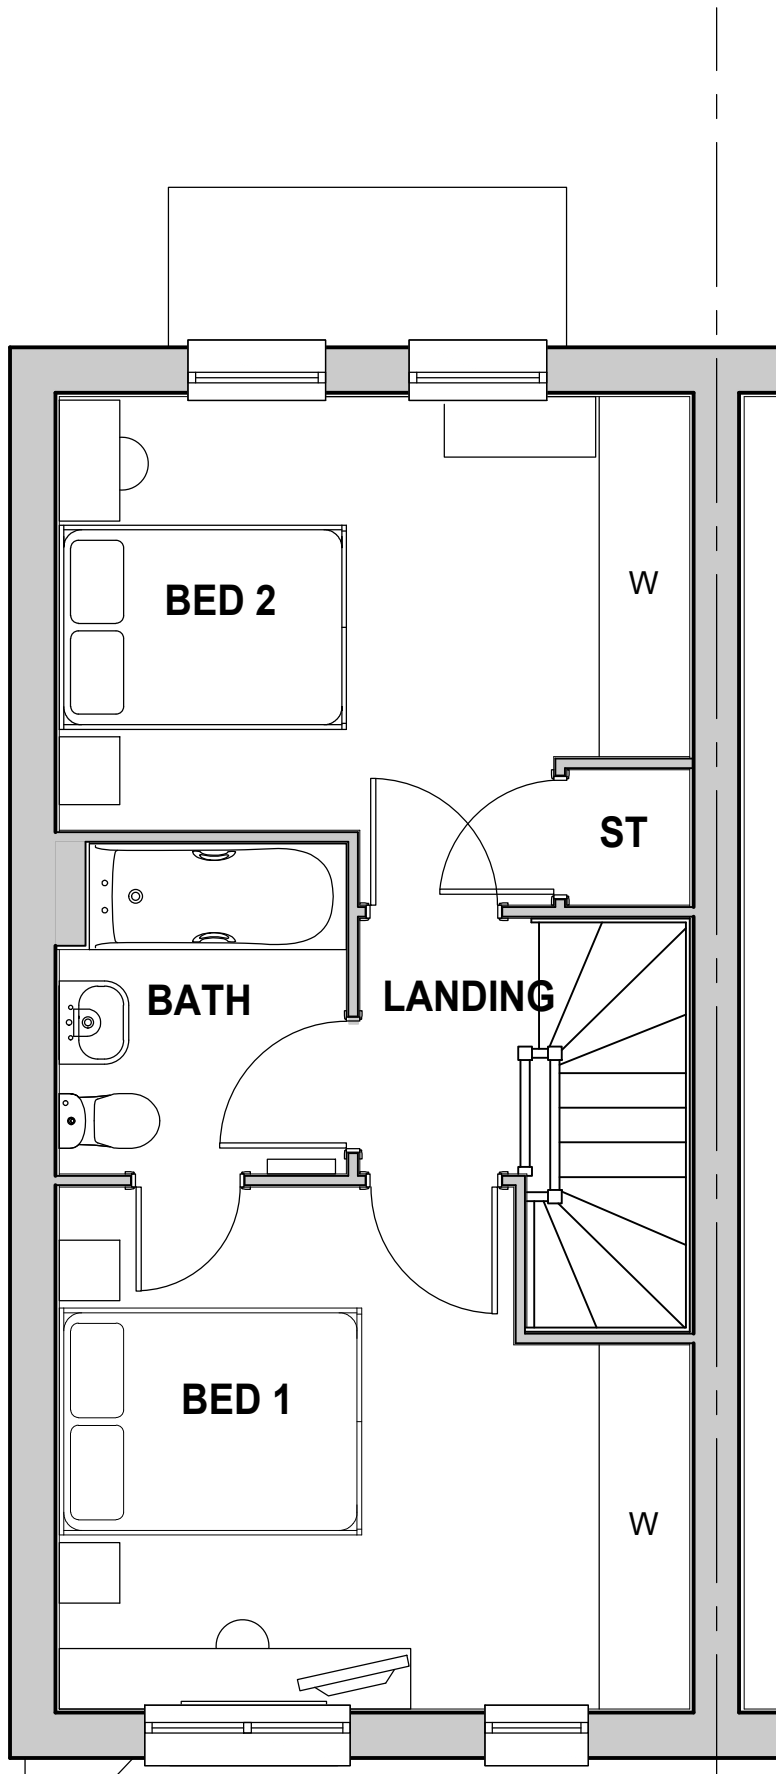

03 Second Floor Plan
Scale 1:50@A1 (1:100@A3)

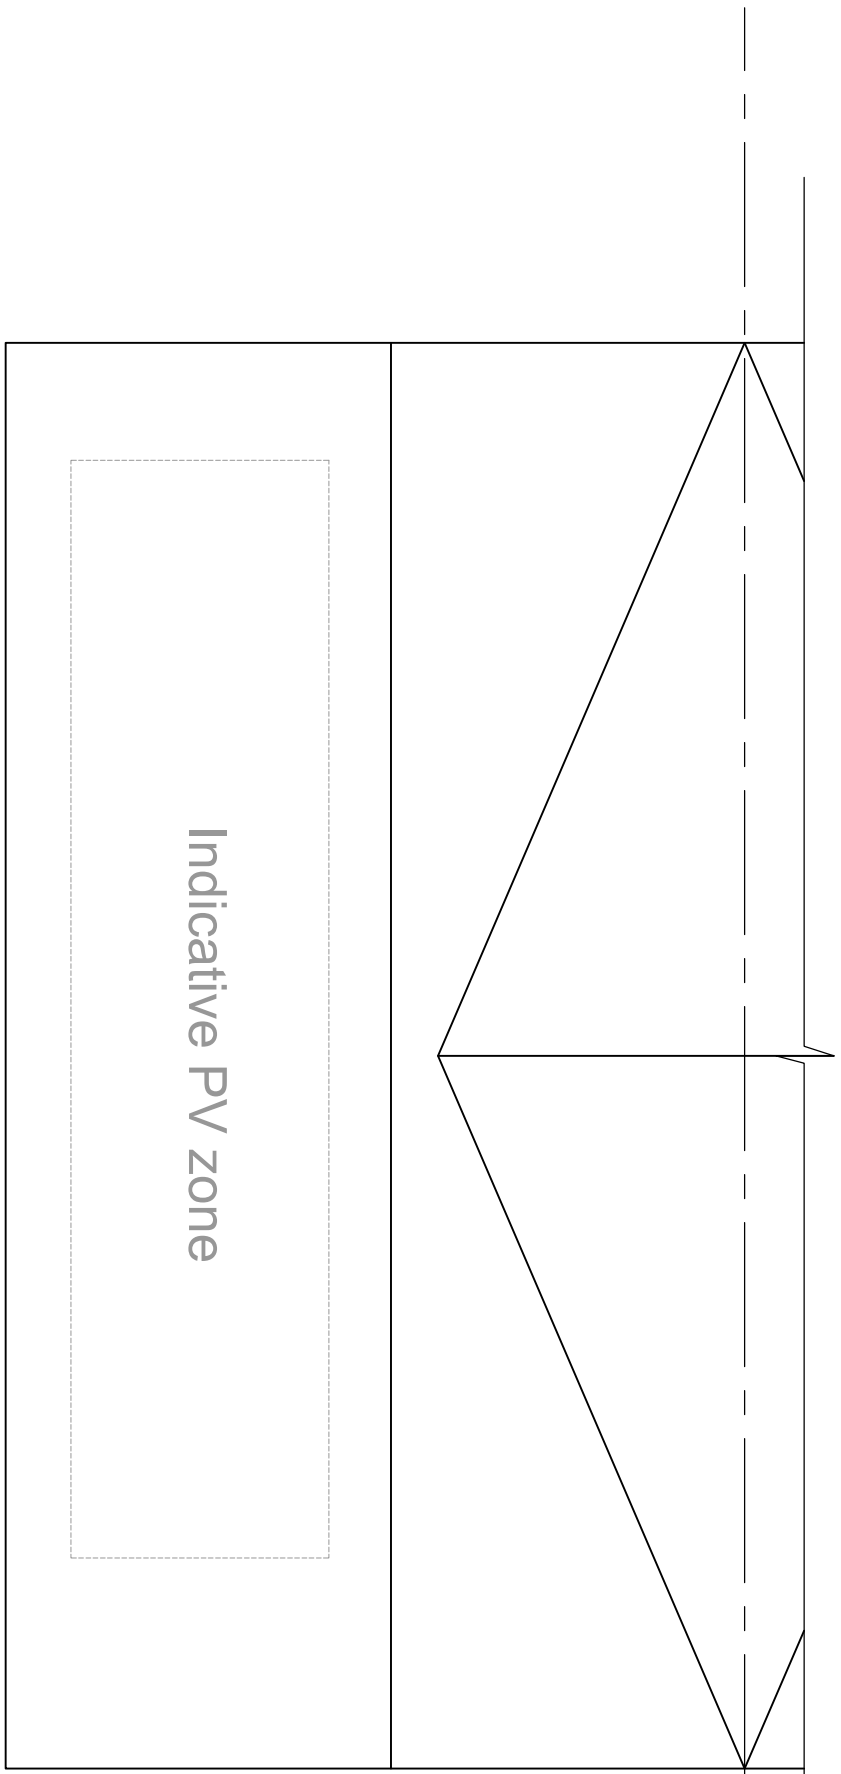


04 Roof Plan
Scale 1:50@A1 (1:100@A3)

Rev	Date	Drawn	Description
A	31.10.25	SAE	HTA Initial Issue to LGC Heritage Foundation Roof Design Amended

Notes:
Do not scale from drawings unless by agreement with HTA. Use figured dimensions only. Check all dimensions on site prior to commencing the works. Drawing to be read in conjunction with other relevant consultant information.

This drawing is the copyright of HTA Design LLP and must not be copied or reproduced in part, or in whole, without the express permission of HTA Design LLP. Drawing to be read in conjunction with specification.

Legend

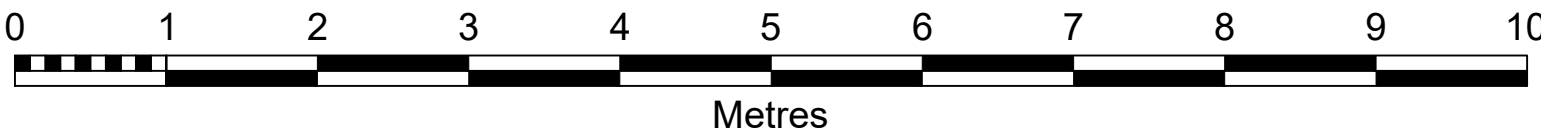

Skomer Floor Plans

drawing title
David Wilson Homes
LG3 Letchworth Garden City

HTA-A_DR_2005

drawing number
1:50 @ A1
Scale 1:100 @ A3

A

revision
BAR-LGC-001 EBN
project number originated by

FOR PLANNING

status

HTA Design LLP
www.hta.co.uk
London | Edinburgh | Manchester | Bristol

