



FAIRBURN PLANS


House Type	4B7P
Format	Detached
Tenure	Private
NIA (sqm)	137.5
NIA (sqft)	1480
NDSS Min (sqm)	115
Storage (sqm)	3.0
NDSS Min Storage	3.0
Part M Category	M4(2)
Plots	2(h), 3(h), 88(h), 91, 105(h), 111(h)

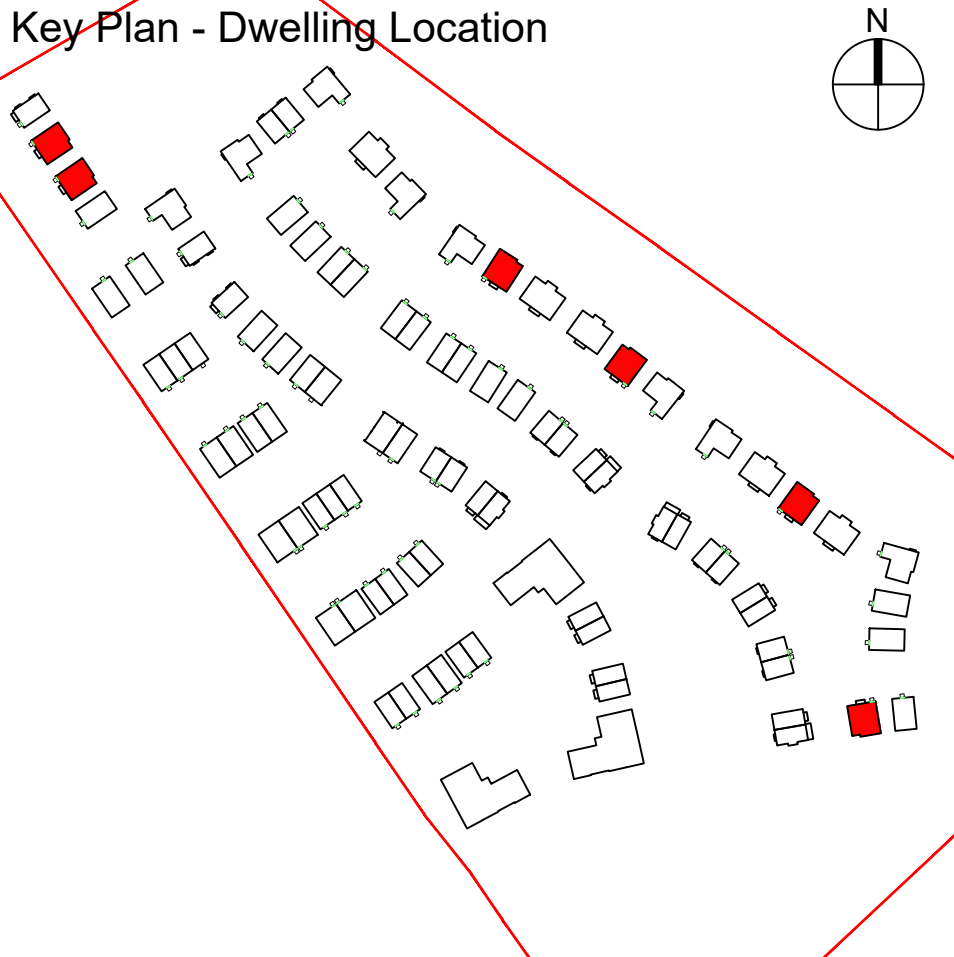


Notes/Legend

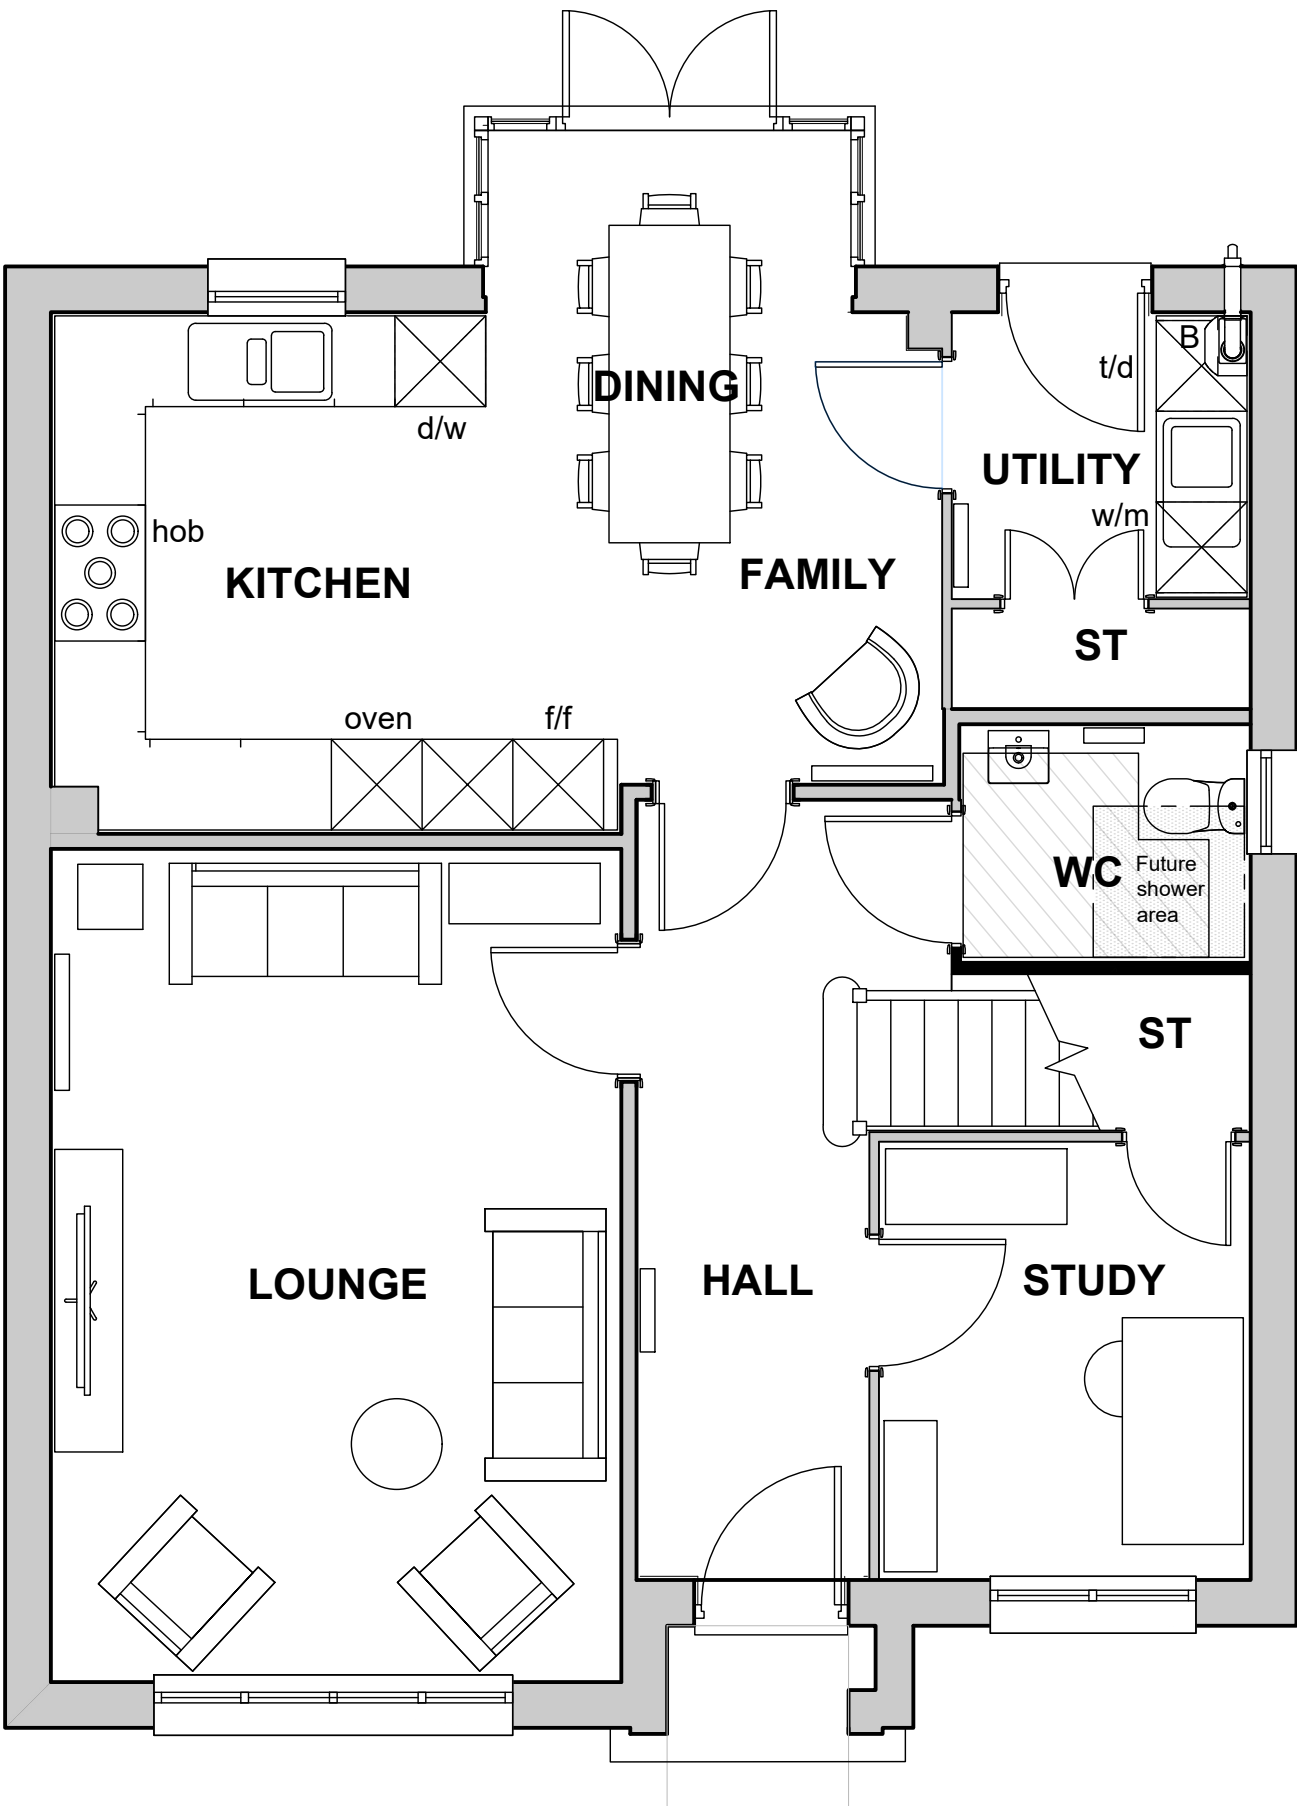

01 Ground Floor Plan
Scale 1:50@A1 (1:100@A3)

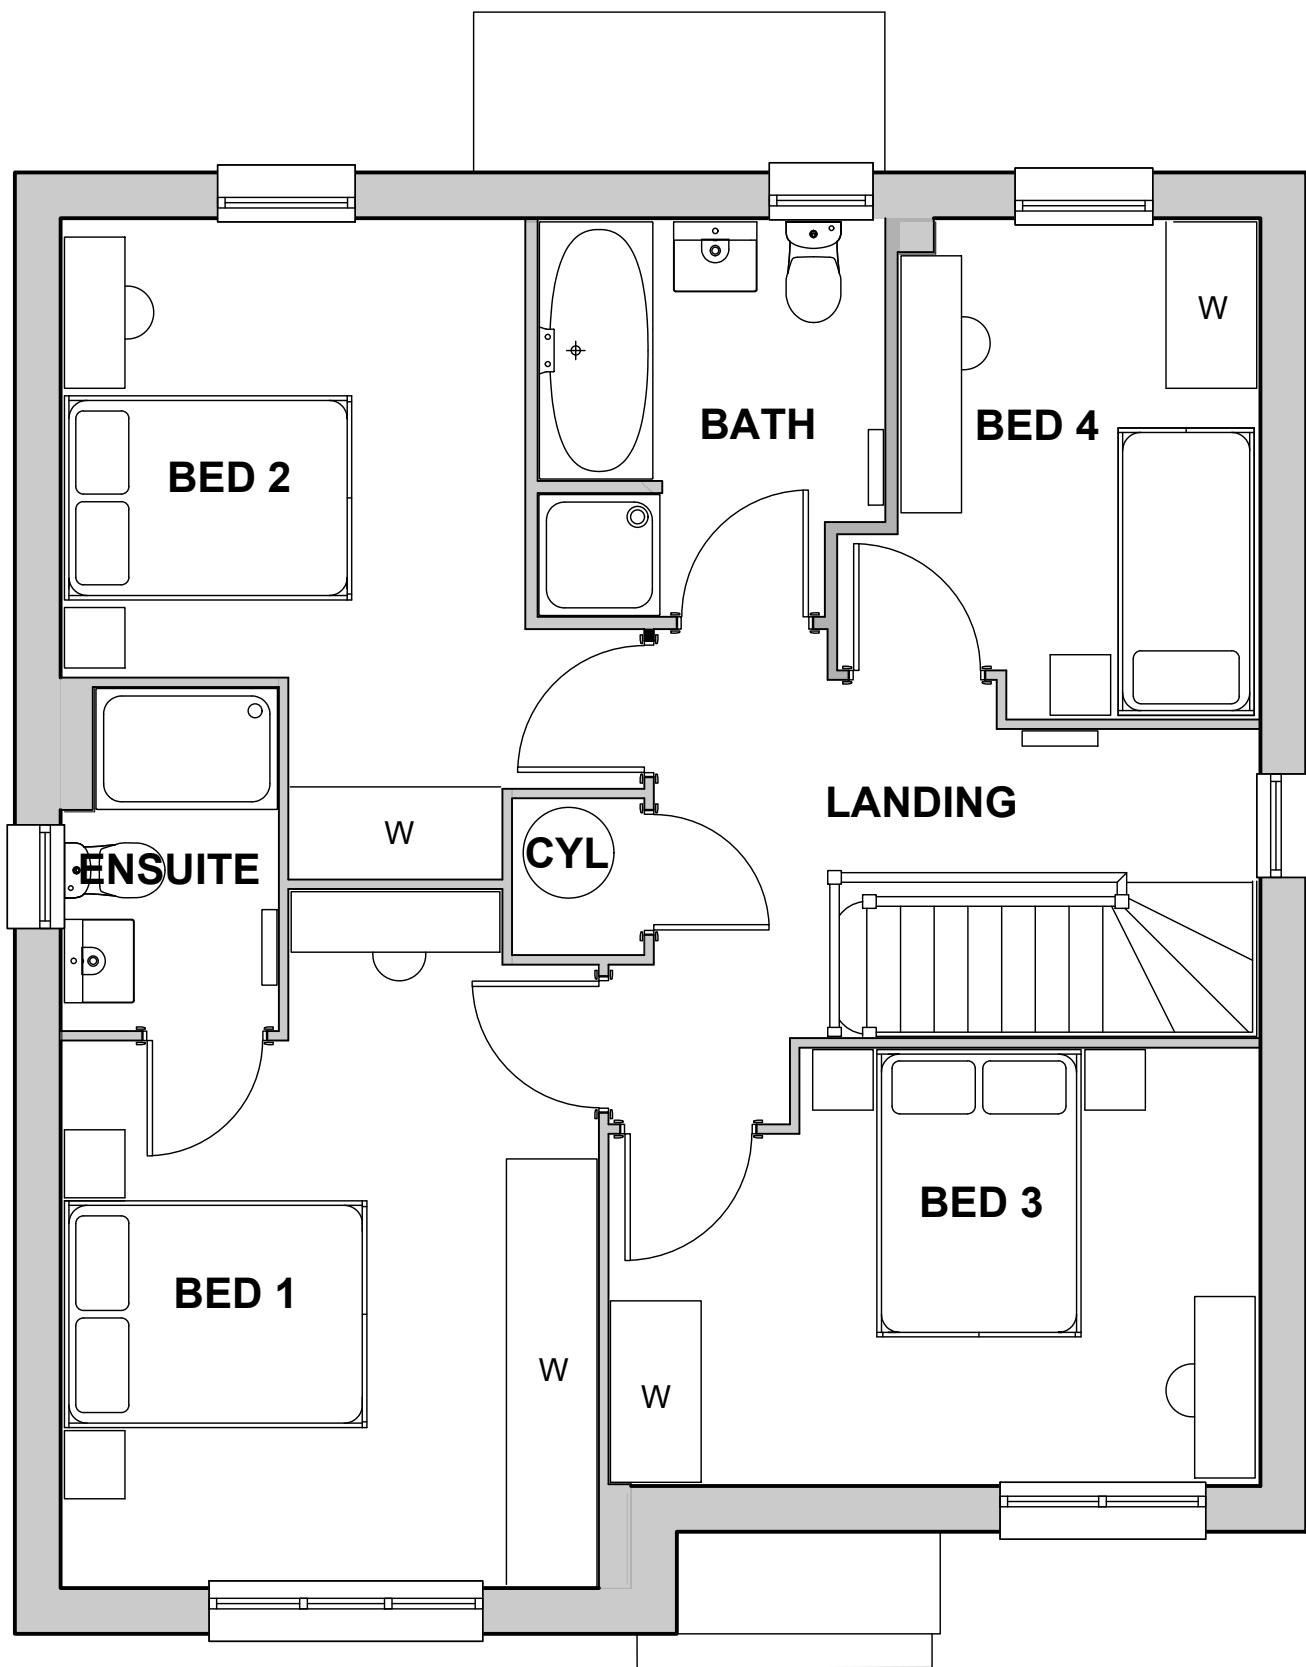

02 First Floor Plan
Scale 1:50@A1 (1:100@A3)

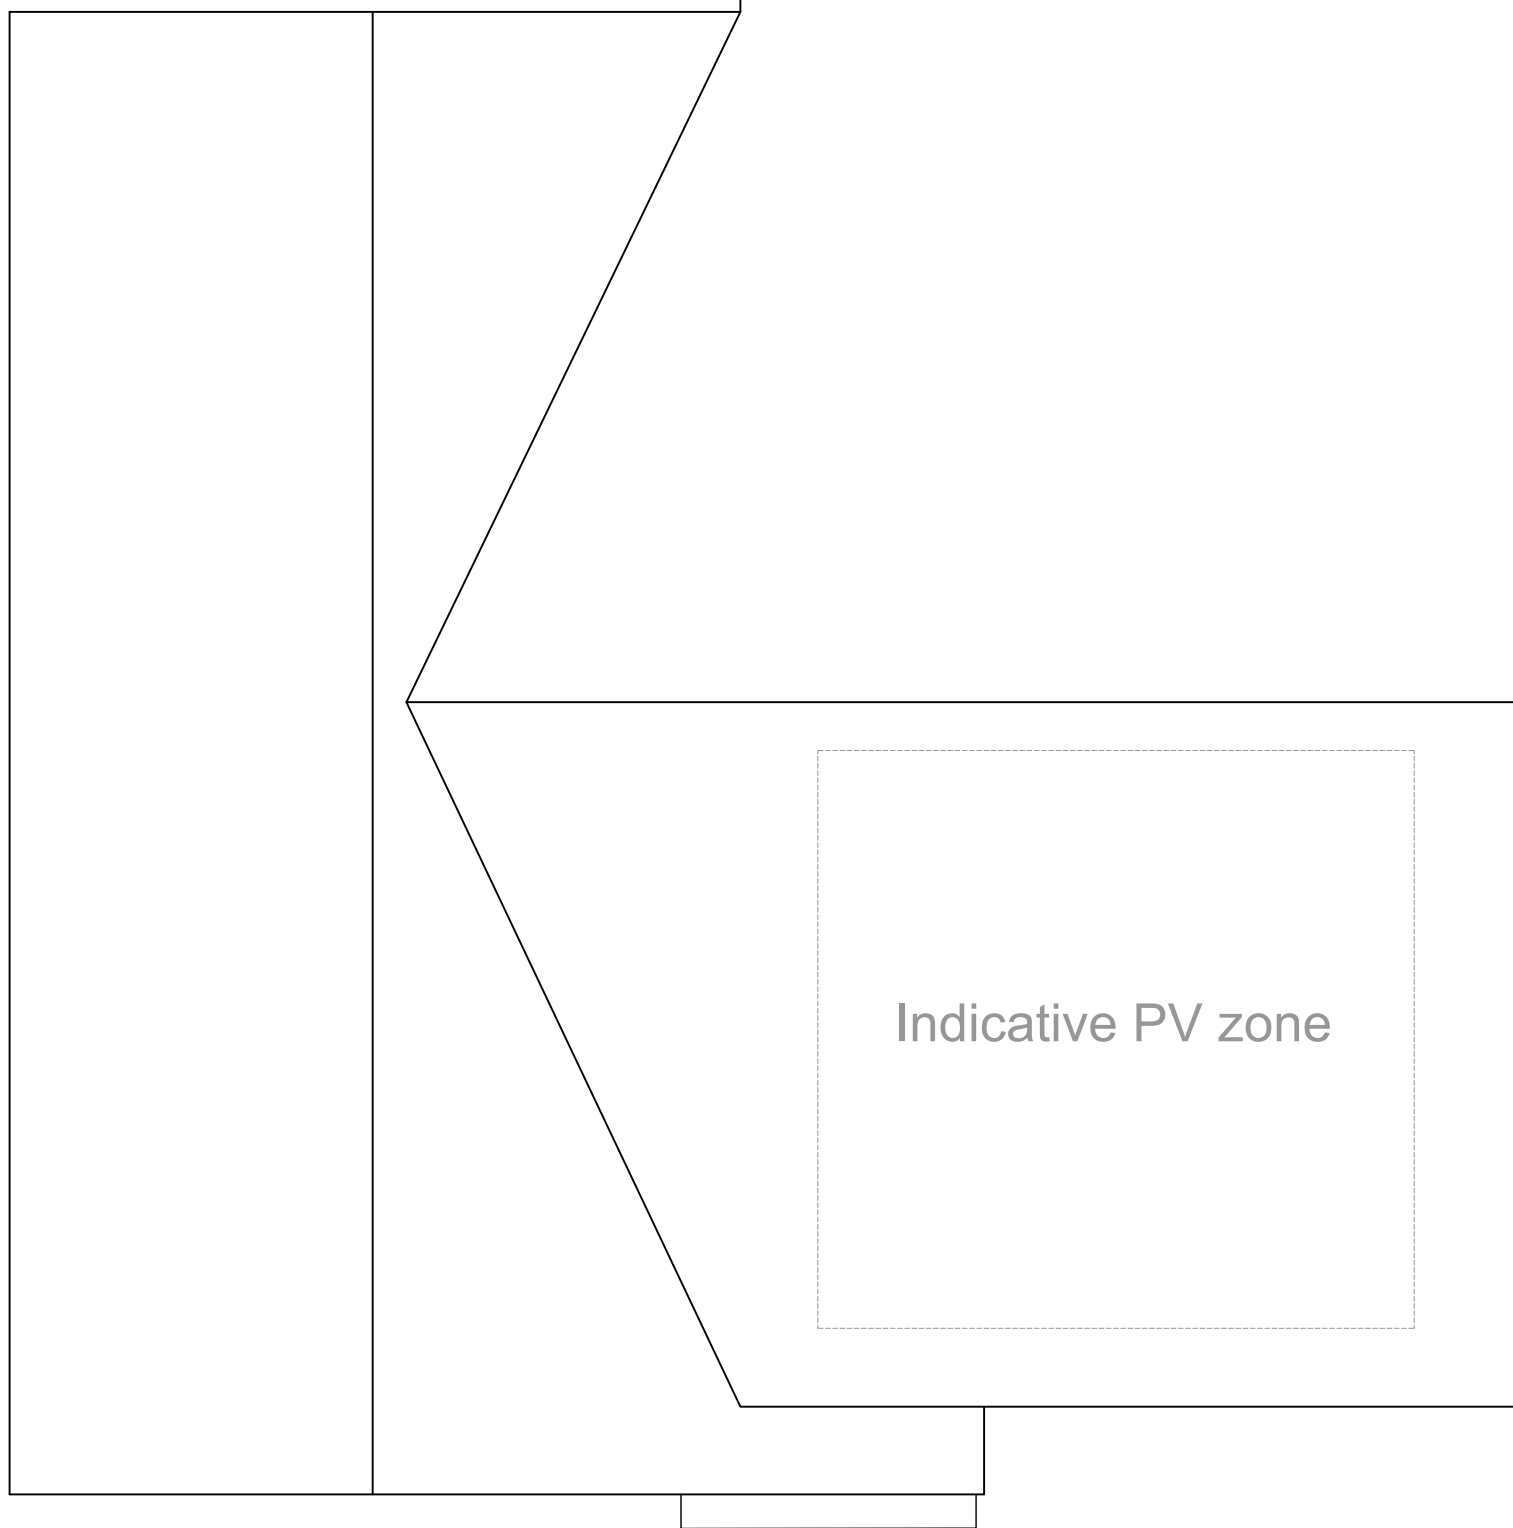

03 Roof Plan
Scale 1:50@A1 (1:100@A3)