



GROUND FLOOR PLAN
1. Porch
2. Hallway
3. Living Room
4. Dining Room
5. Kitchen
6. WC

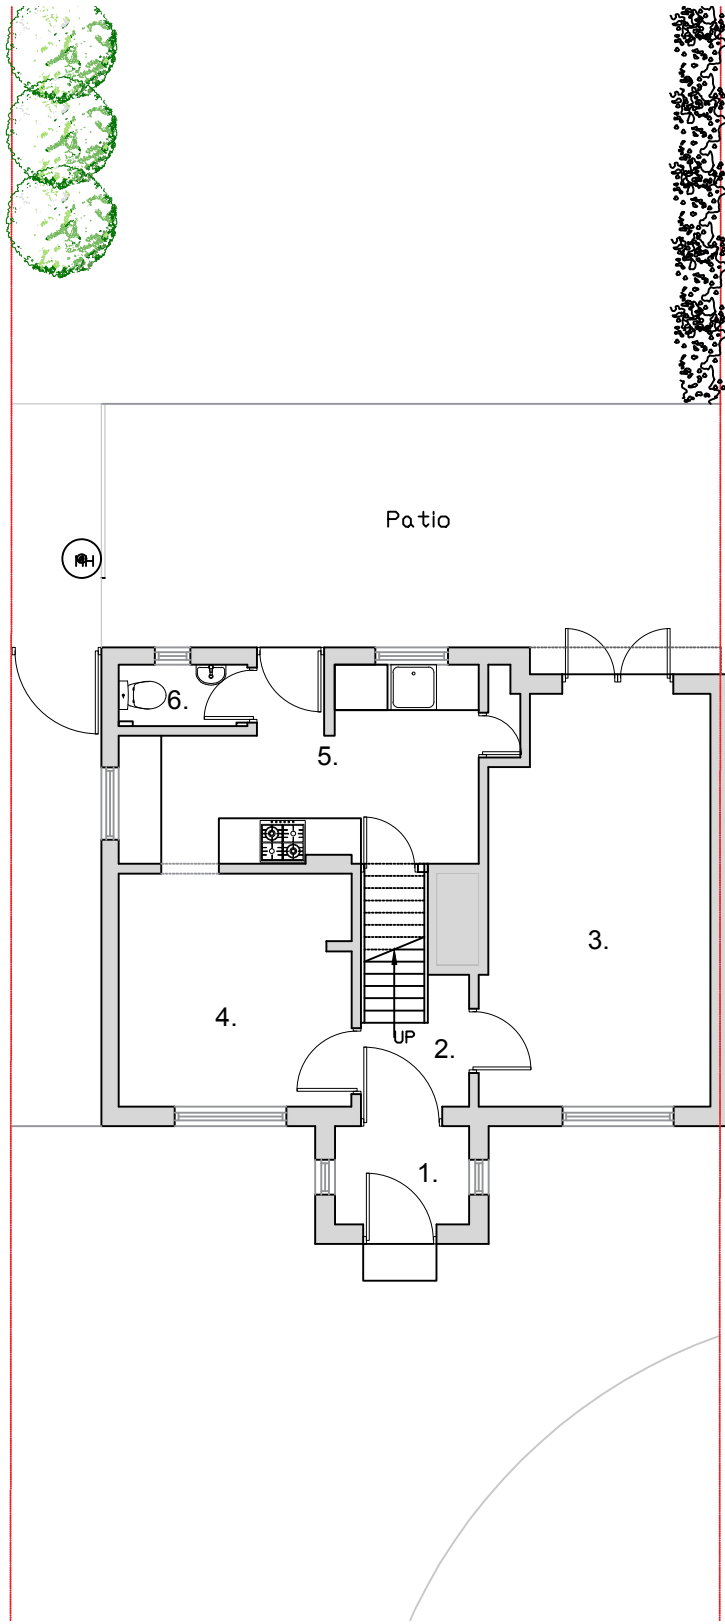


Existing Ground Floor Plan
Scale 1:100

FIRST FLOOR PLAN
1. Landing
2. Bedroom
3. Bedroom
4. Bedroom
5. Bathroom
6. Storage
7. Wardrobe
8. Wardrobe

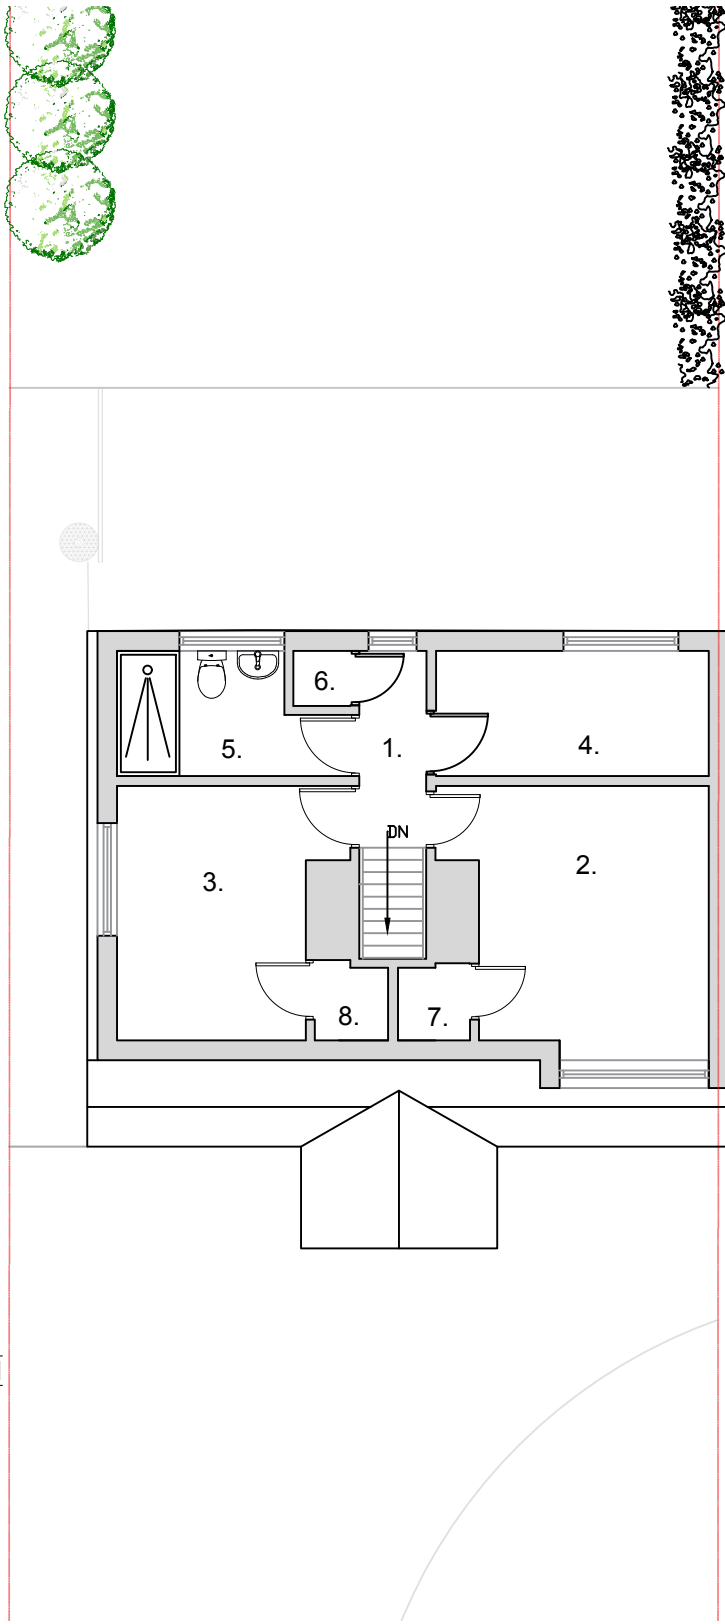


Existing First Floor Plan
Scale 1:100


Existing Roof Plan
Scale 1:100

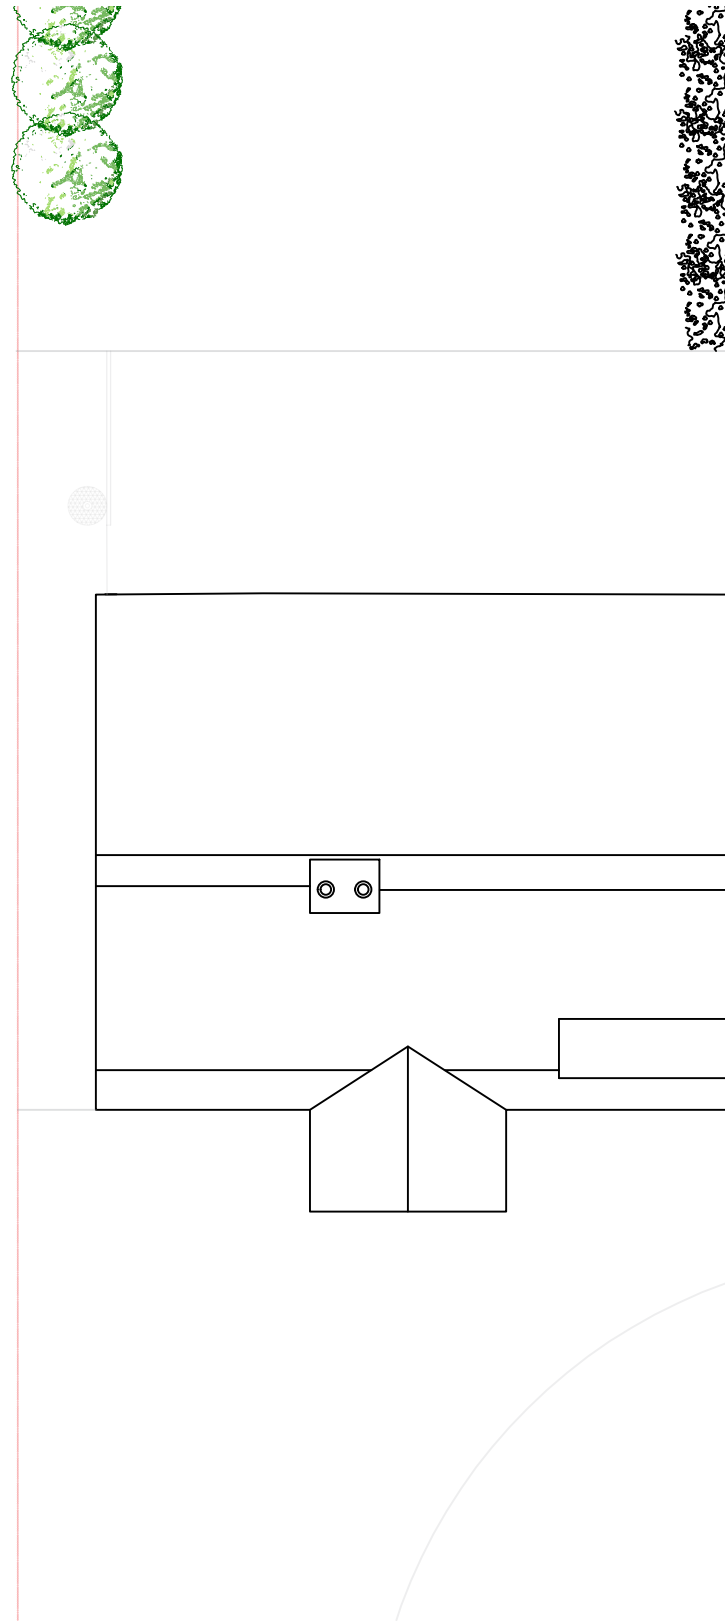

Existing Outbuilding Plan
Scale 1:100

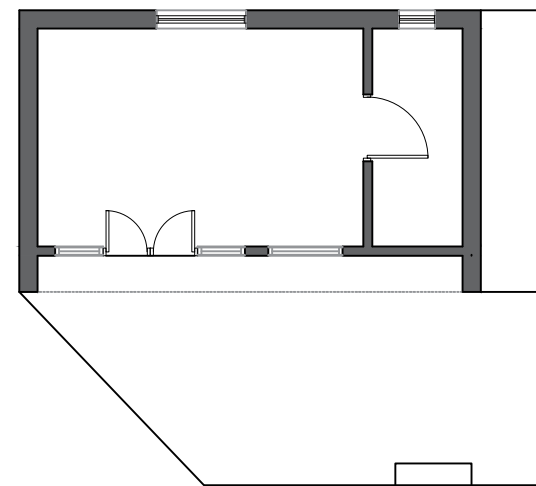


Existing Outbuilding Roof Plan
Scale 1:100

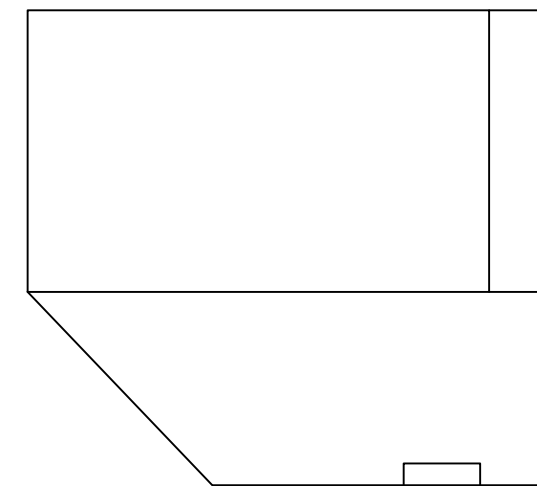


Existing Rear Elevation
Scale 1:100




Existing Front Elevation
Scale 1:100

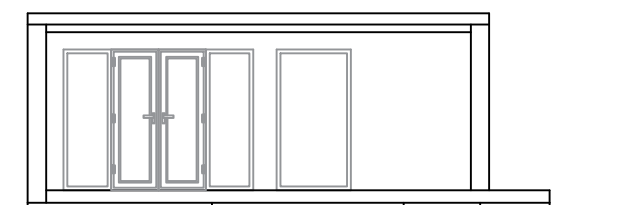

Existing Side Elevation
Scale 1:100

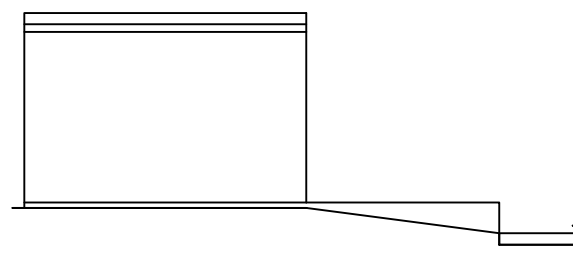

Existing Side Elevation
Scale 1:100

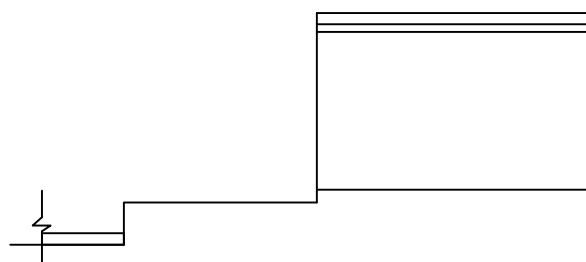


Existing Front Elevation
Scale 1:100





Existing Rear Elevation
Scale 1:100




Existing Side Elevation
Scale 1:100

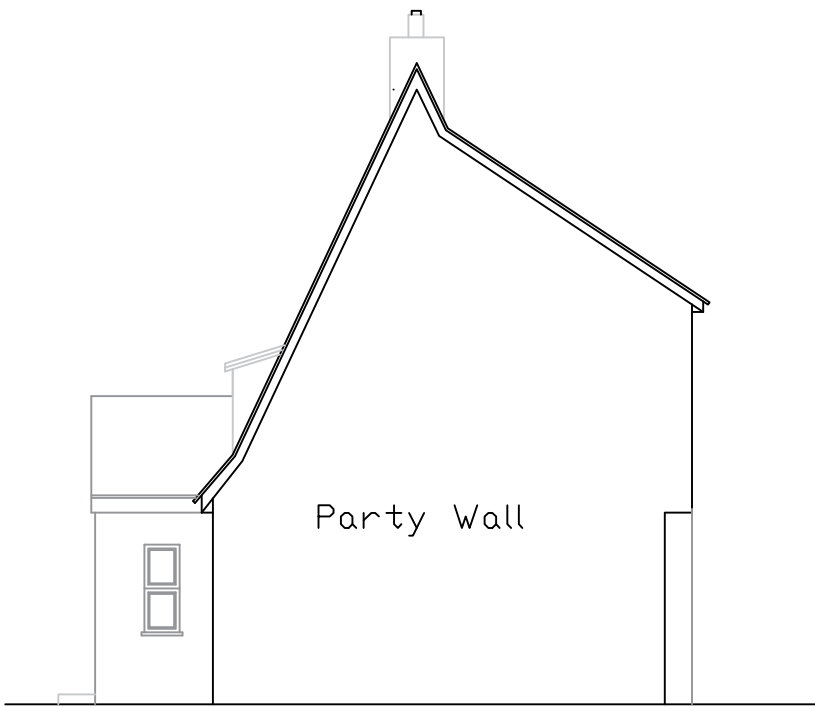

Existing Side Elevation
Scale 1:100

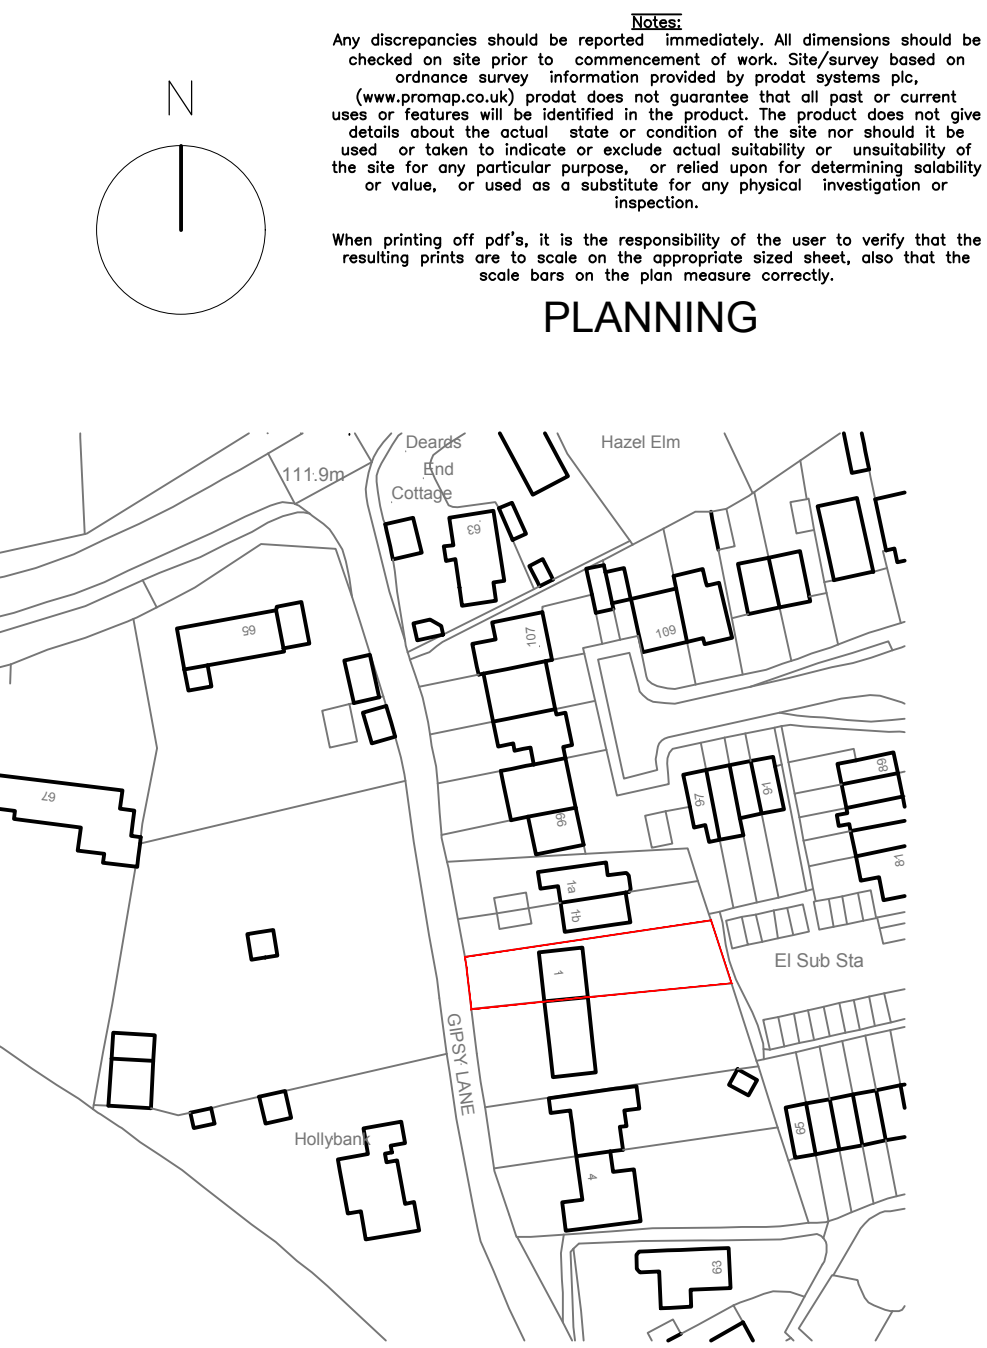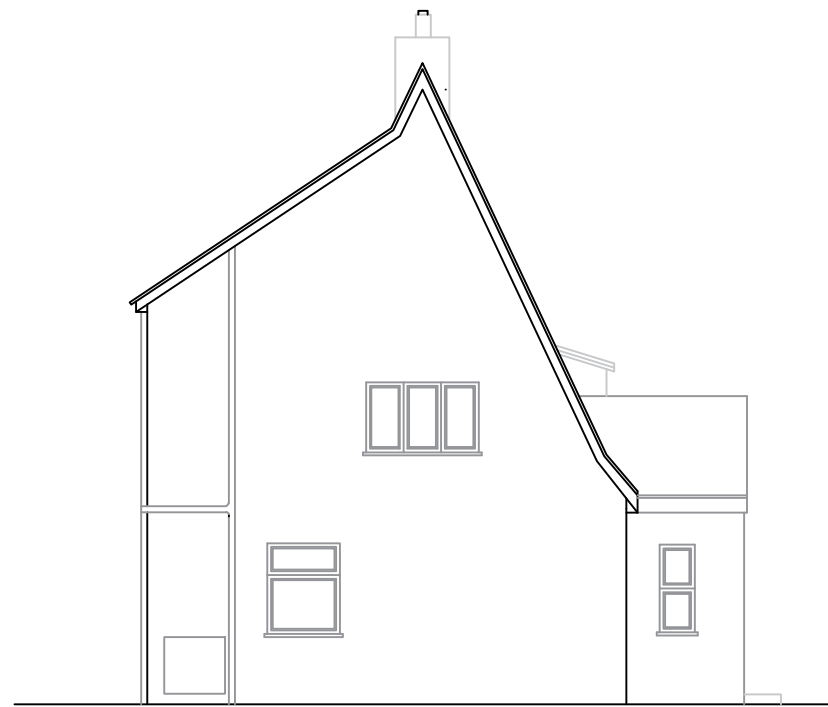

Site Location Plan
Scale 1:1250

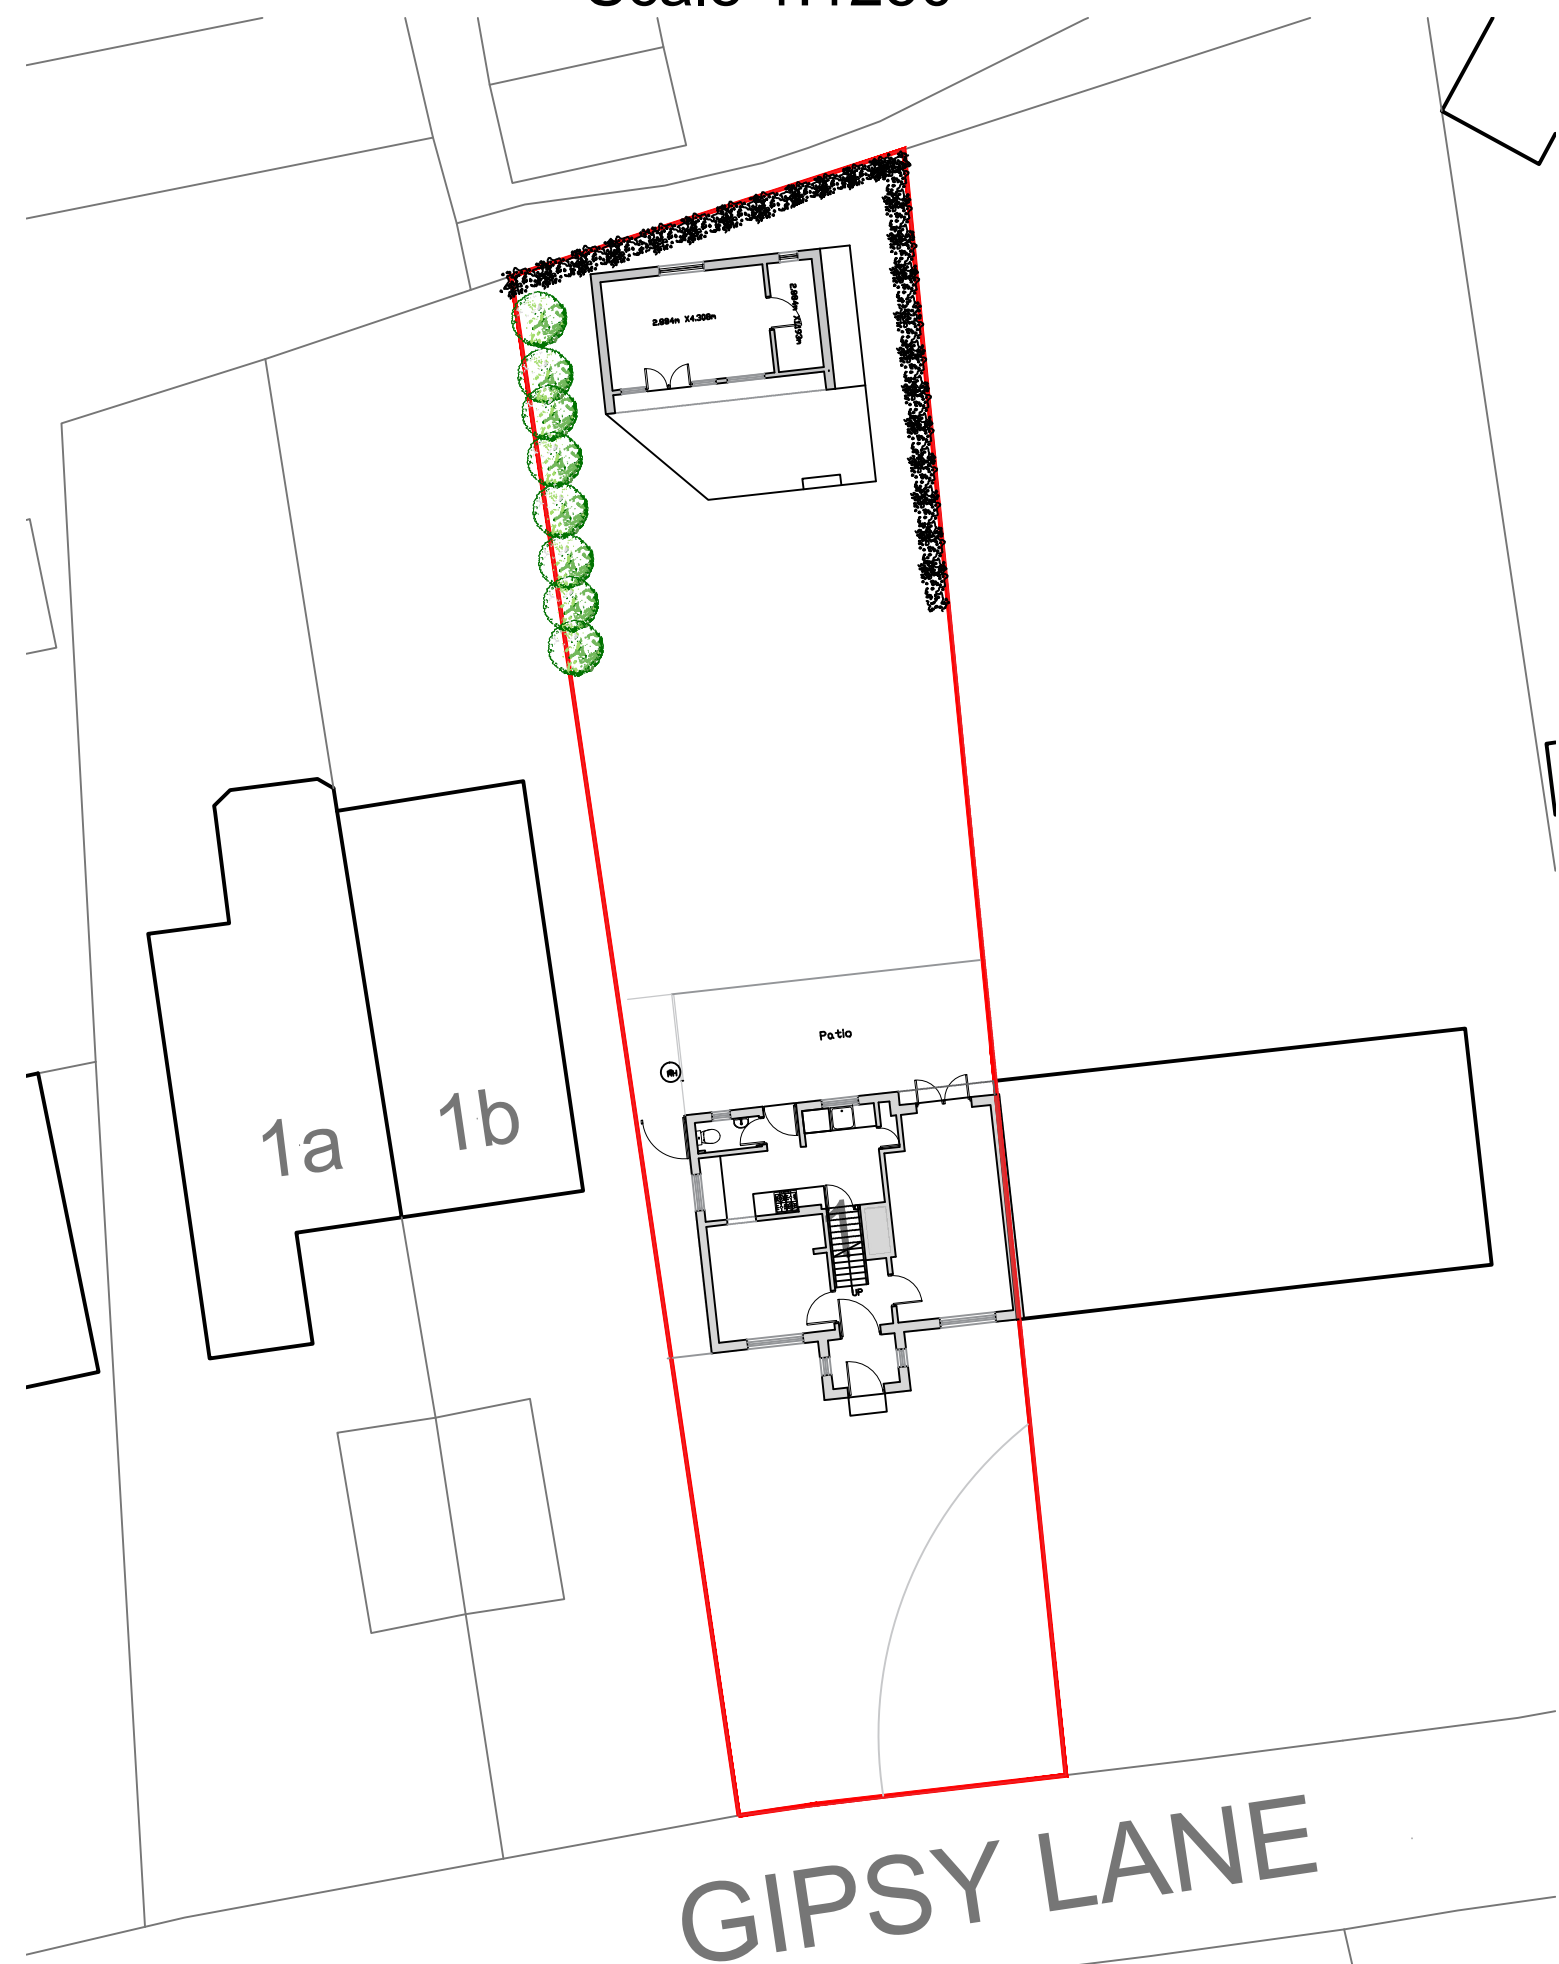

Existing Site Plan
Scale 1:200