


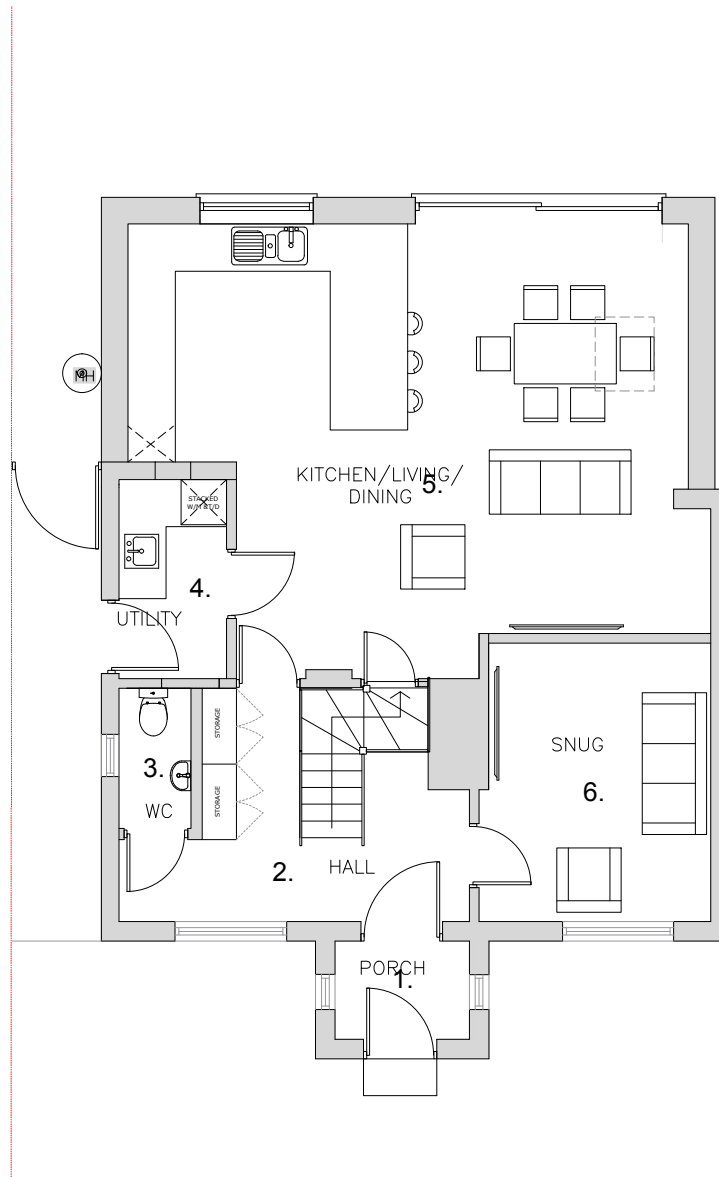


GROUND FLOOR PLAN
1. Porch
2. Hallway
3. WC
4. Utility
5. Kitchen / Living / Dining
6. Snug


Proposed Ground Floor Plan
Scale 1:100



Proposed Front Elevation
Scale 1:100

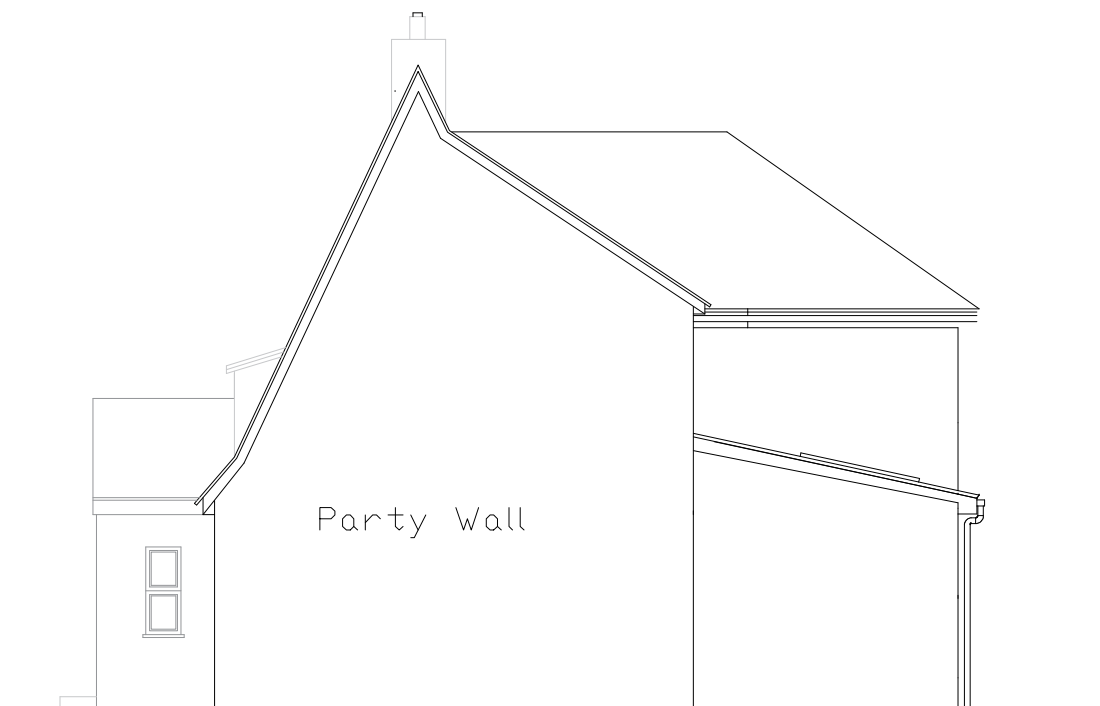

Proposed Side Elevation
(Party Wall)
Scale 1:100

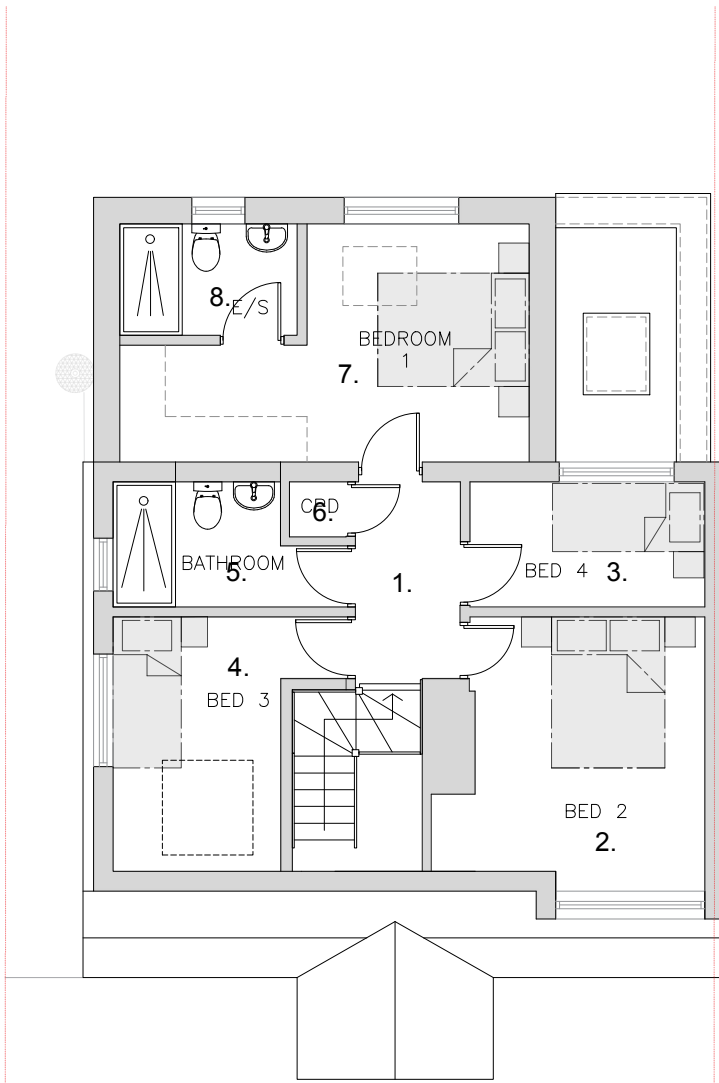


FIRST FLOOR PLAN
1. Landing
2. Bedroom 2
3. Bedroom 4
4. Bedroom 3
5. Bathroom
6. CPD
7. Bedroom 1
8. Ensuite


Proposed First Floor Plan
Scale 1:100



Proposed Rear Elevation
Scale 1:100

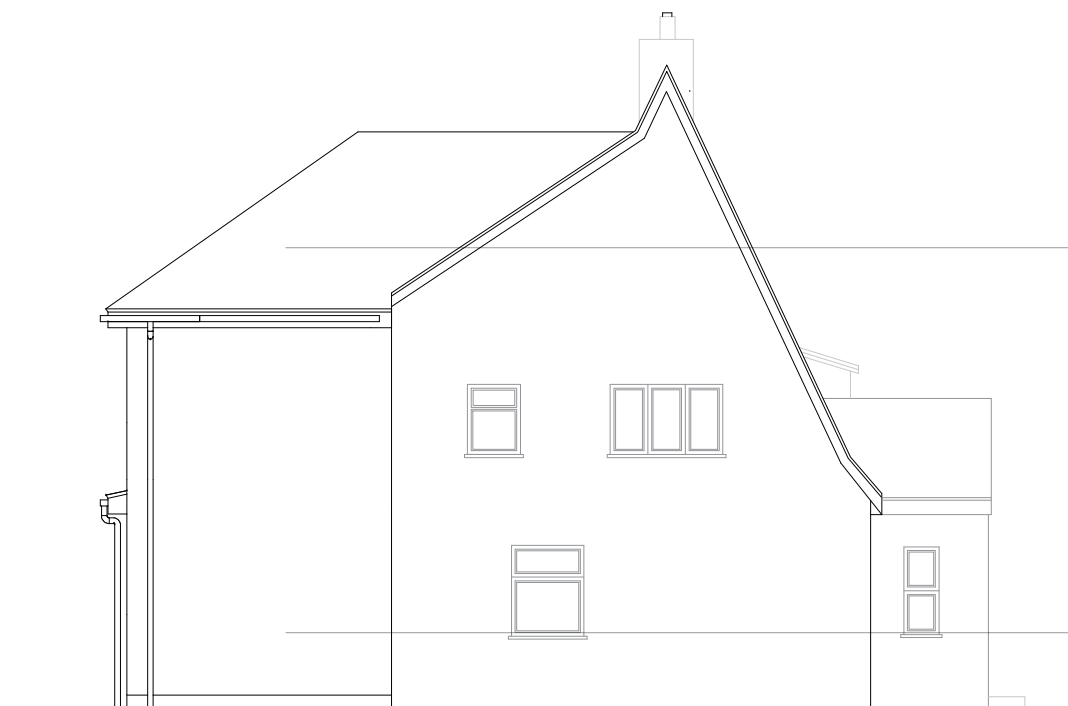

Proposed Side Elevation
Scale 1:100

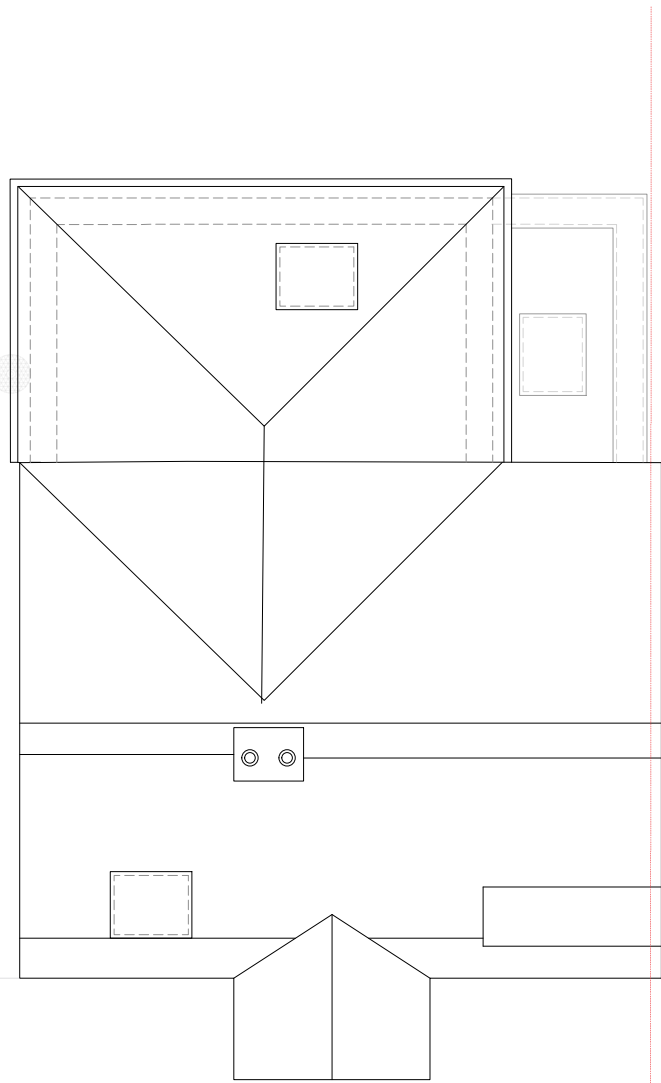

Proposed Roof Plan
Scale 1:100


Roof Tiles to
match existing
House

White UPVC
Windows



Render to
match existing
House

Roof Tiles to
match existing
House

Render to
match existing
House

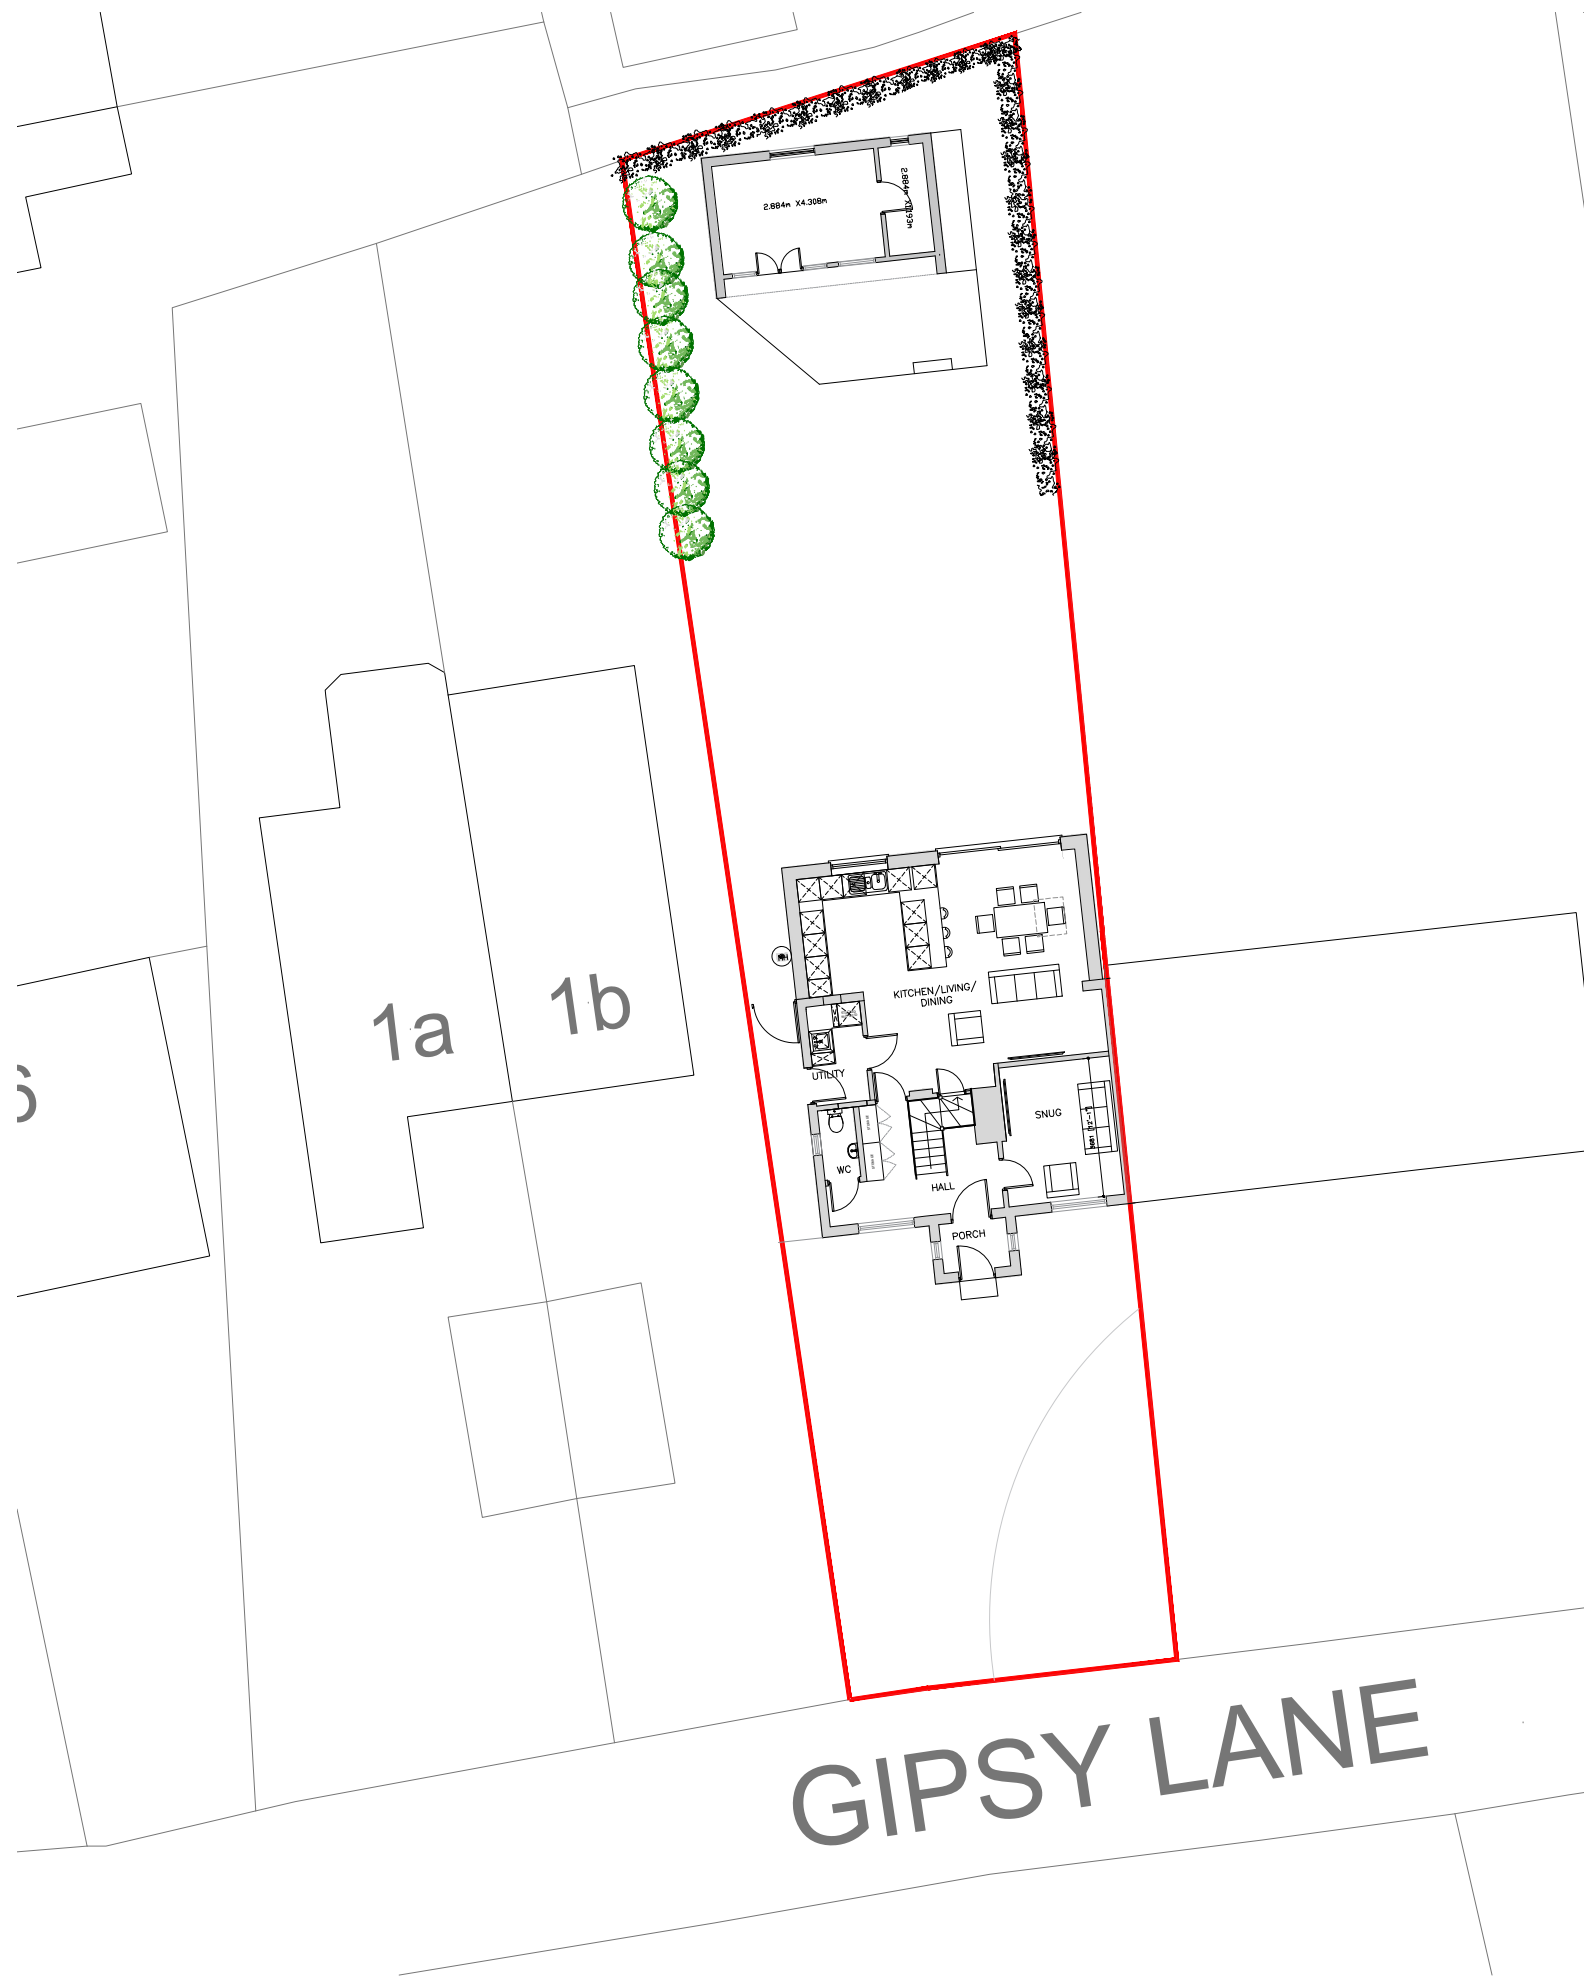

Proposed Site Plan
Scale 1:200

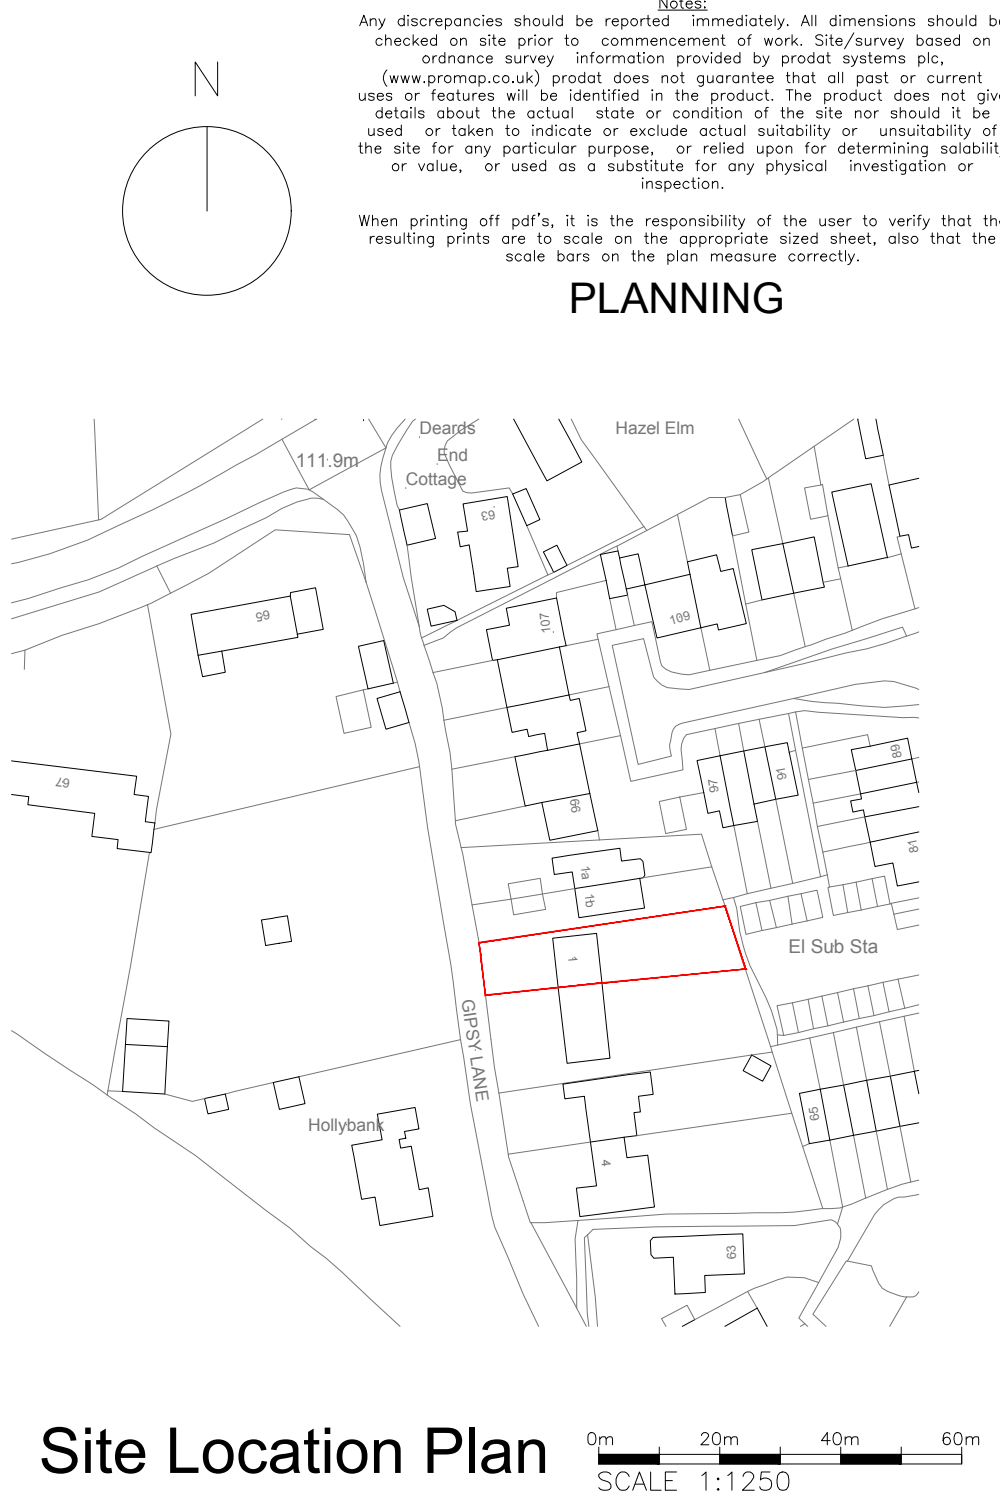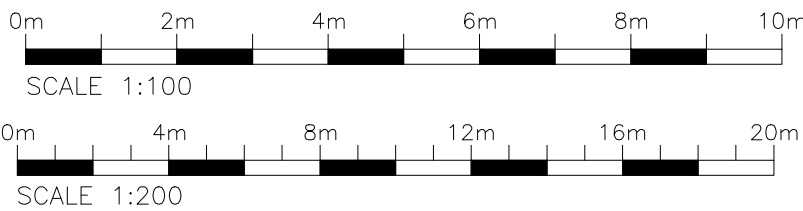

Site Location Plan
Scale 1:1250

Any discrepancies should be reported immediately. All dimensions should be checked on site prior to commencement of work. Site/survey based on Ordnance Survey information provided by project systems plc. (www.ordnancesurvey.co.uk) product does not guarantee that all past or current uses or features will be identified in the product. The product does not give details about the actual state or condition of the site nor should it be used or taken to indicate or exclude actual suitability or unsuitability of the site for any particular purpose, or relied upon for determining suitability or value, or used as a substitute for any physical investigation or inspection.

When printing off pdf's, it is the responsibility of the user to verify that the resulting prints are to scale on the appropriate sized sheet, also that the scale bars on the plan measure correctly.

PLANNING