



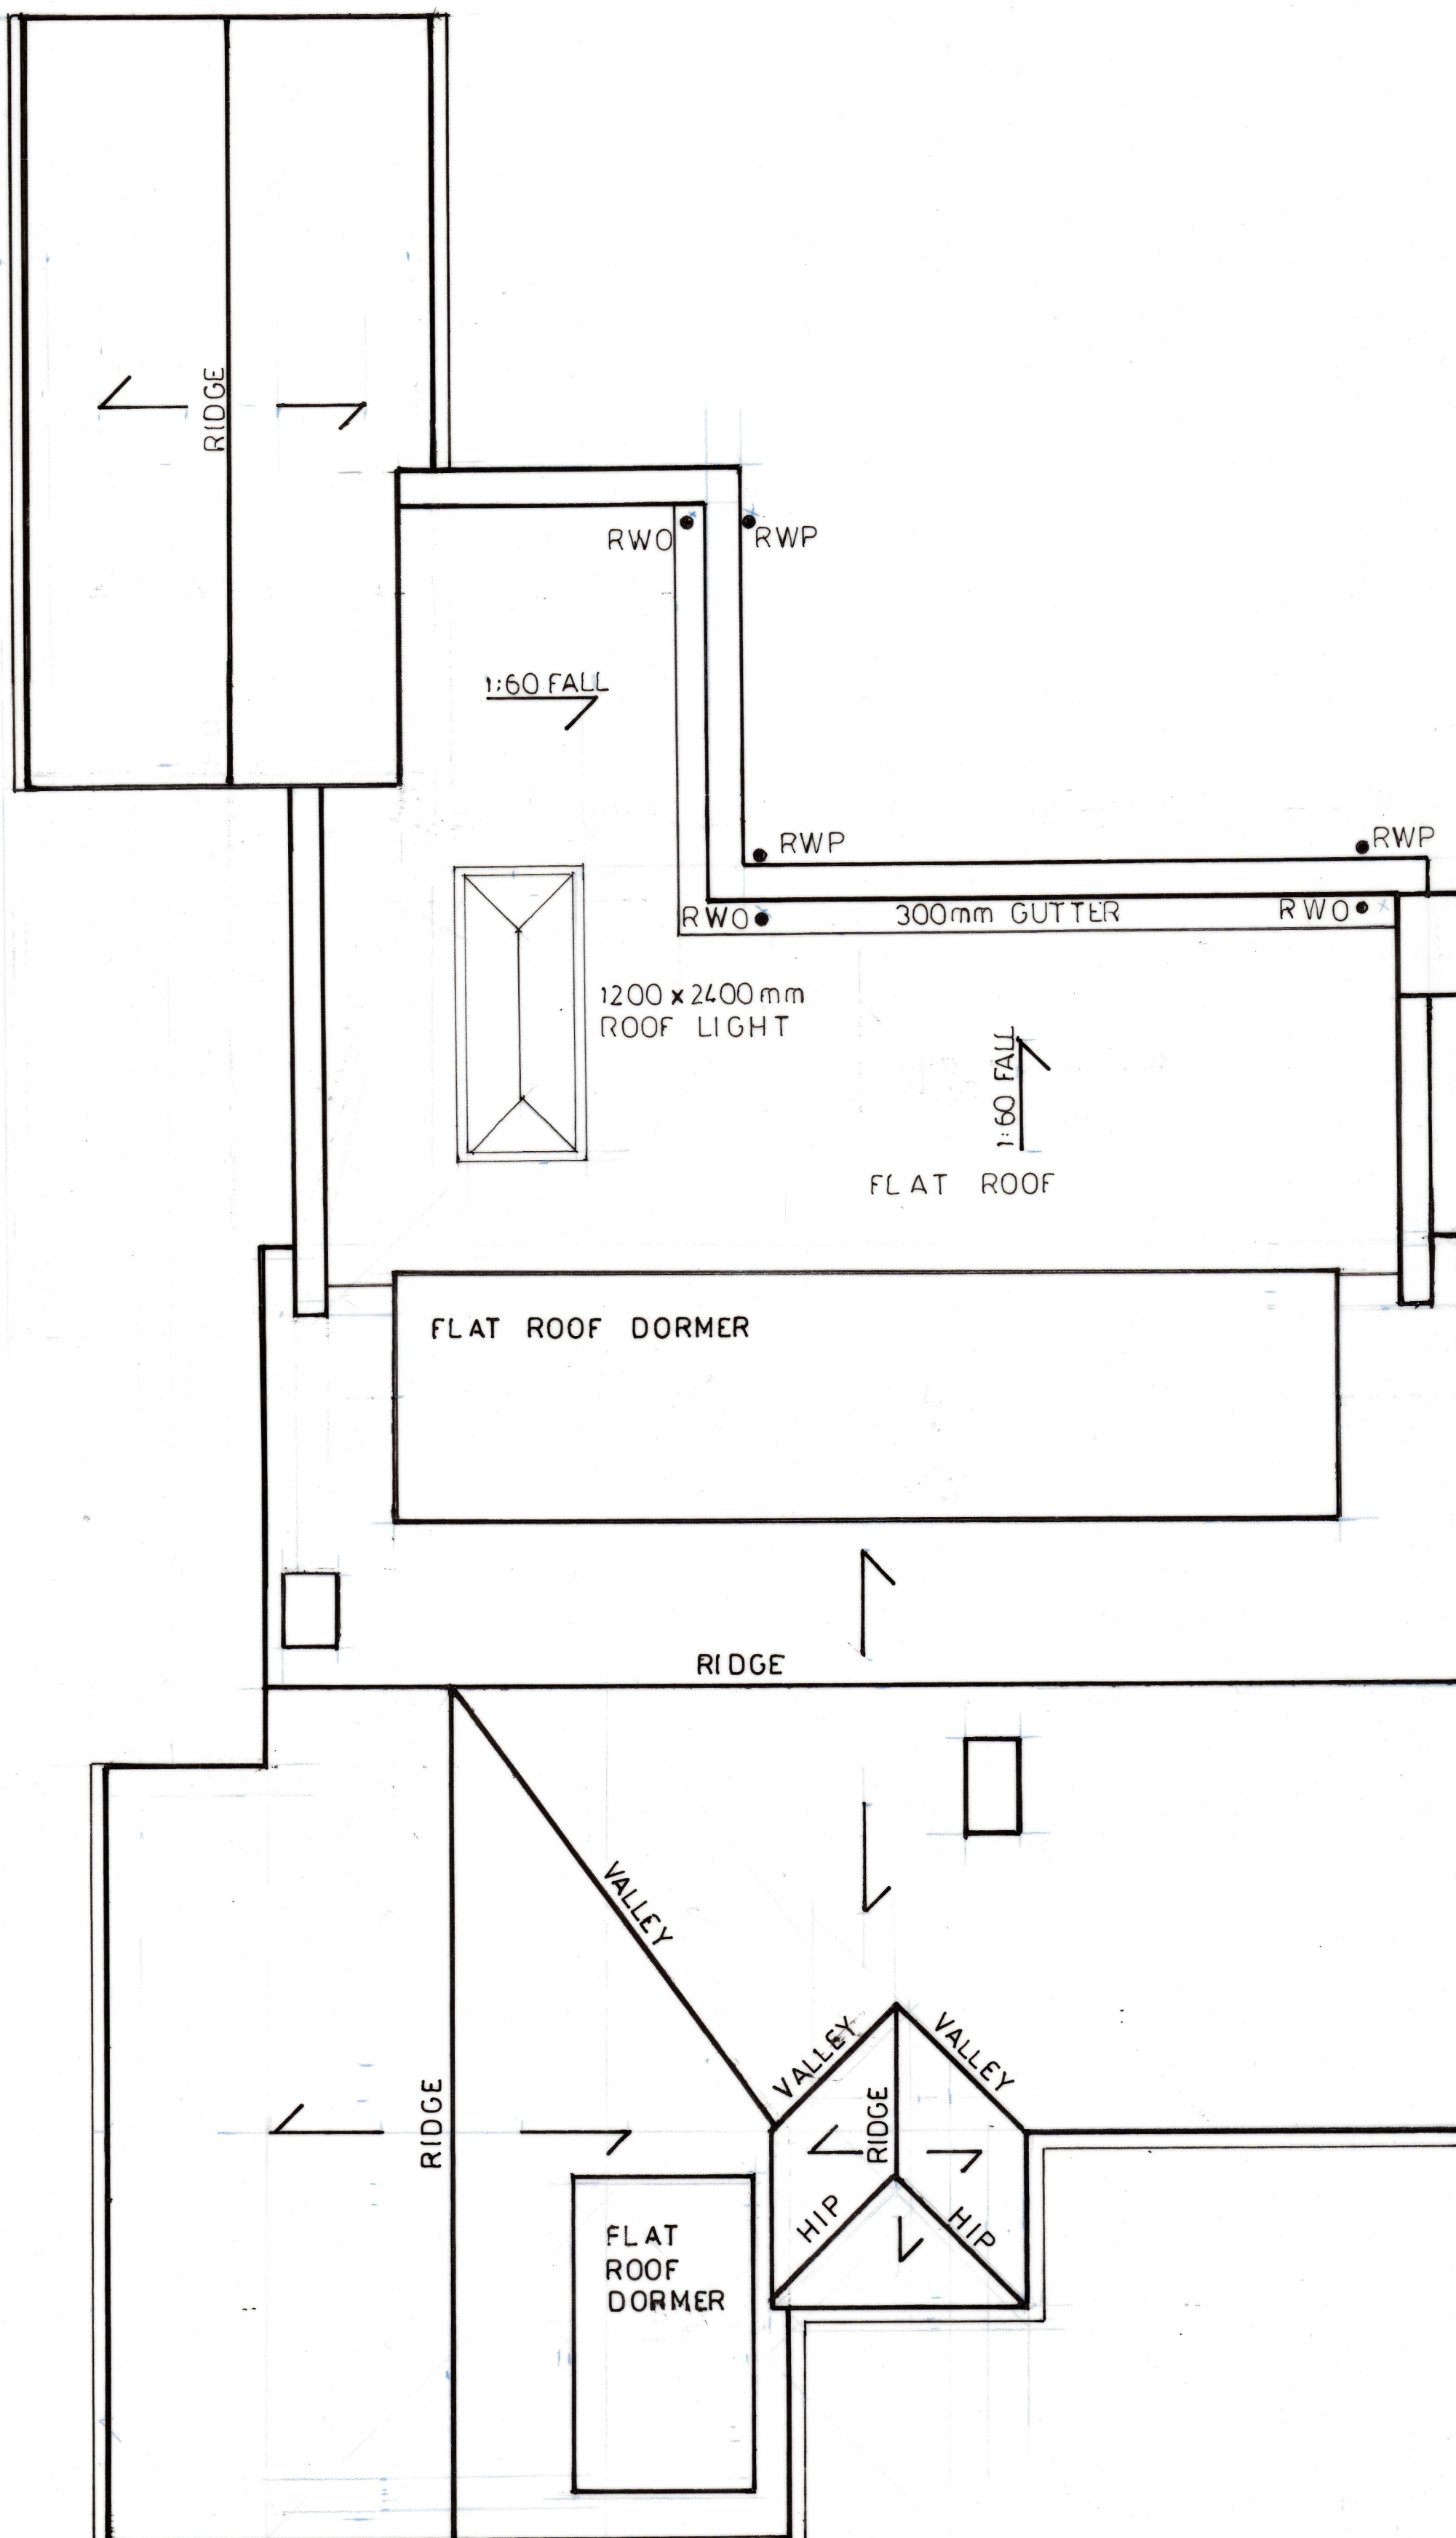

ROOF PLAN

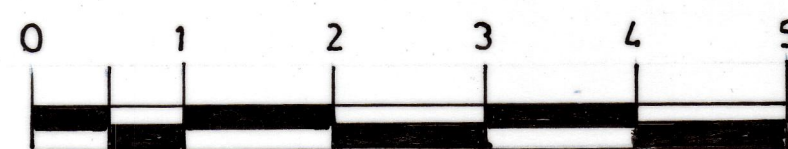

Ian Hale Planning and Design Limited 2 Peartree Close Shefford Bedfordshire SG17 5JG tel - 01462 851774 - 07818078668	Site 28 Royal Oak Lane Pirton Hertfordshire SG5 3QT		Scale 1:50 @A2
	Drawing Rear and Front Extensions Roof Plan As proposed		Date Feb.26
	Drawing No. IHL/26/ROL/10		Rev A