

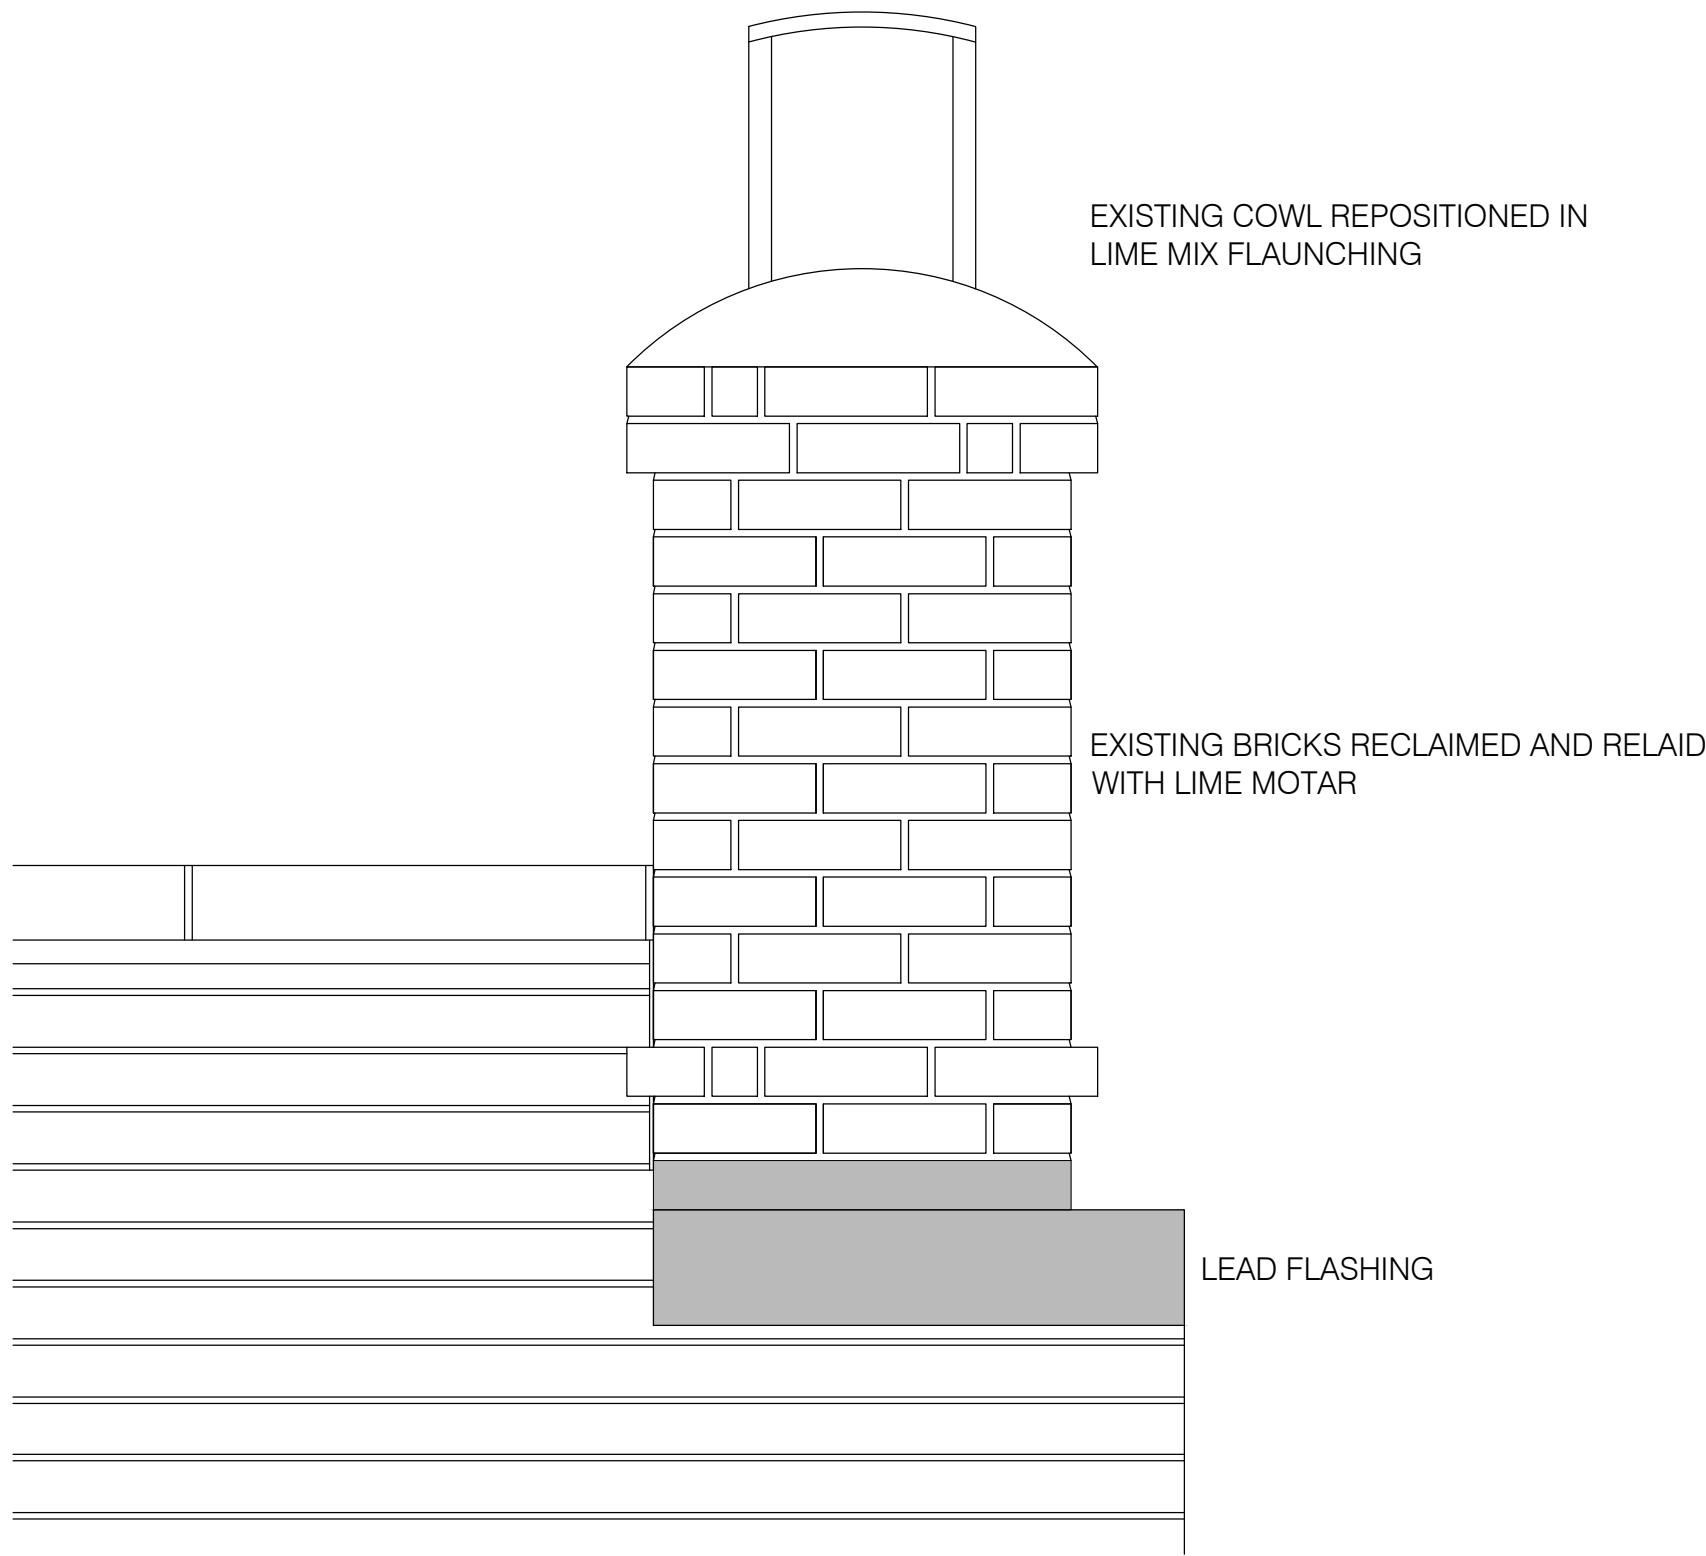



notes:
All dimensions to be checked on site and any discrepancies reported to the Architect/Contract Administrator before proceeding with the works on site, or off-site fabrication
Subject to site survey and inspection

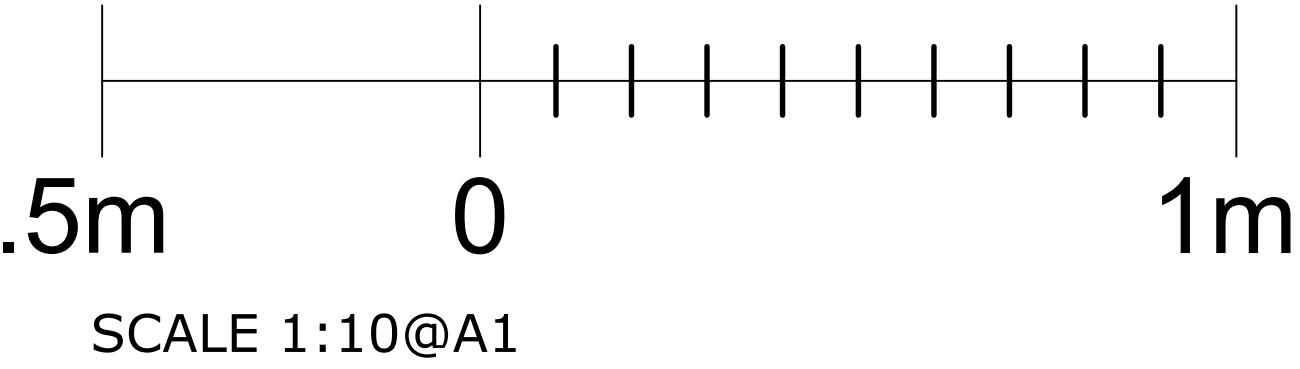


WEST ELEVATION (OF WEST WING) 1:10 @ A1

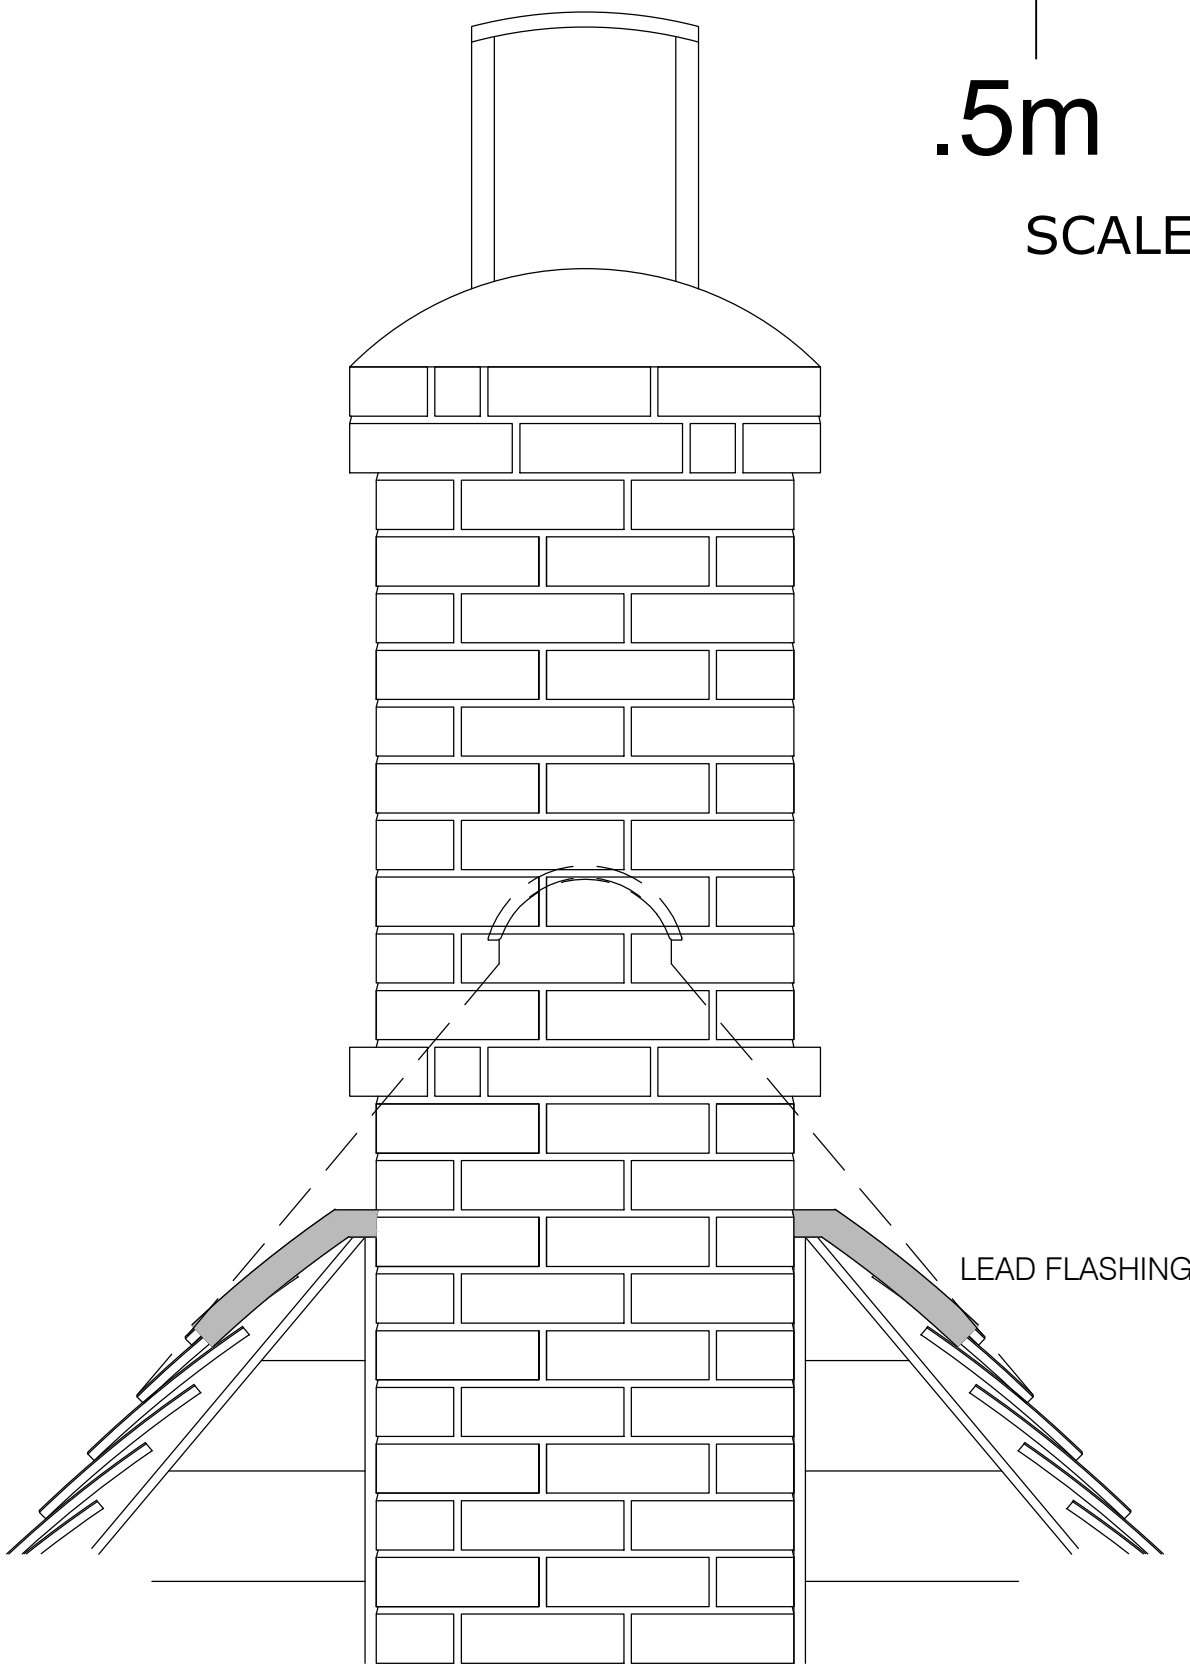

SOUTH ELEVATION 1:10 @ A1

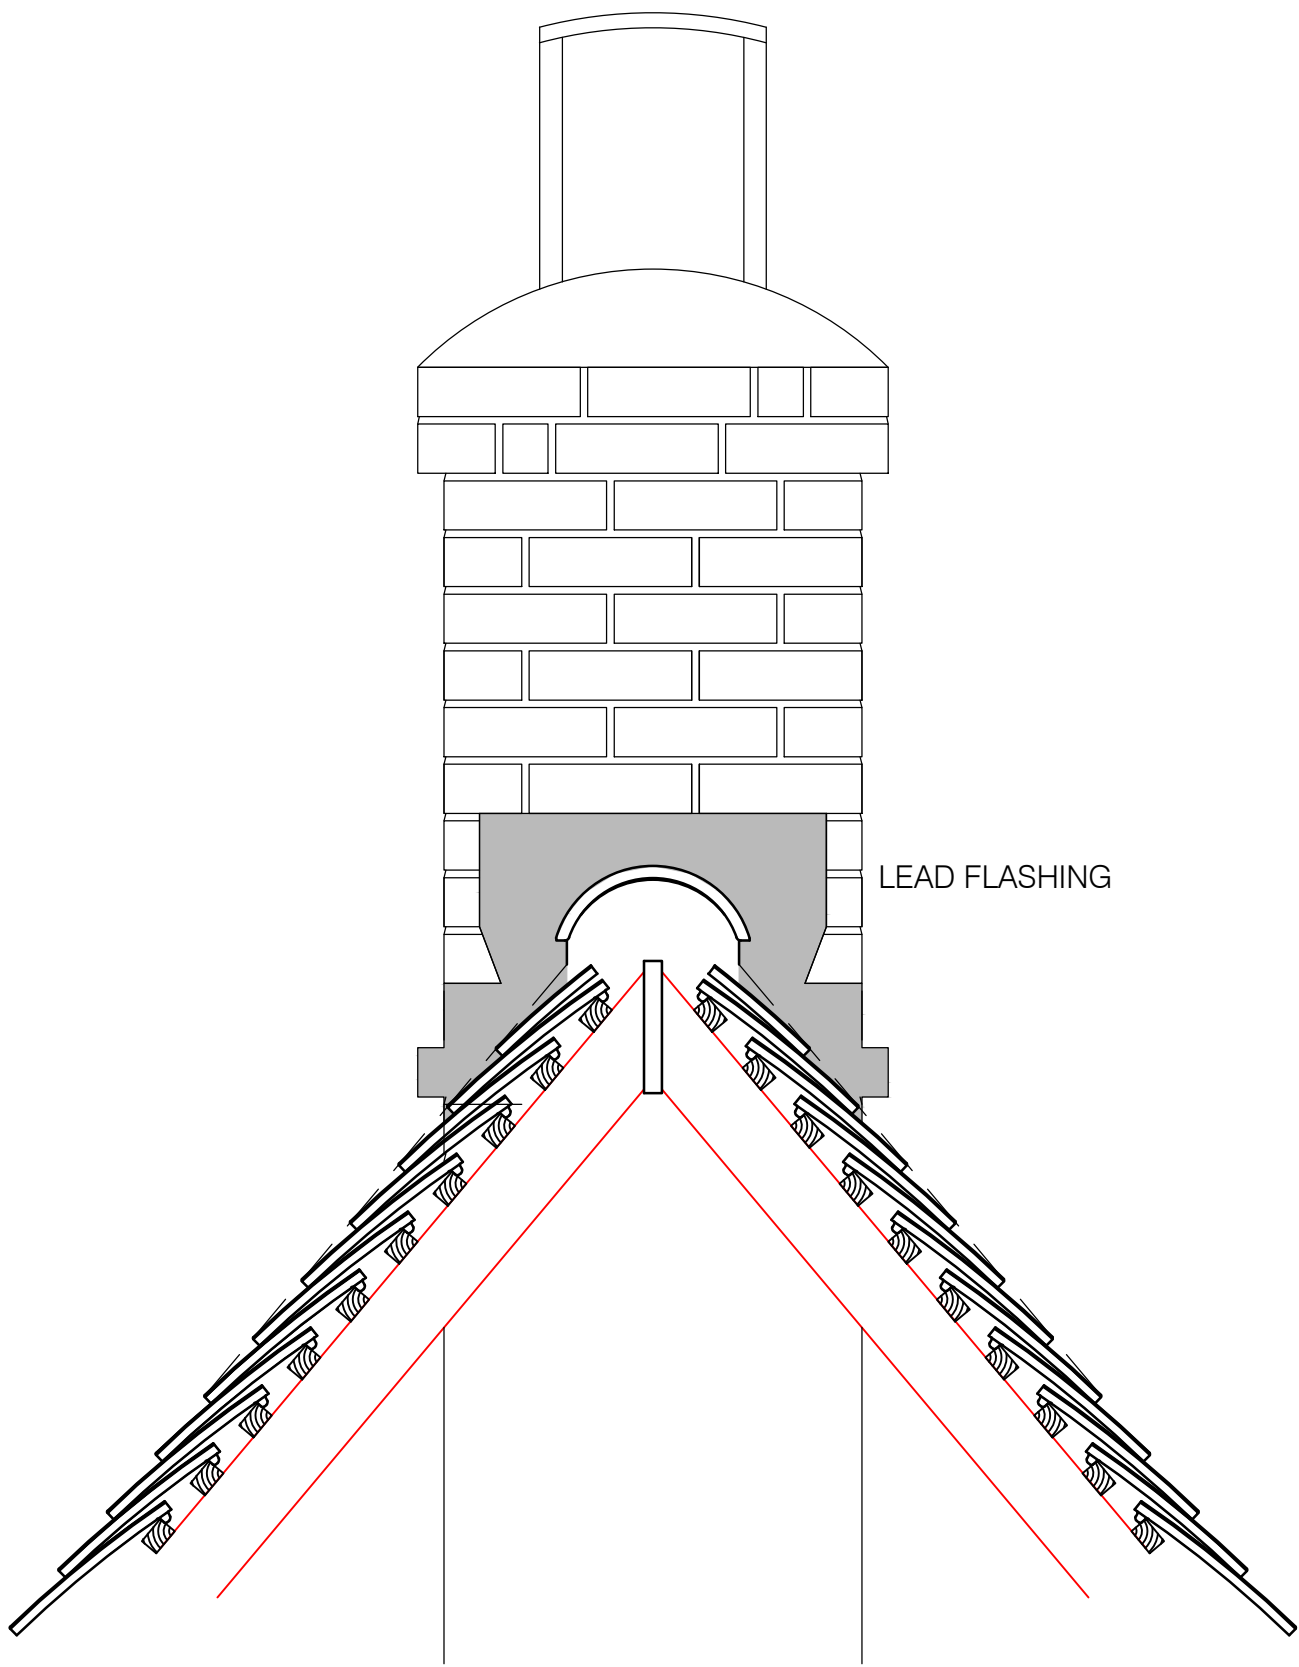

NORTH ELEVATION (OF WEST WING) 1:10 @ A1

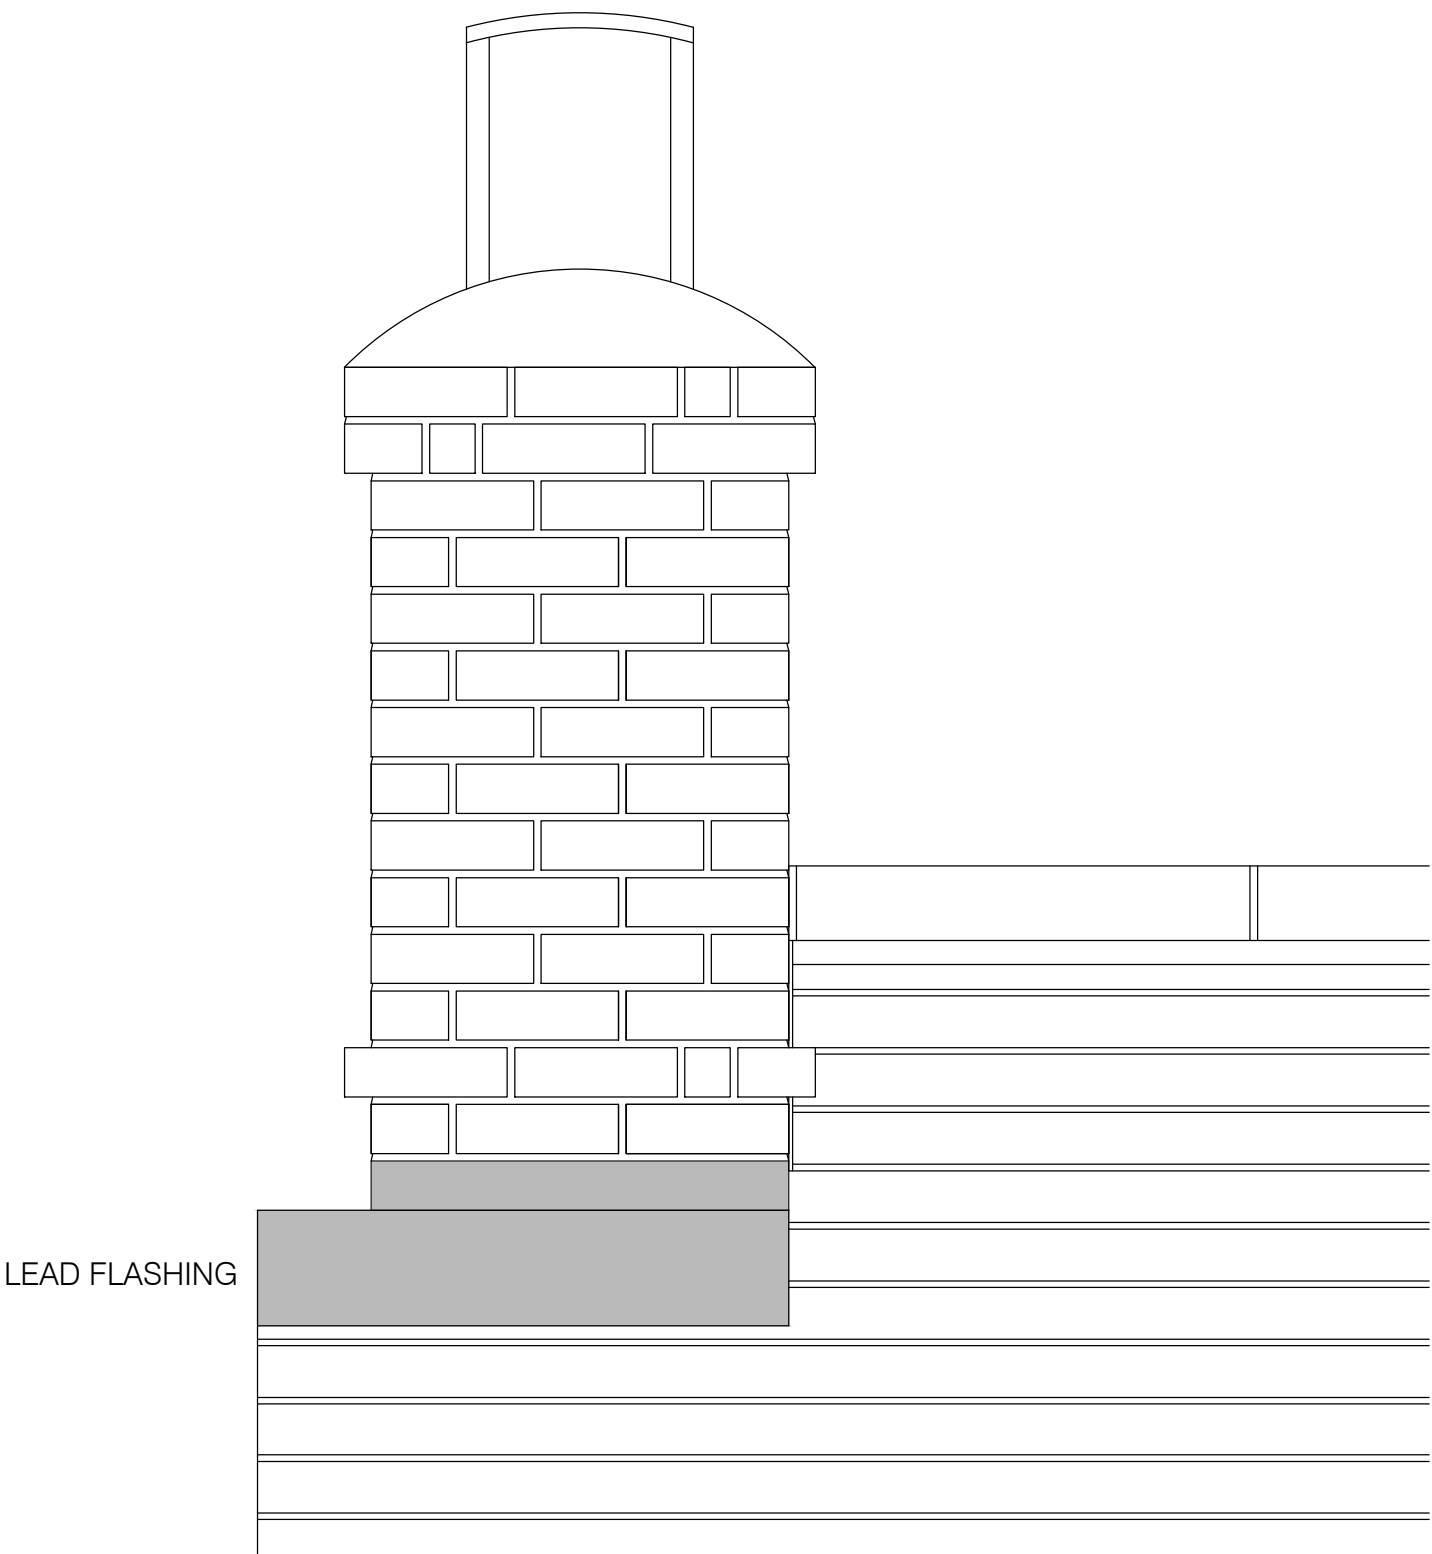

EAST ELEVATION (OF WEST WING) 1:10 @ A1

For Approval

revision	description	date
ga GENESIS ARCHITECTS LTD 7 St Margarets Road, Stanstead Abbots Ware Hertfordshire SG12 8BP T : 01920 877998 F : 01920 877998 E: genesisarchitects@btconnect.com W: www.genesisarchitects.ltd.uk		
client YOUNGLOVES FARMHOUSE		
project WORKS TO YOUNGLOVES FARMHOUSE SOUTHERN GREEN HERTFORDSHIRE SG9 0SP CHIMNEY RECONSTRUCTION		
title CHIMNEY ELEVATIONS		
date NOV 25	scale AS SHOWN @A1	drawn IRMB
drawing no GAL 421 (WD) 010		