



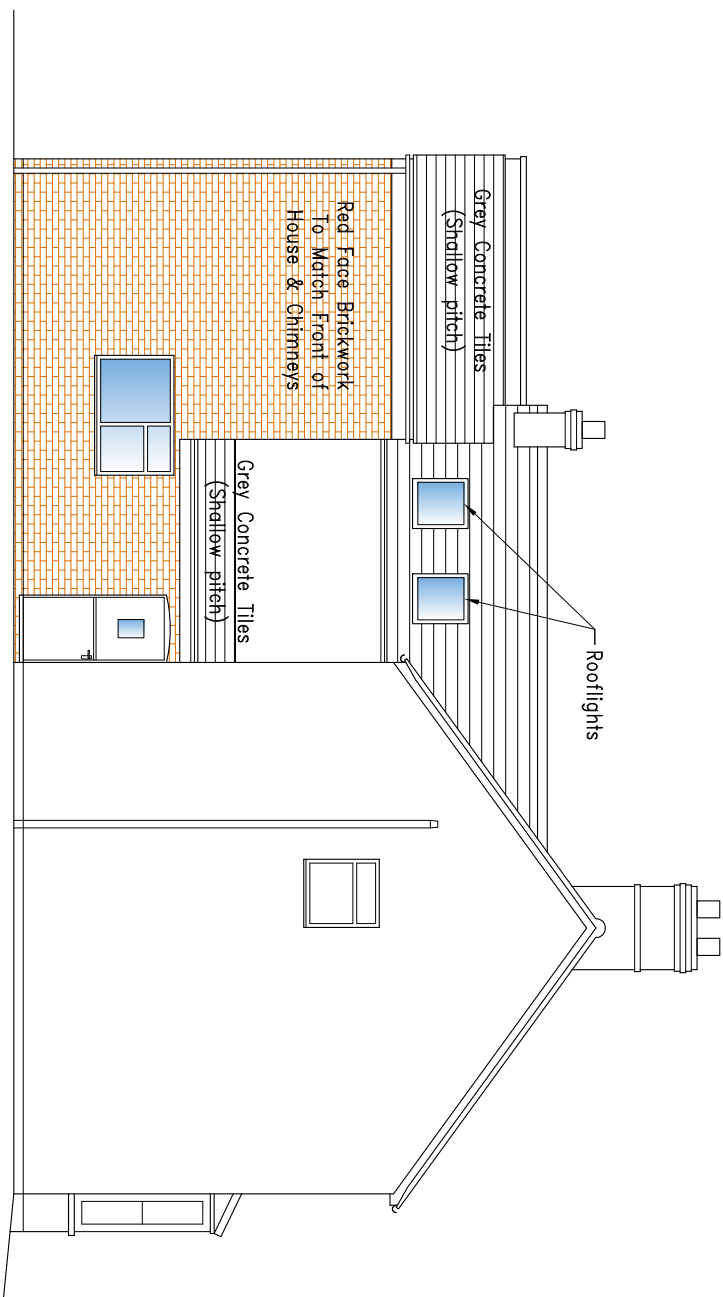


Proposed Side Elevation

Scale 1 : 100

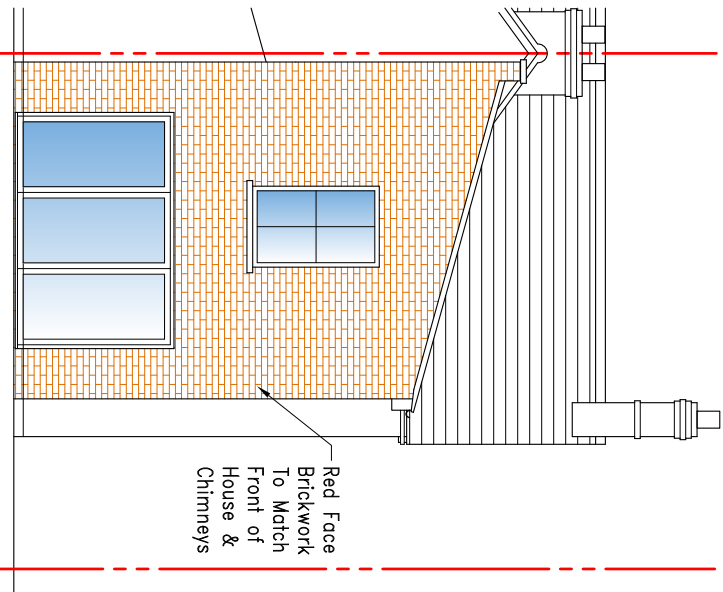


Proposed Rear Elevation

Scale 1 : 100

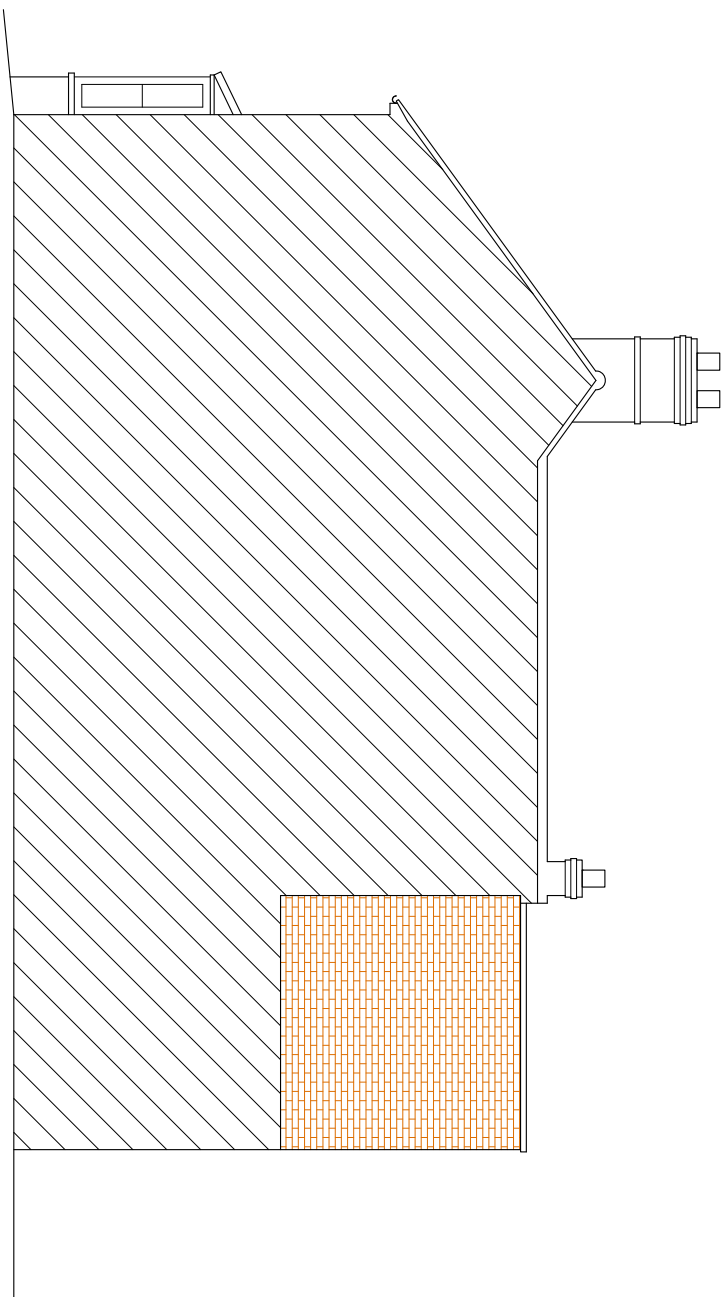

Proposed Side Elevation

Scale 1 : 100

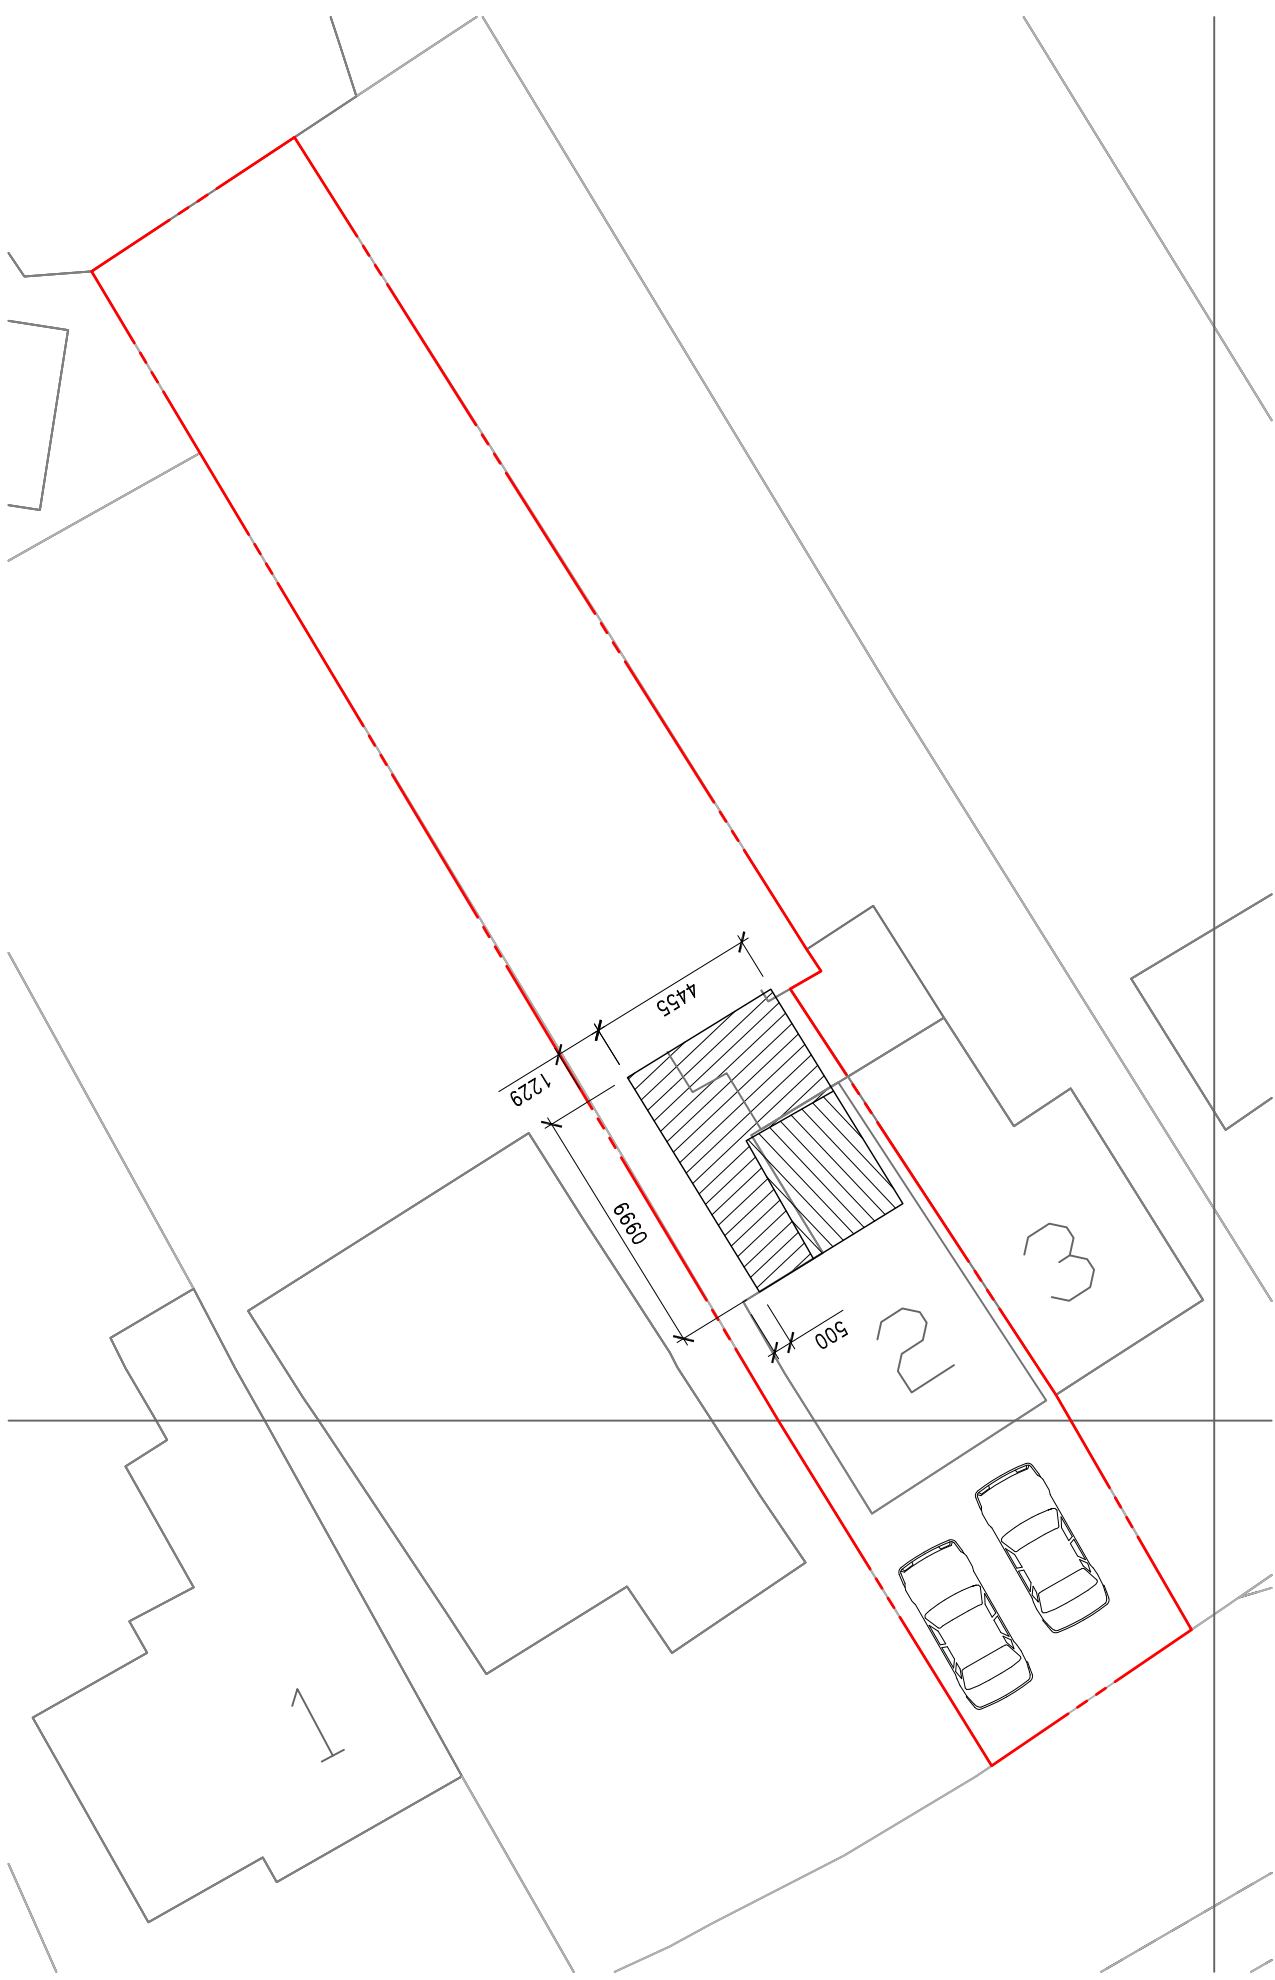


Scale 1:200




Proposed Block Plan

Scale 1 : 200

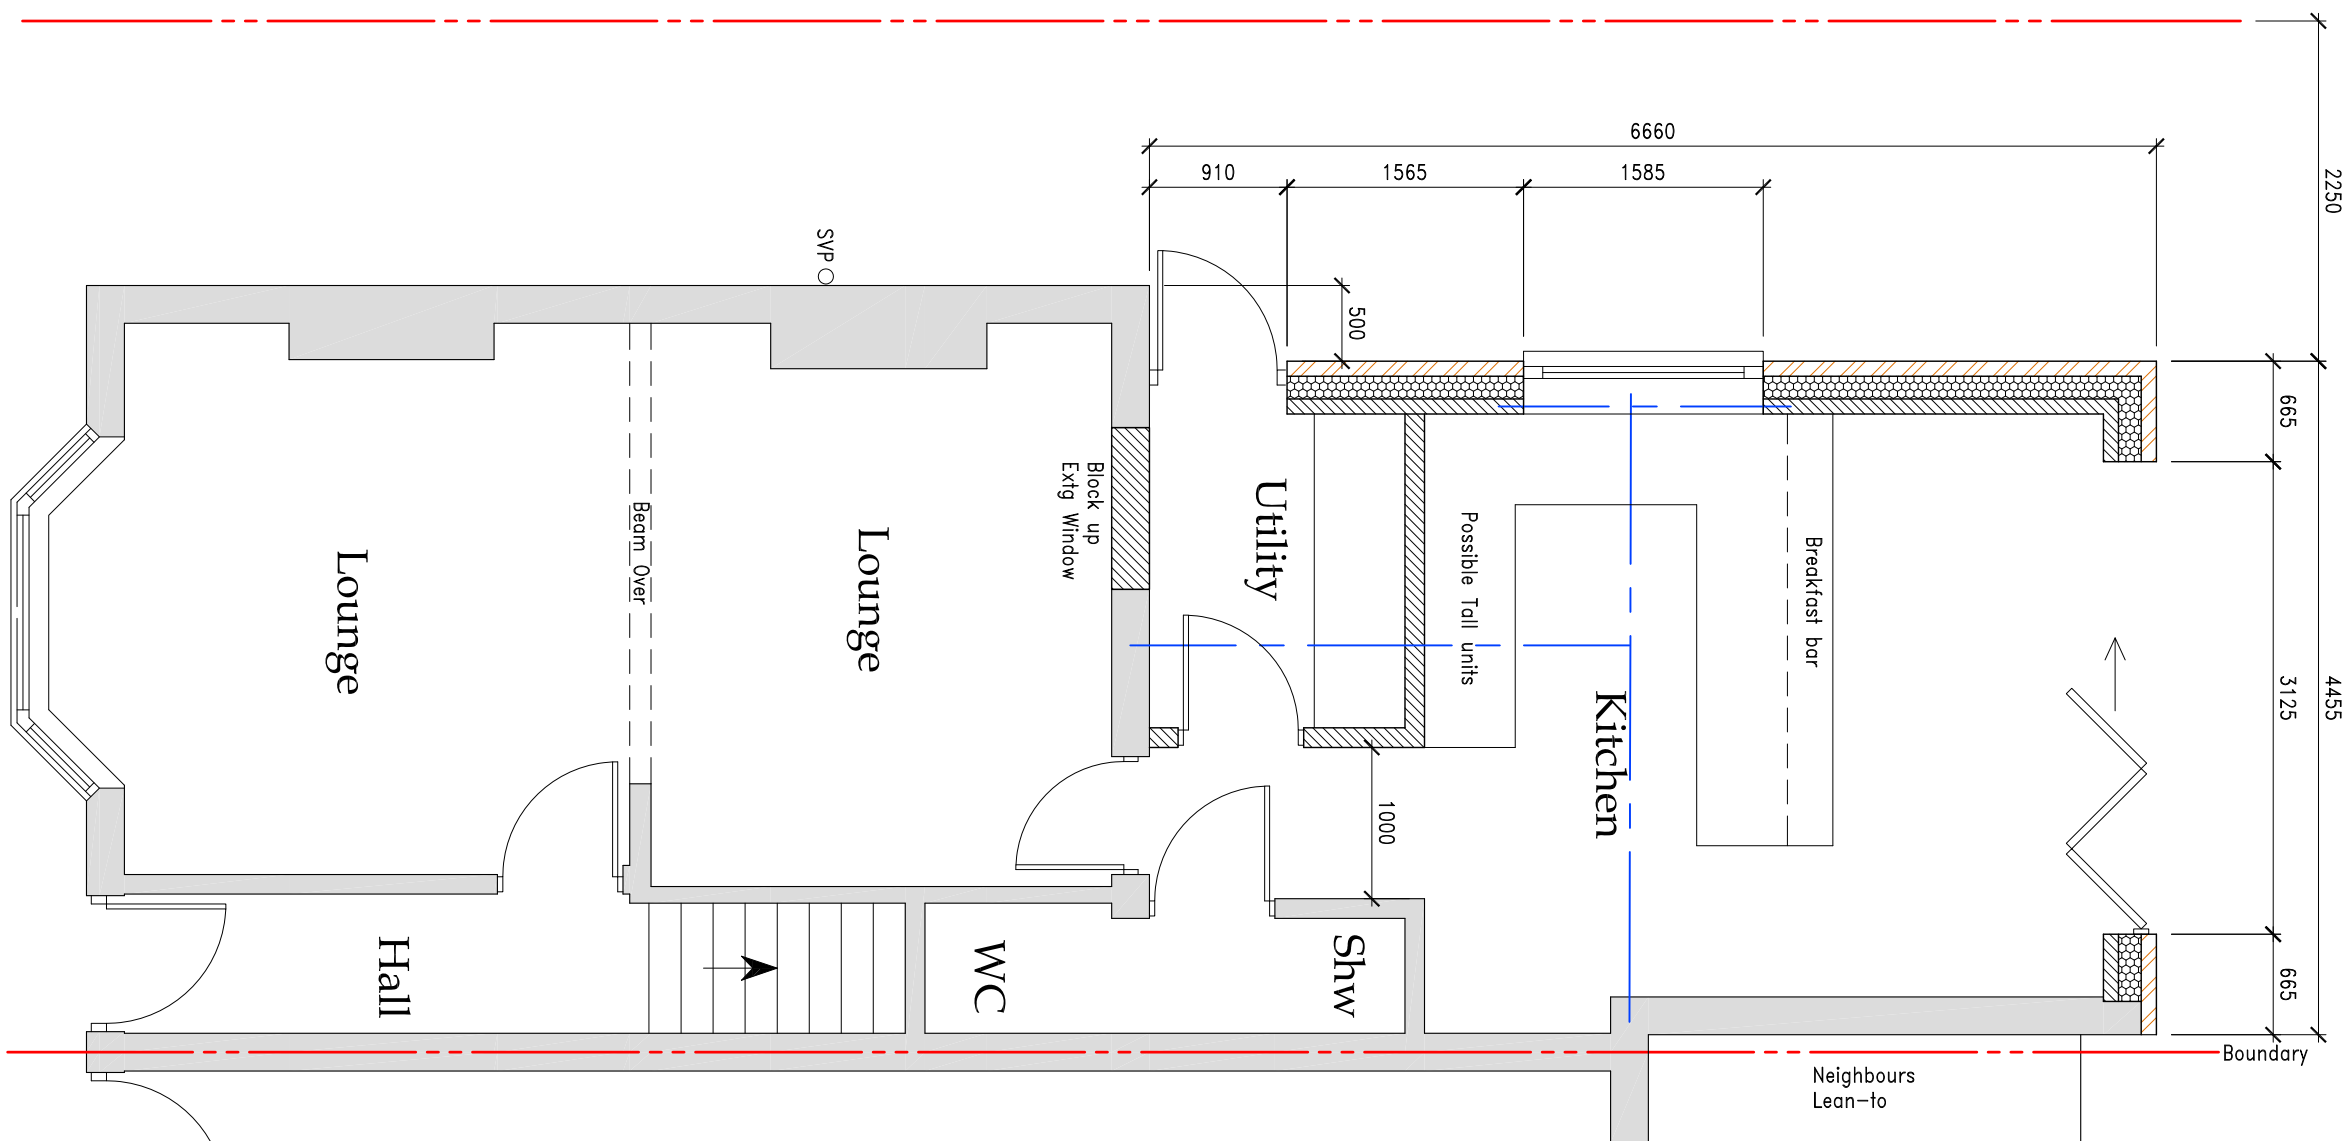


Proposed Ground Floor Plan

Scale 1 : 50

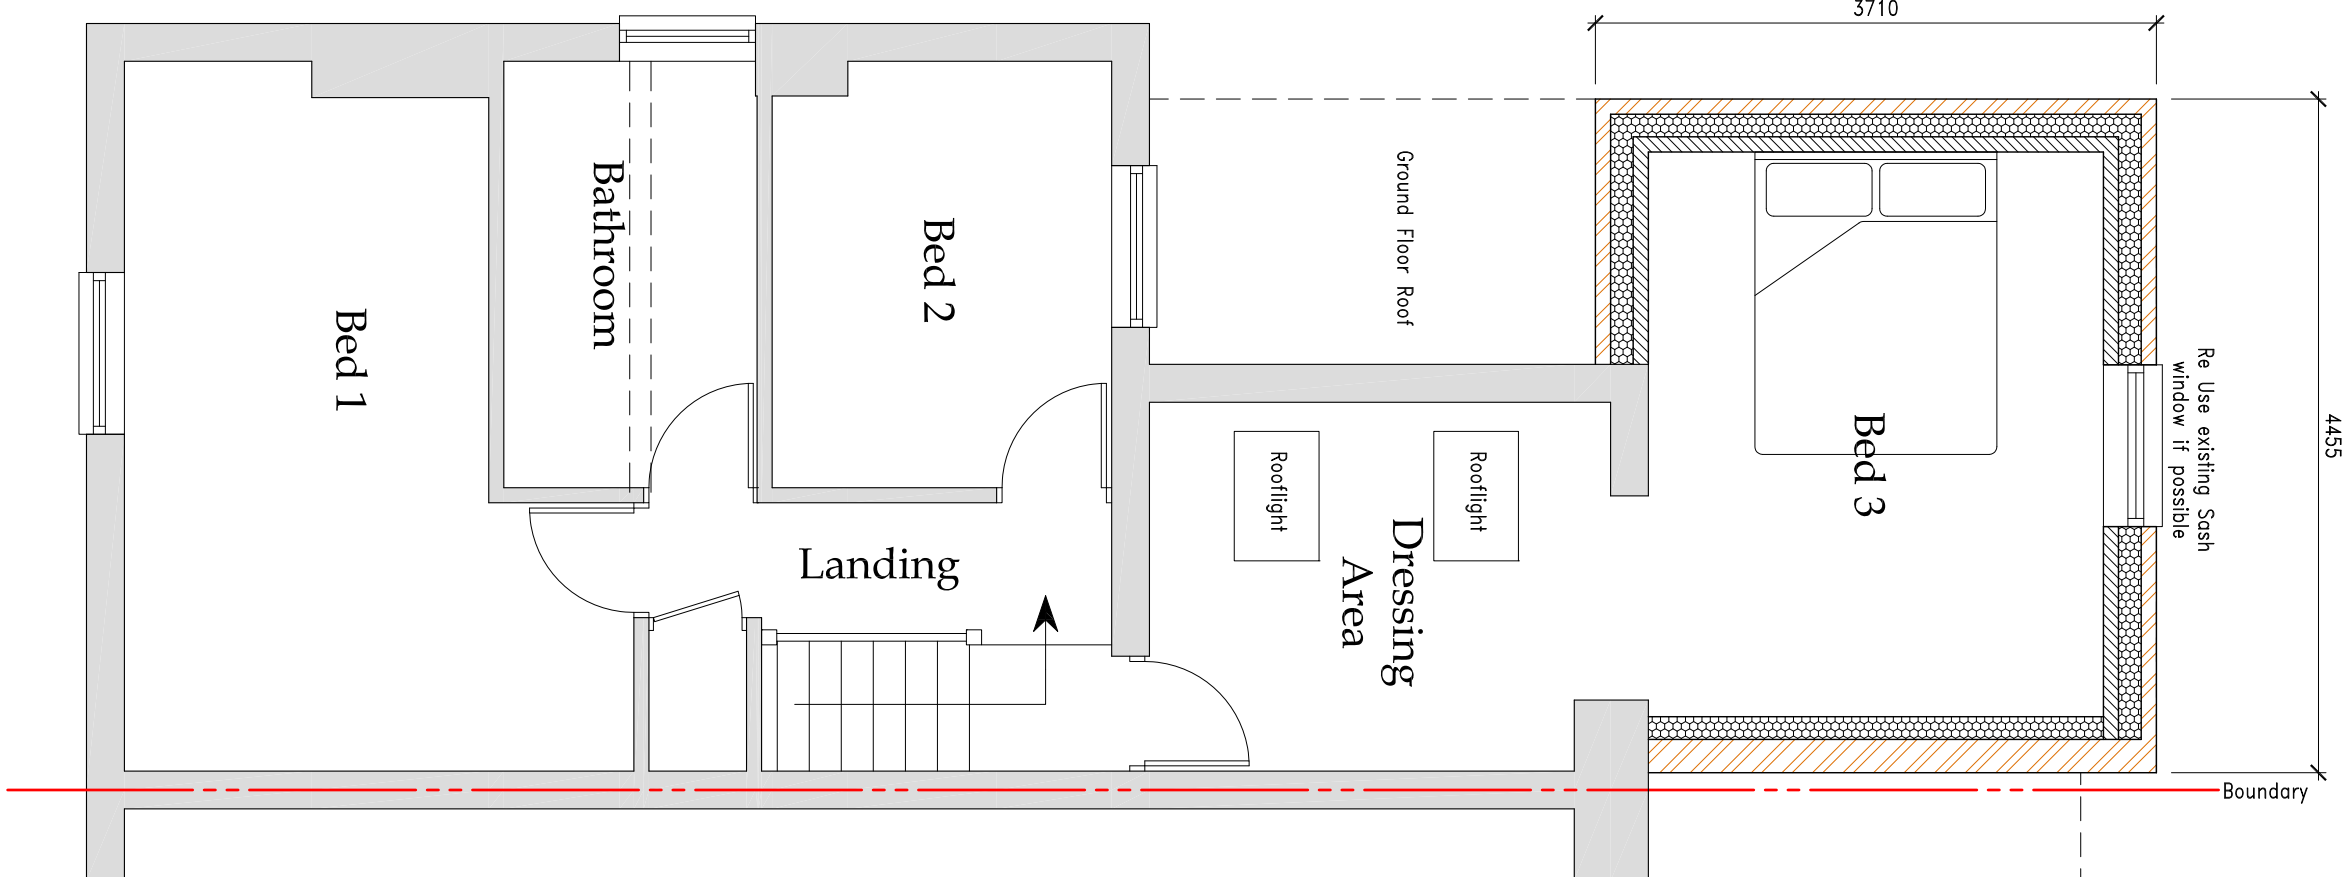

Proposed First Floor Plan

Scale 1 : 50

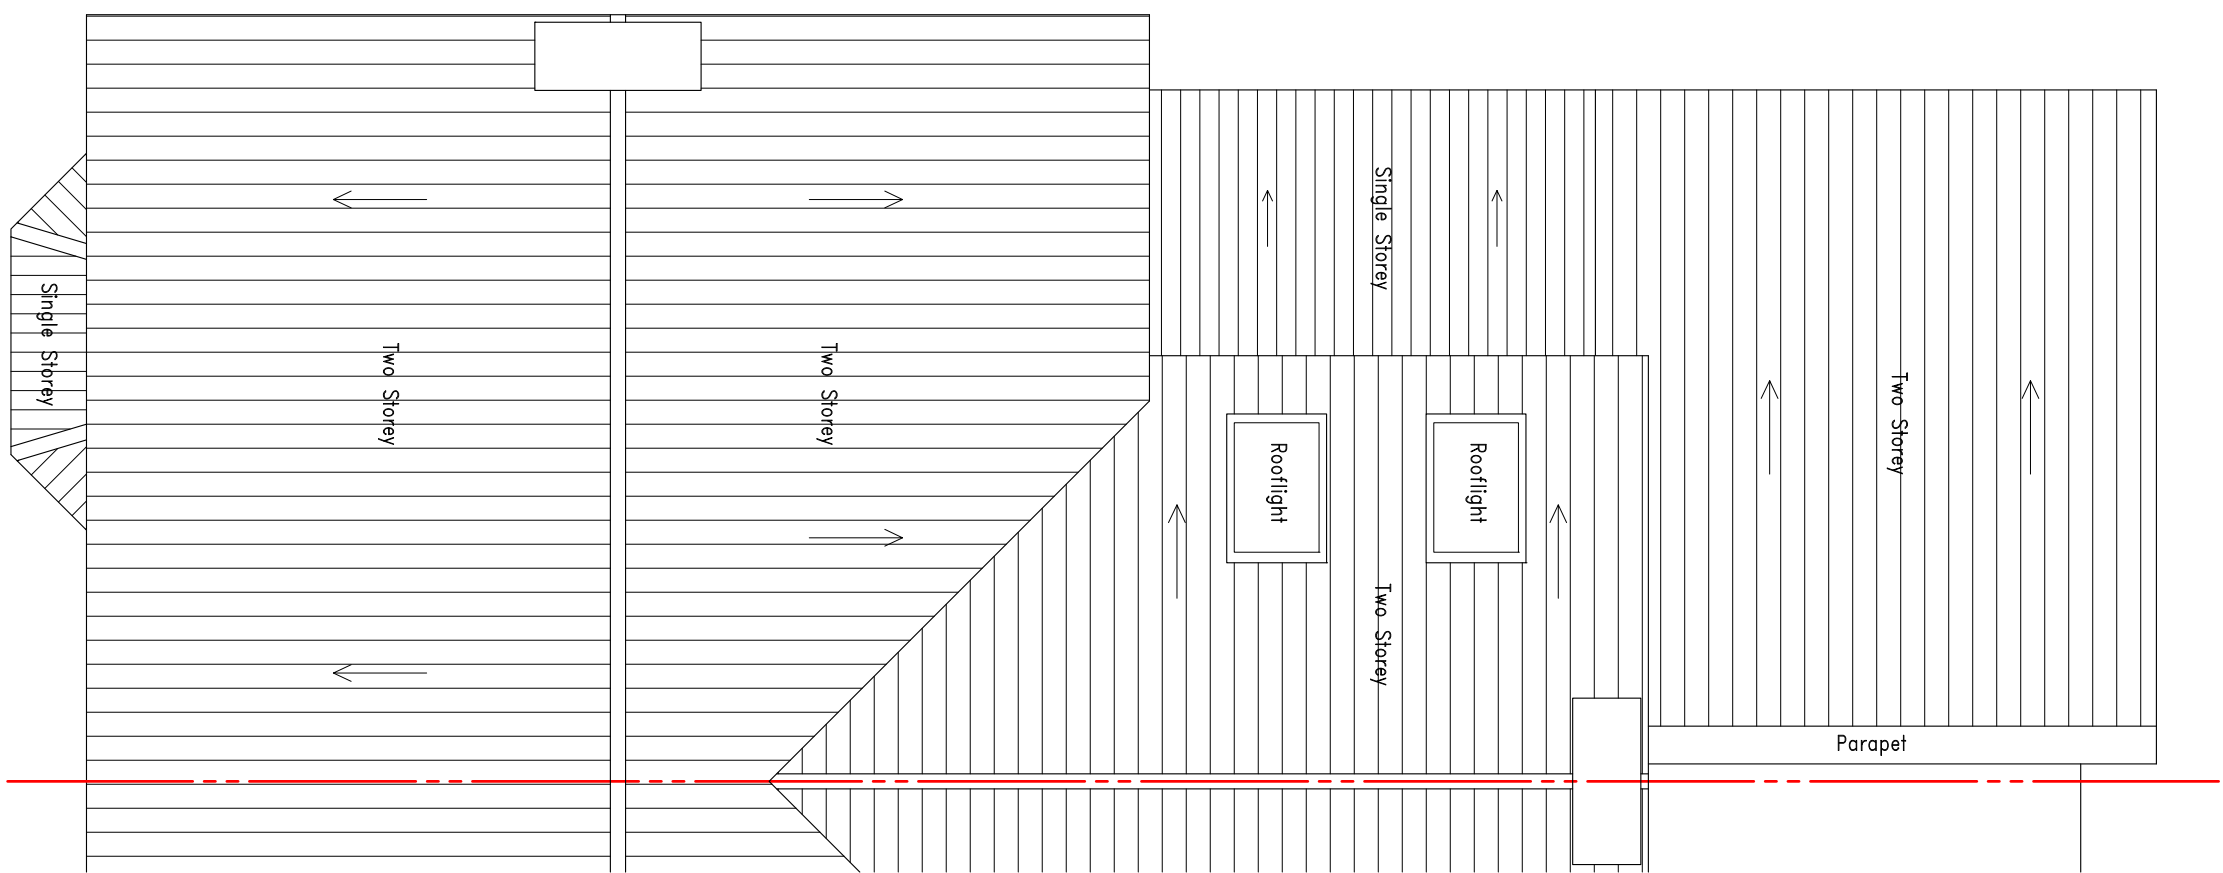

Proposed Roof Plan

Scale 1 : 50

Proposed Detail

Title: Proposed Part Single Storey Rear Extension,
Part Two Storey Rear Extension

Property:	2 Heath Road, Breachwood Green, Herts SG4 8PL		
Client:	Mr Berti	Drawing size	A1
Scale's:	1:50 1:100	Date:	June 2024
3rd ANGLE	Sheet:	2 of 2	0752-1 A