




BLOCK PLAN - PROPOSED
1/500 @ A1




LOCATION PLAN - EXISTING
1/1250 @ A1

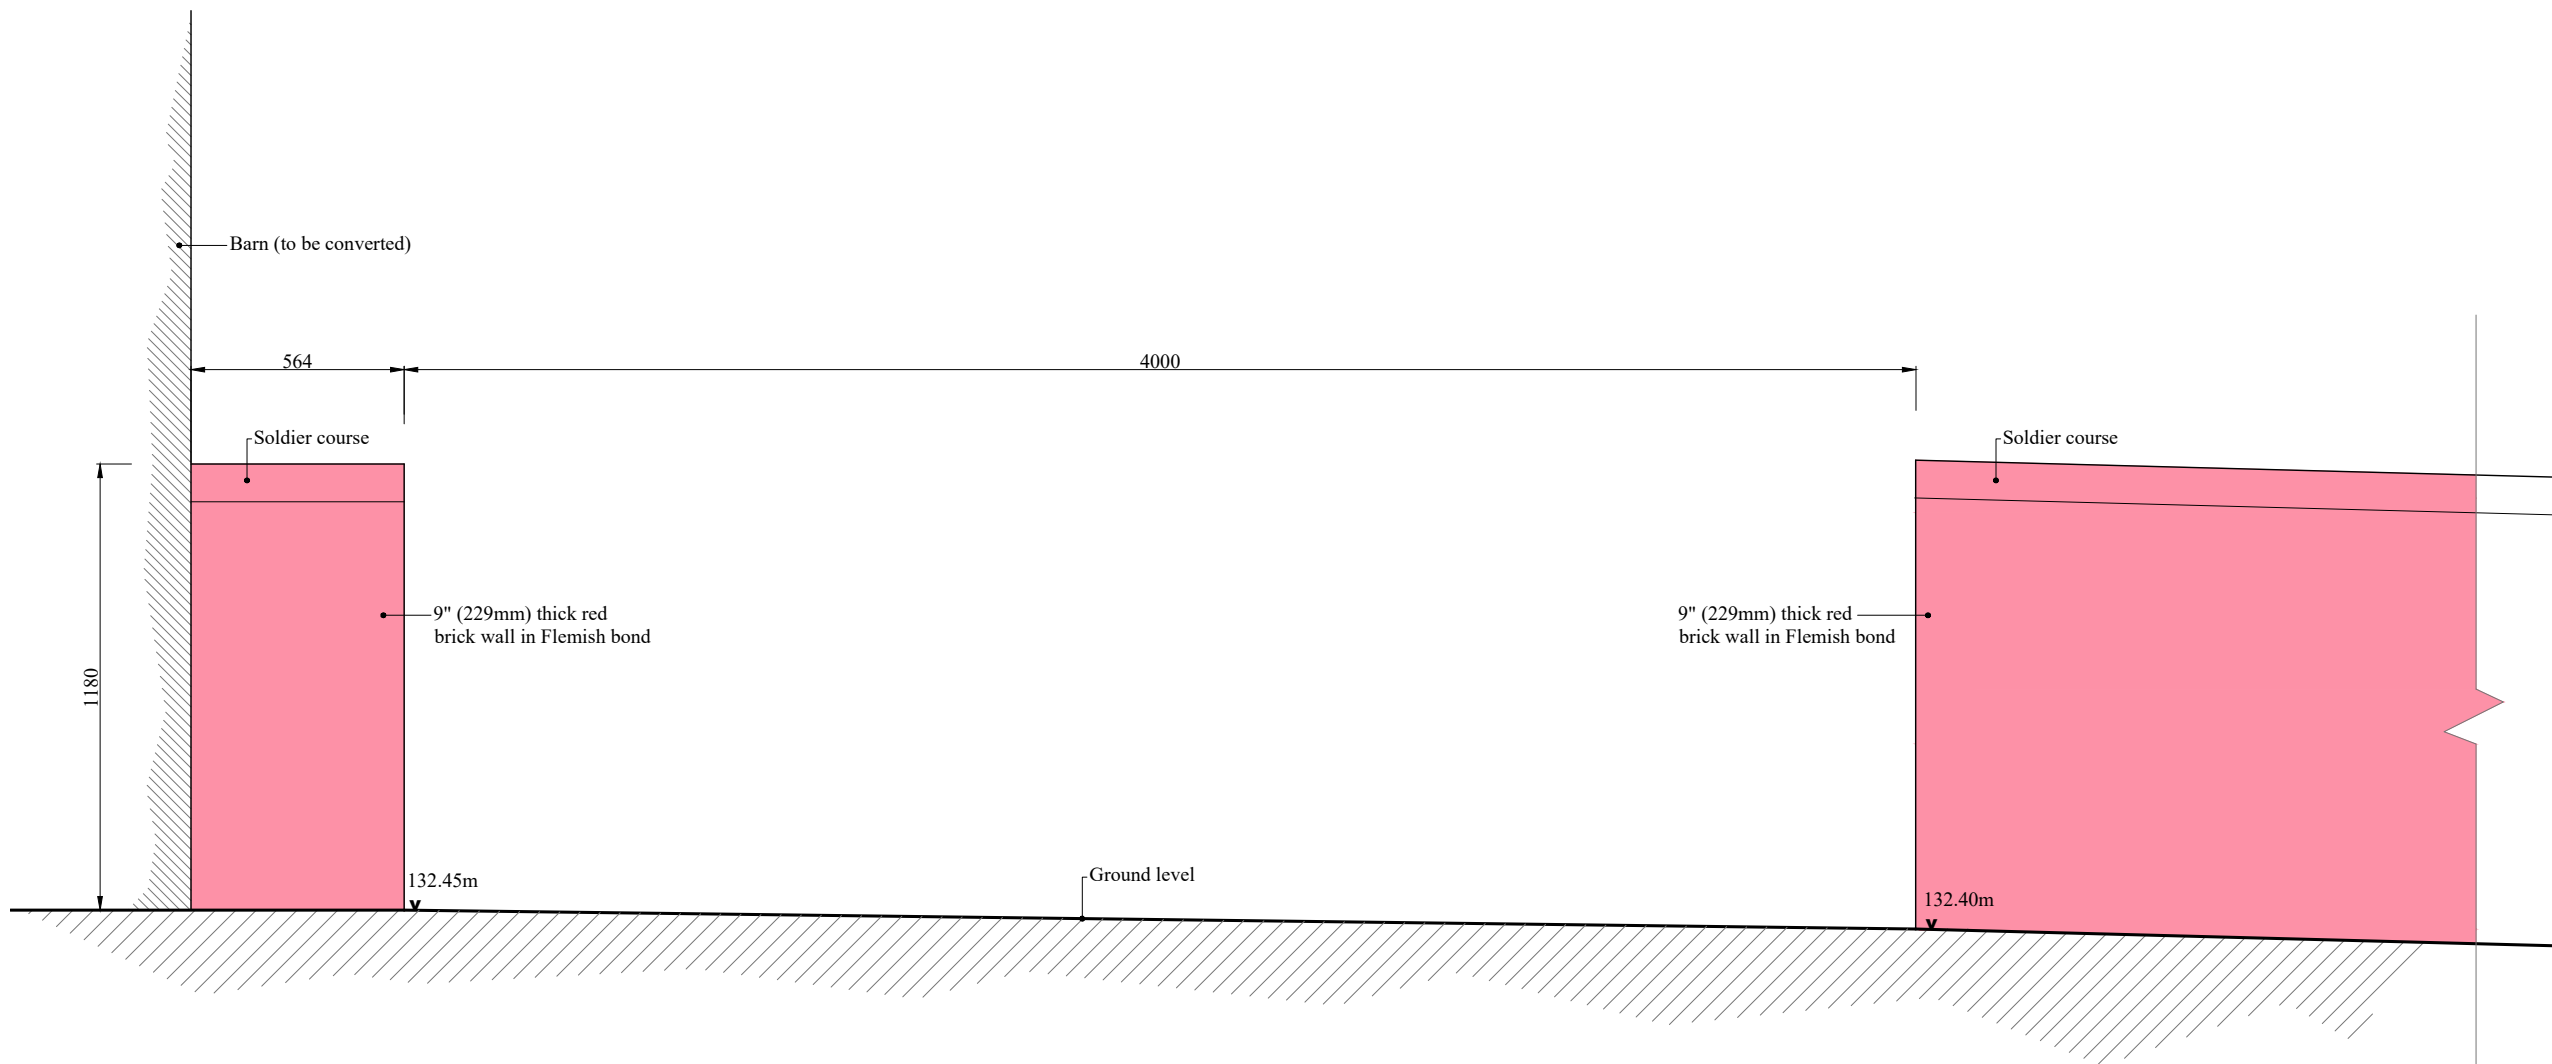


EXISTING VEHICULAR ACCESS - LOOKING EAST
1/20 @ A1

The above line measures 200mm in length when printed correctly

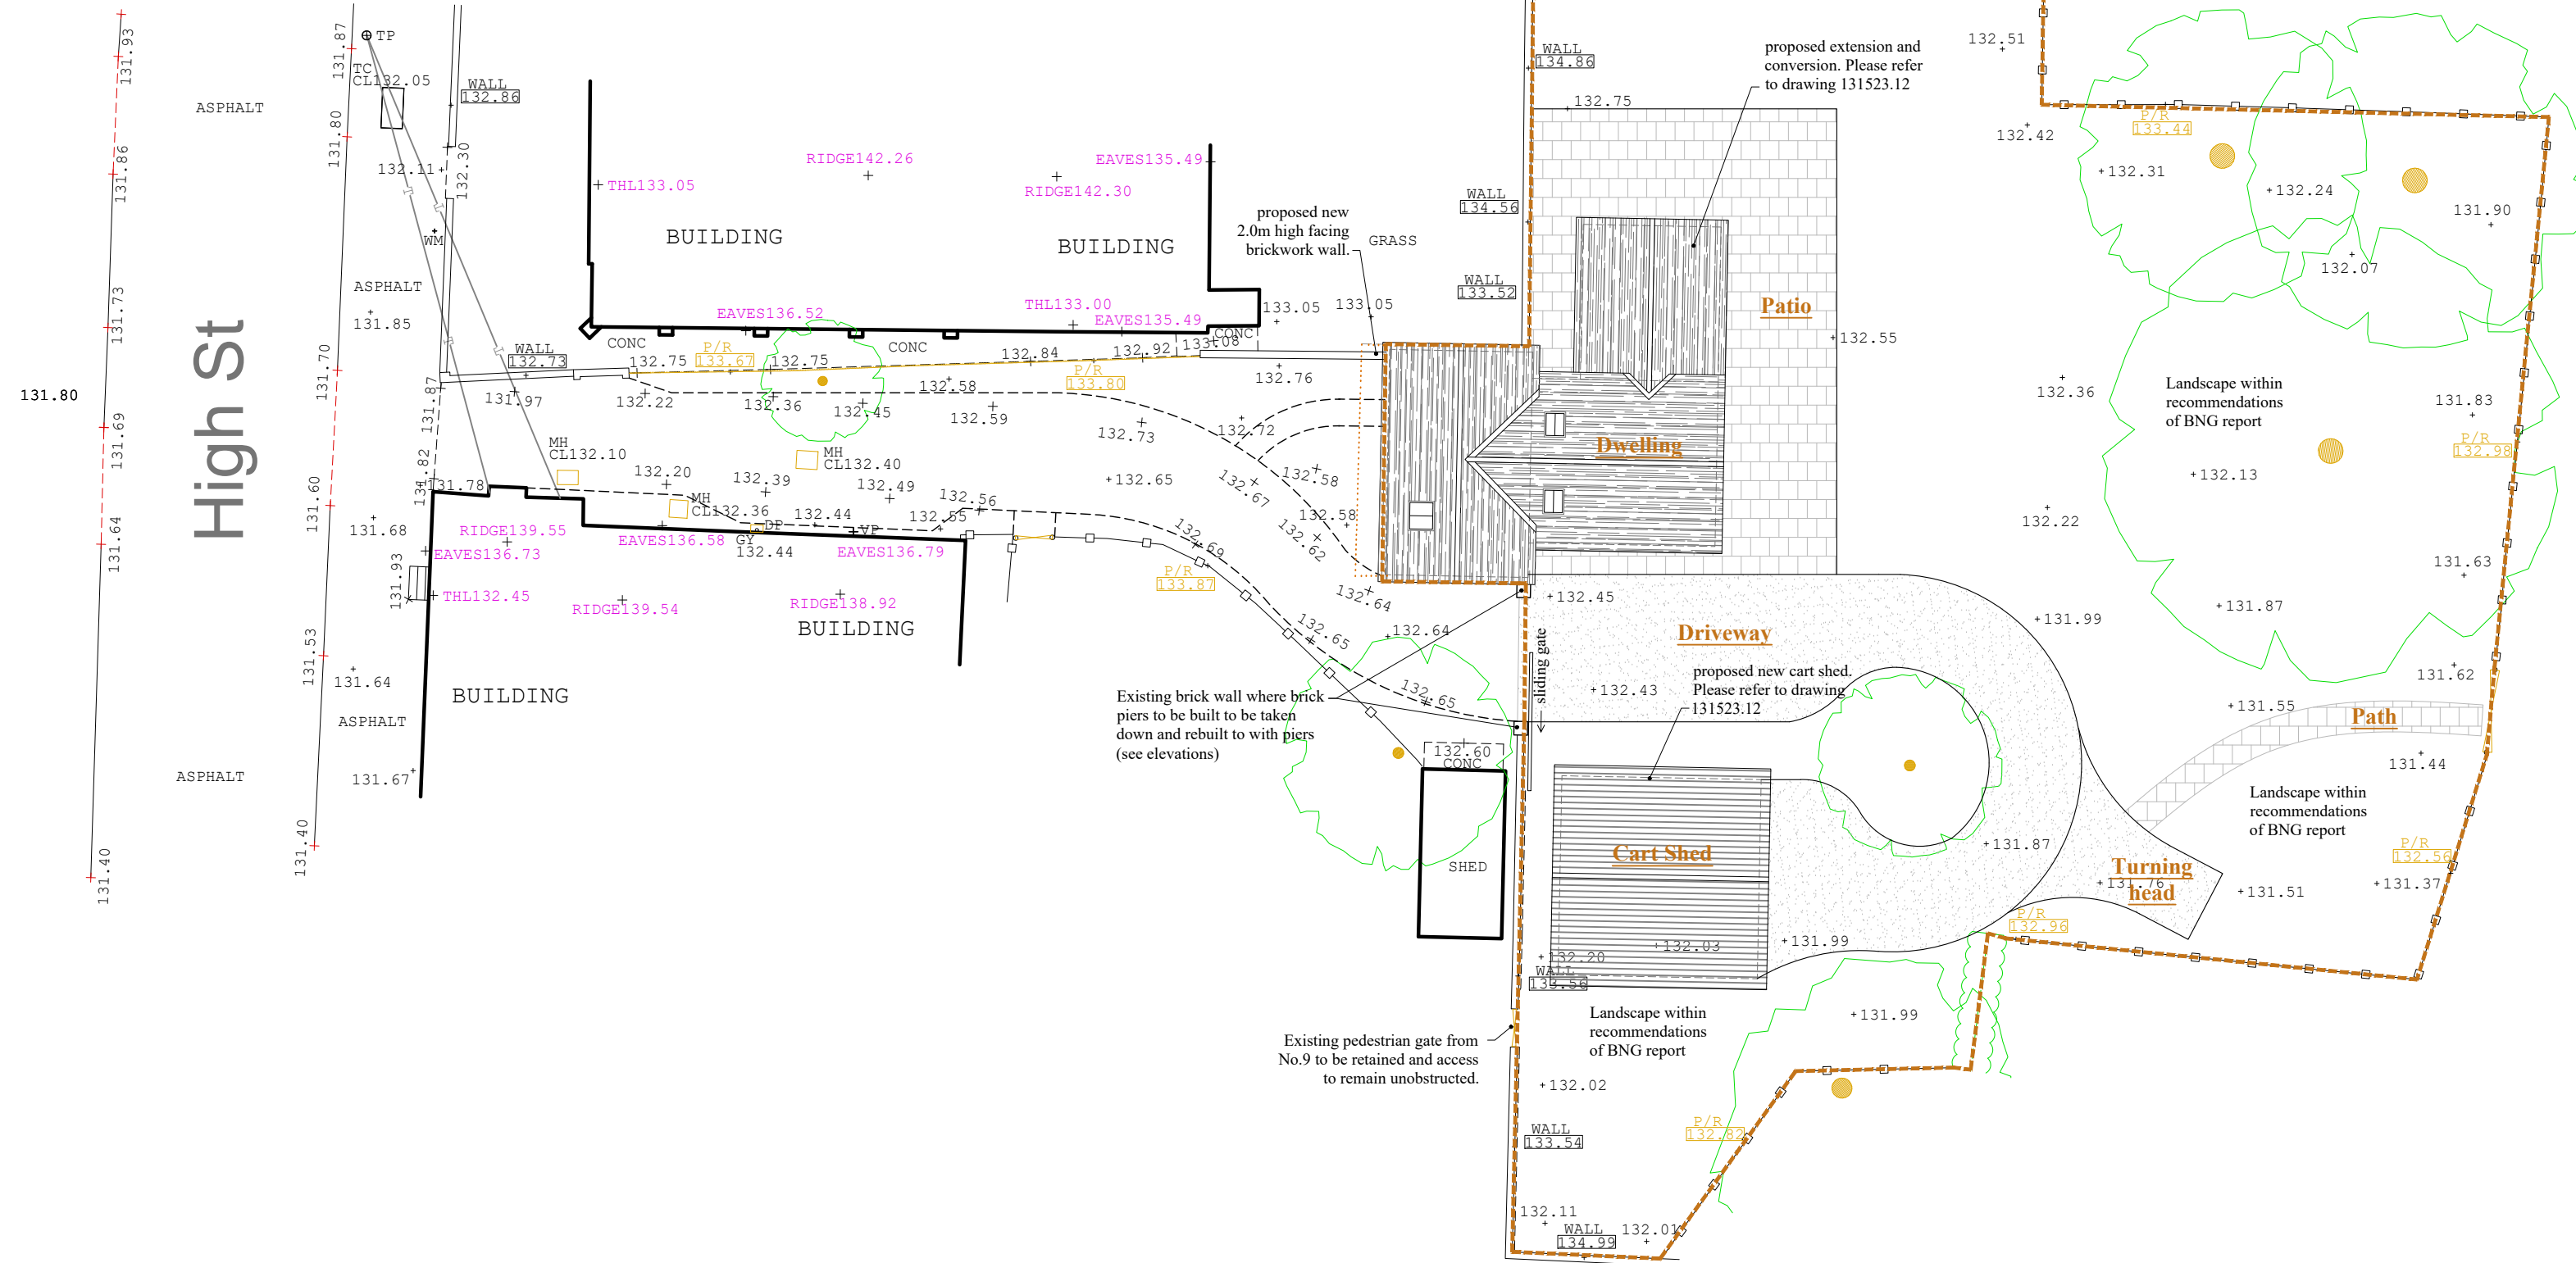


SITE PLAN - PROPOSED
1/200 @ A1

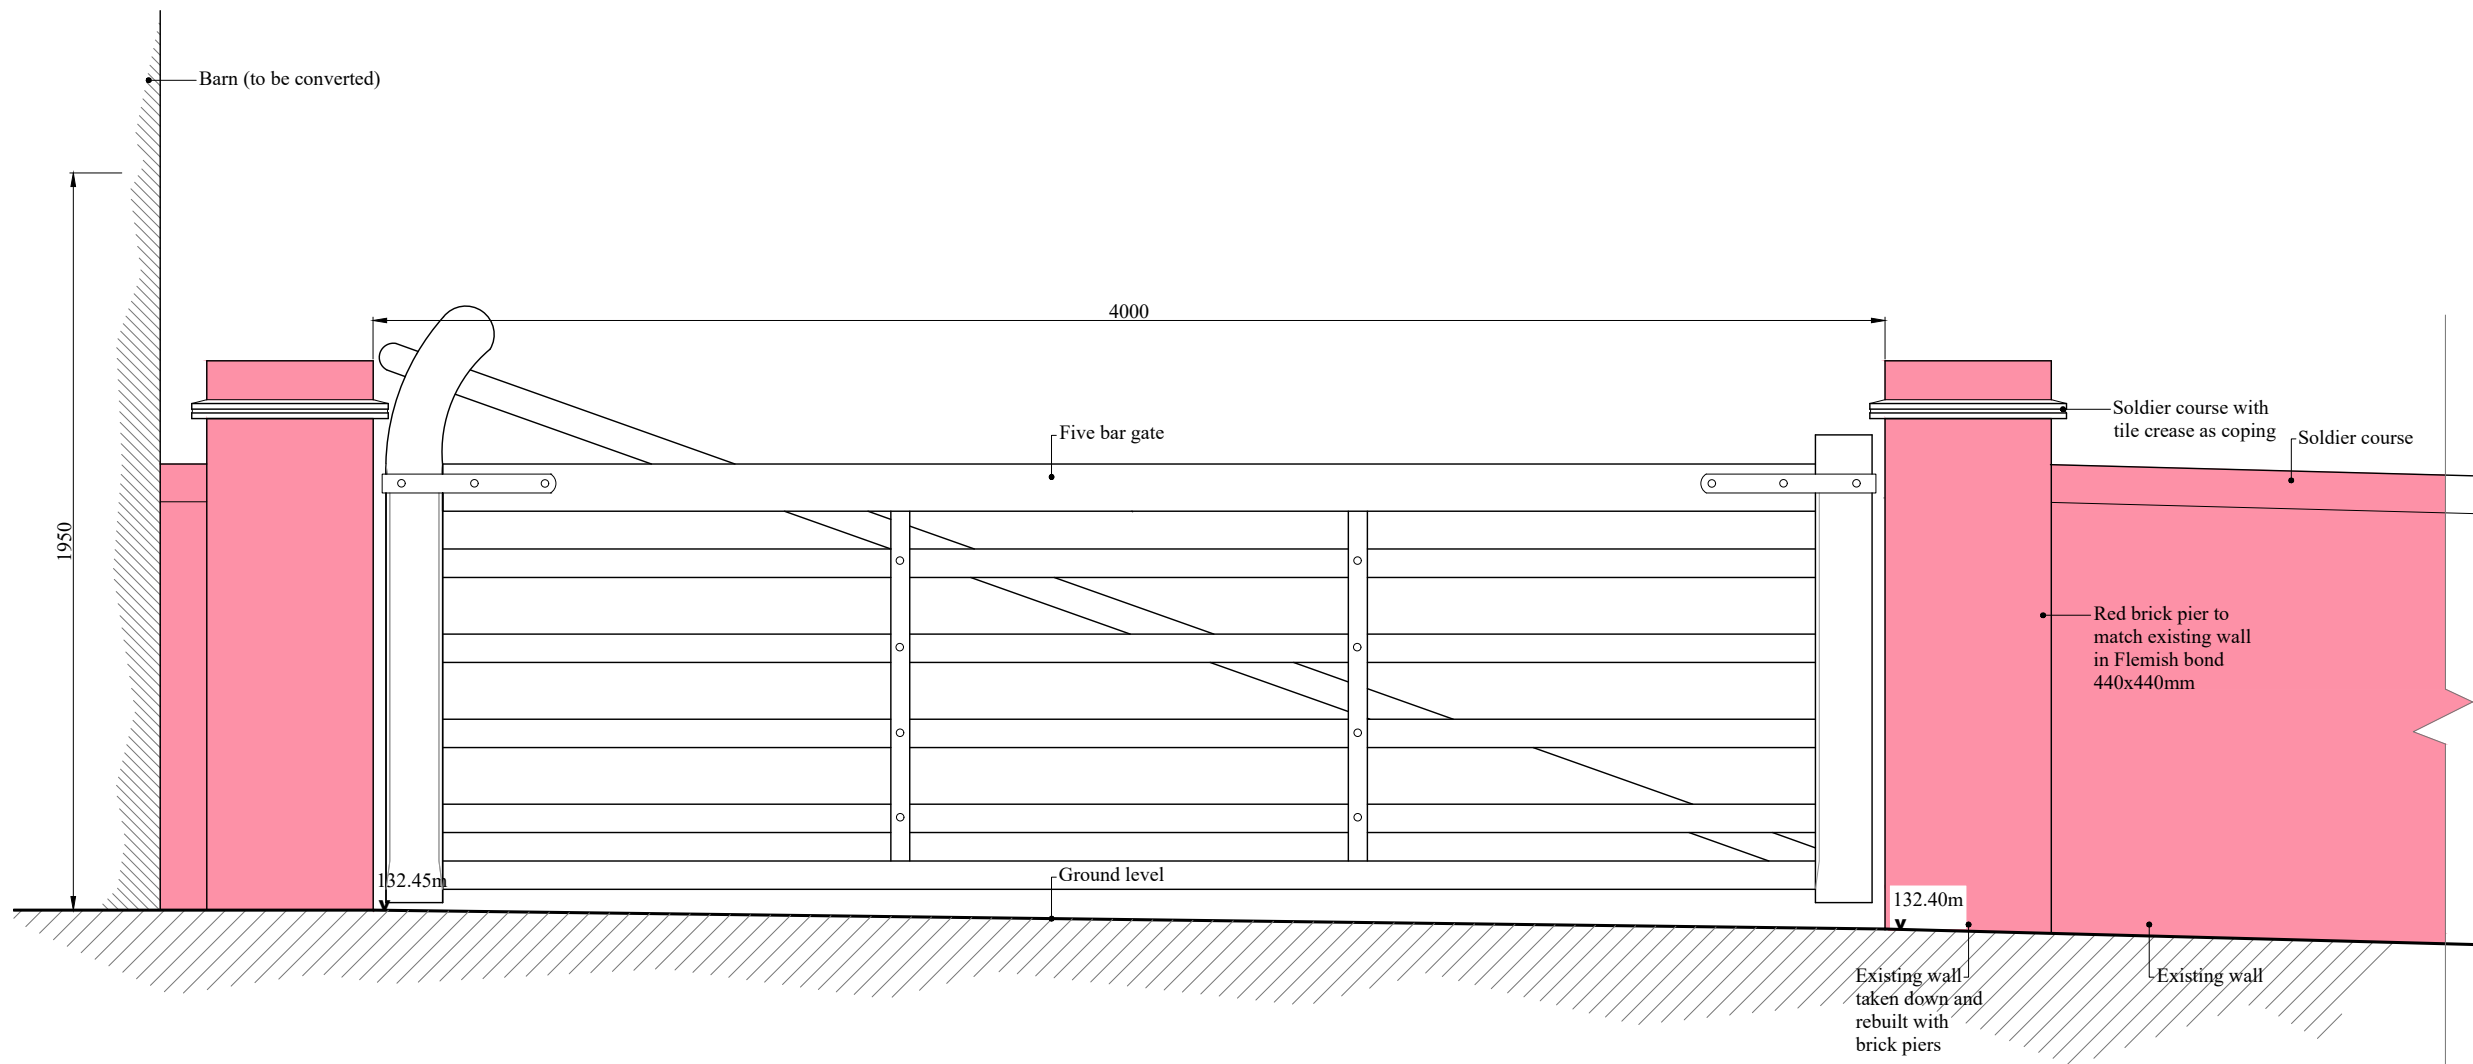


PROPOSED VEHICULAR ACCESS GATES - LOOKING EAST
1/20 @ A1

This drawing is for Planning purposes only.
All dimensions to be checked on site.

Notes

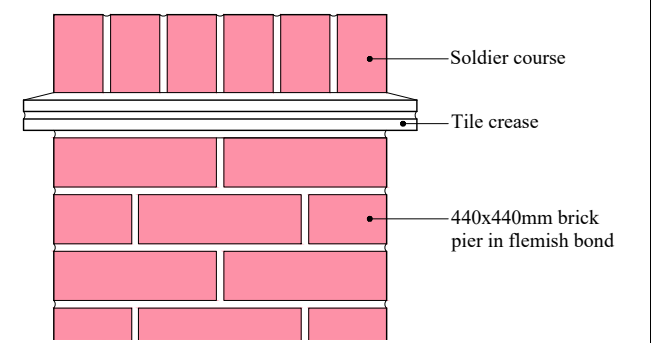

**PROPOSED VEHICULAR
ACCESS GATE PIER**
1/10 @ A1

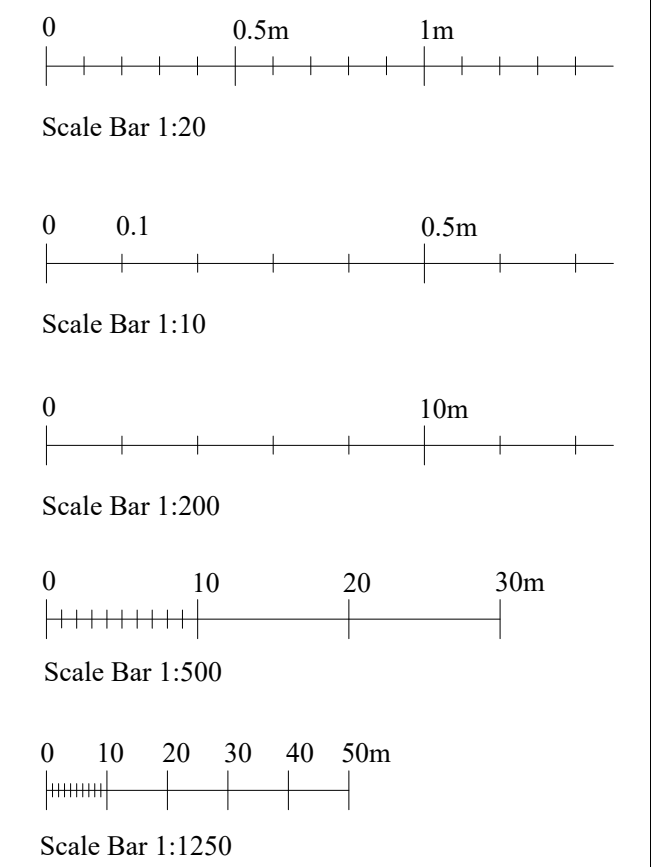

- C Gate amended following comments from LPA 27.06.25
B Plan notes amended to regarding landscaping 21.03.25
A Plan amended to show brick piers following comments by North Herts DC 11.03.25

**IAN ABRAMS
ARCHITECT LIMITED**

5 The Maltings, Station Road, Newport, Essex CB11 3RN
Telephone: 01799 543 533
Fax: 01799 543 653
e-mail: ian@abrams.uk.com
www.ian-abrams-architects.co.uk

Job title
**Proposed Barn Conversion &
Extension to the rear of
9 High Street
Barkway
Royston
SG8 8EA**
Drawing title
**Location Plan, Proposed Block
Plan & Proposed Site Plan**

Scale	Date	Drawn
AS SHOWN @A1	JAN 2025	I.A

Drawing No	Rev
131523.10	C