

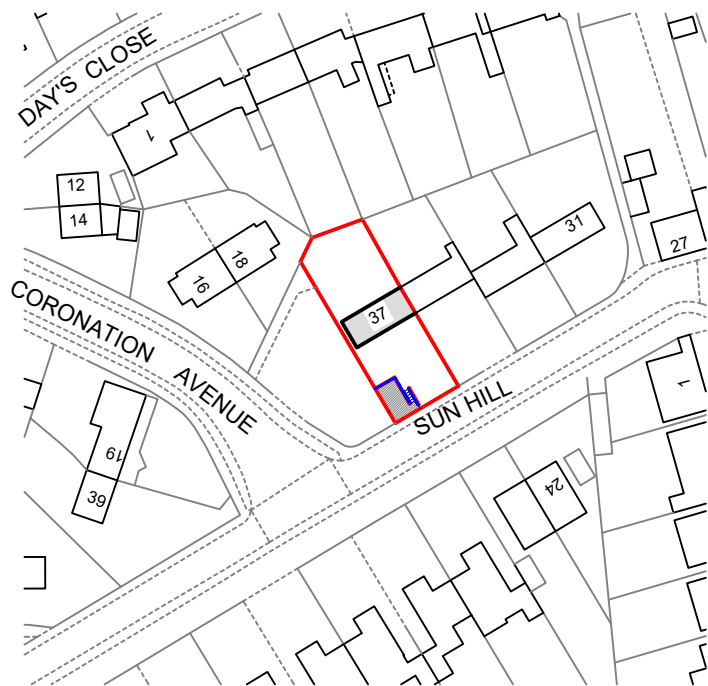


This drawing remains copyright to Herts Home Improvement Agency and may only be reproduced with our consent.

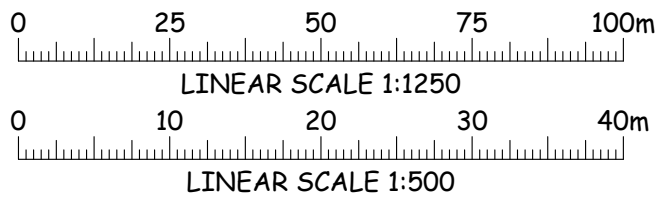


© Crown copyright 2025 Ordnance Survey 100053143

Proposed Location Plan 1:1250

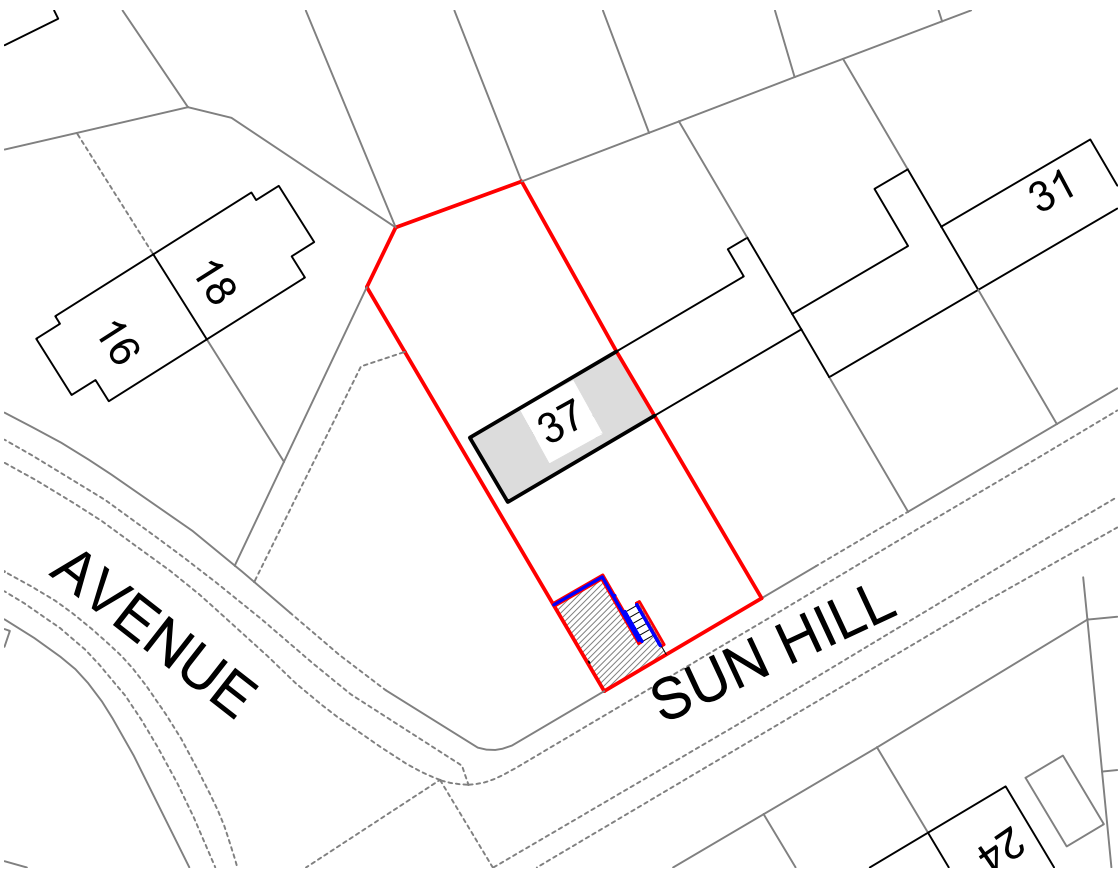

Proposed Site Plan 1:500

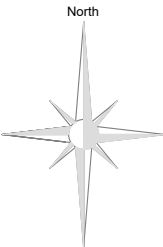

Title
Proposed drop kerb and hardstanding

Client
Mr Oakman

Address
37 Sun Hill
Royston
Herts SG8 9AU

Herts Home Improvement Agency

Hertfordshire Home Improvement Agency
Adult Care Services, Hertfordshire County Council
Farnham House, Six Hills Way, Stevenage SG1 2FQ
Tel: 01438 843467

Date June 2025	Scale 1:1250 + 1:500
Drawing No. CA-026911/4	