


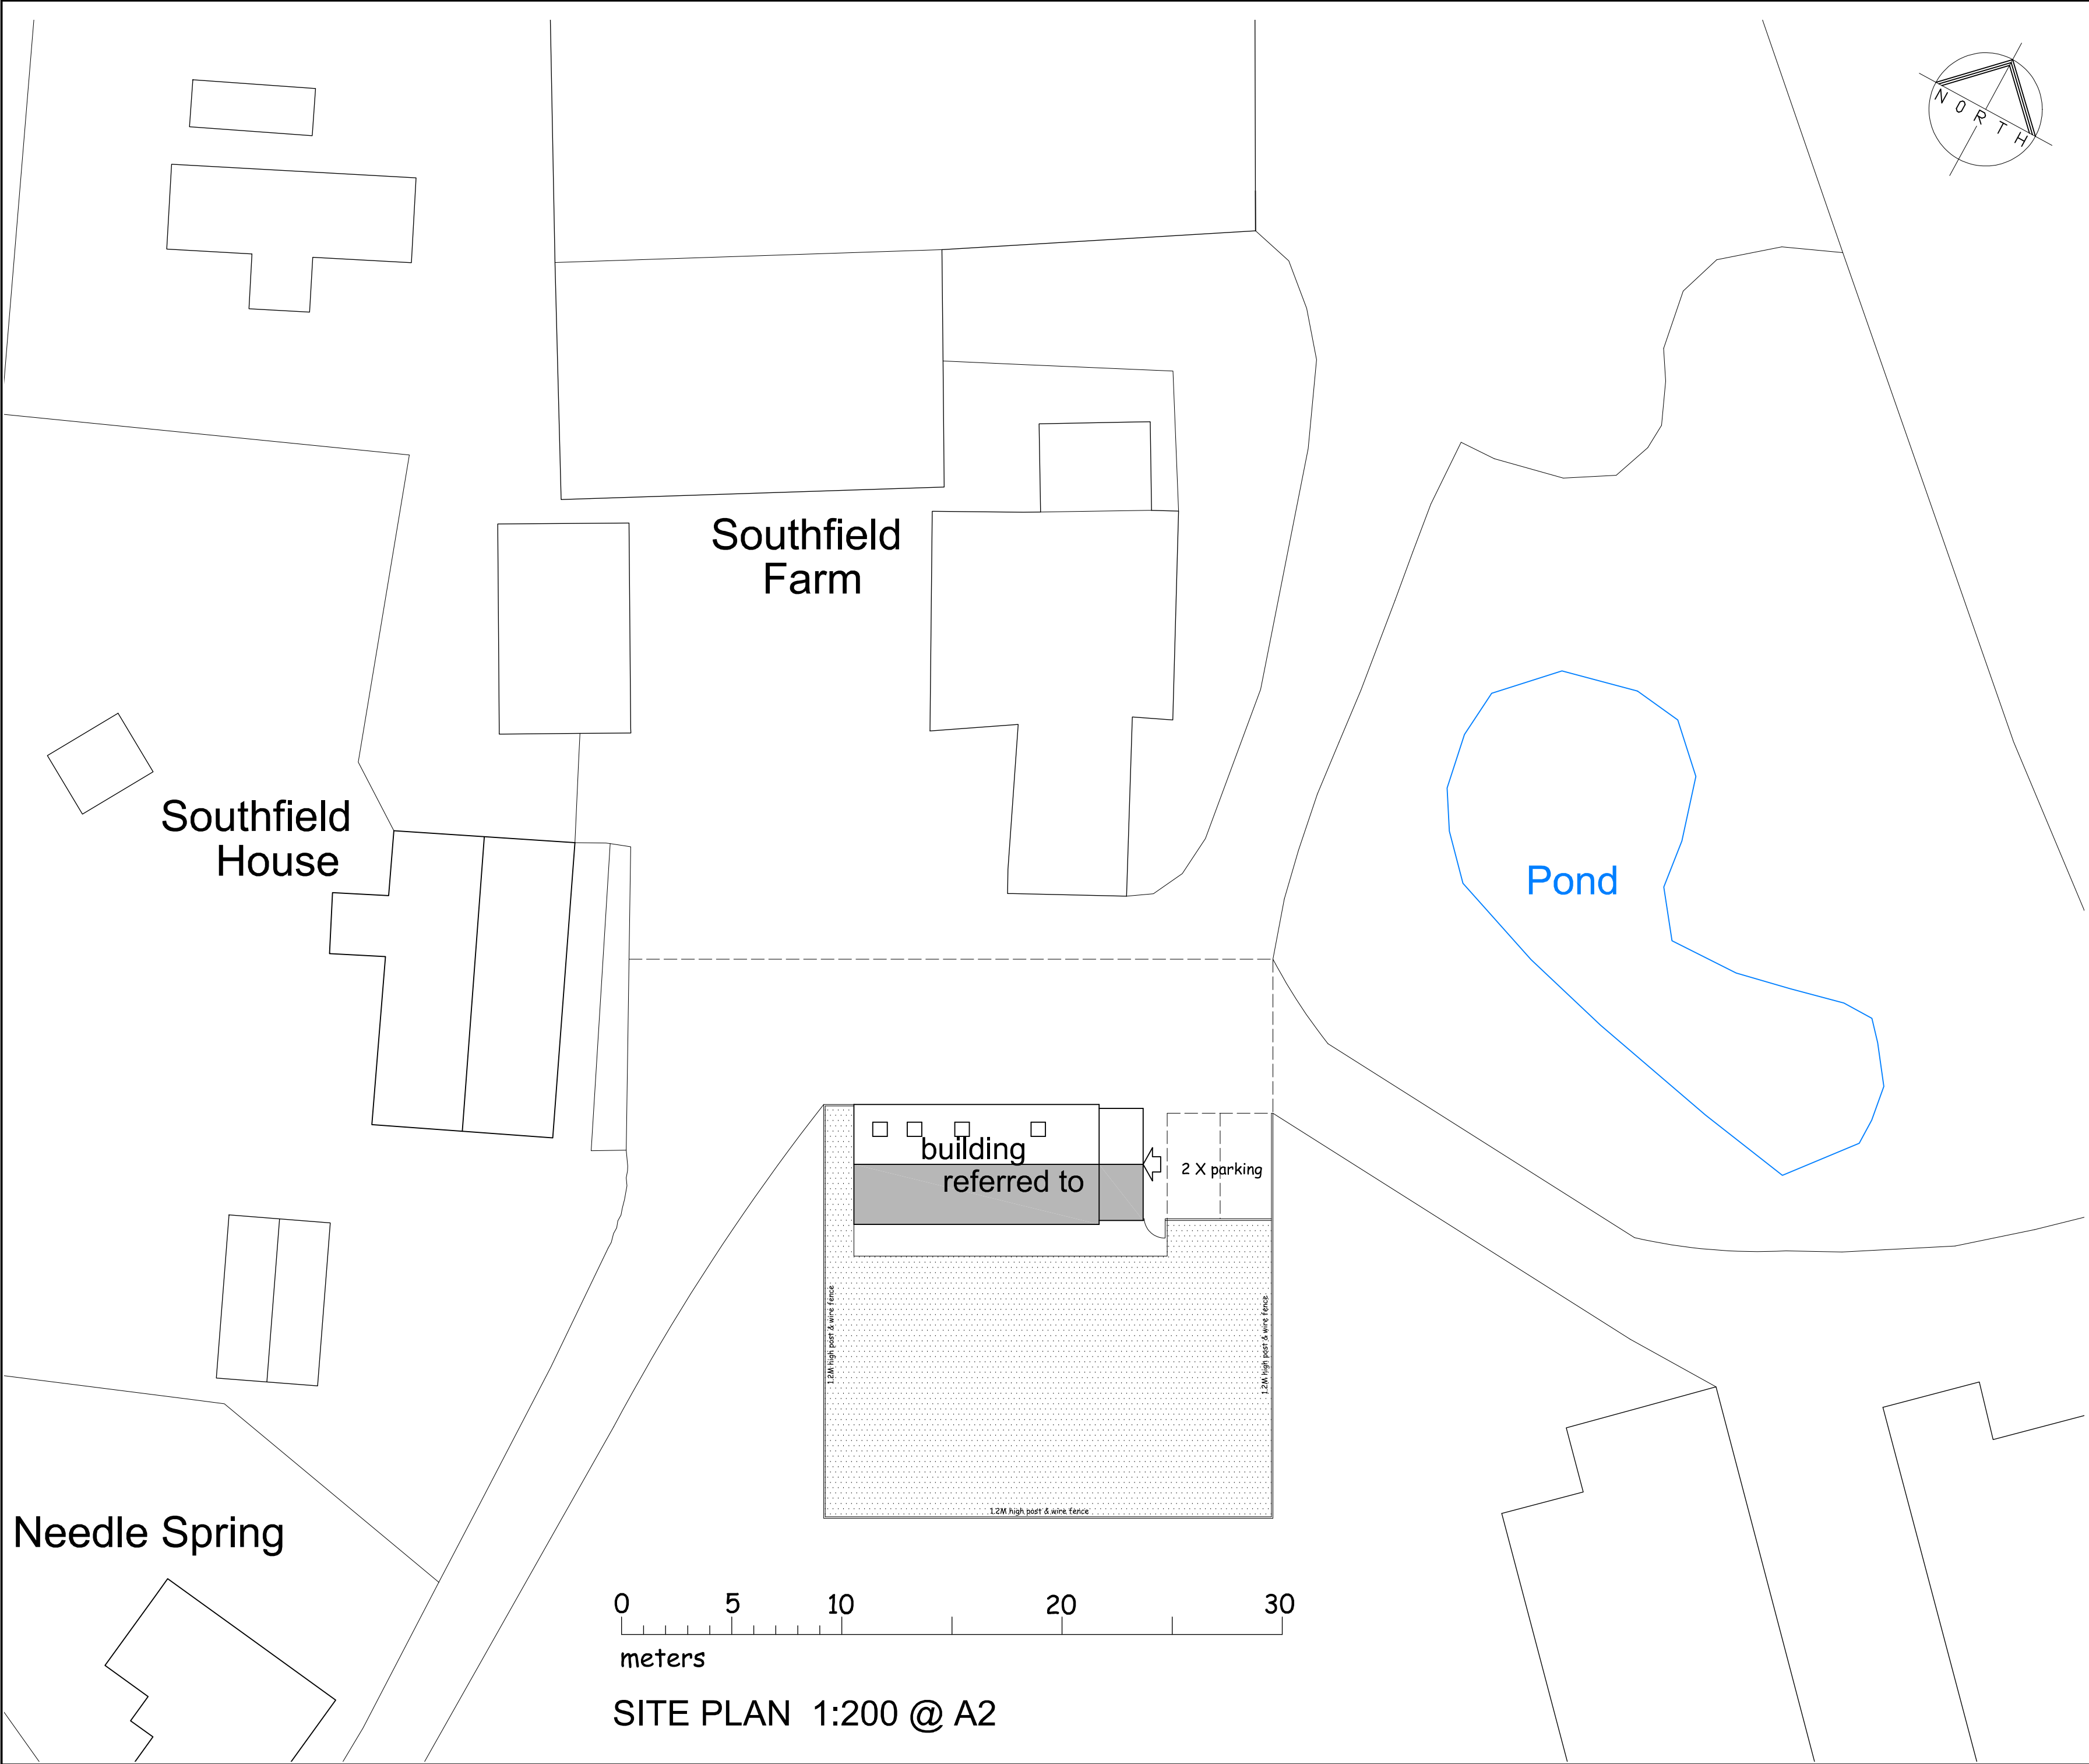

Project

PROPOSED CHANGE OF USE
OF EXISTING ANNEXE TO
SEPARATE DWELLING AT
SOUTHFIELDS FARM,
THROCKING, BUNTINGFORD,
HERTS SG9 9RD

Client

MR & MRS MURCHIE

Drawing

PROPOSED SITE PLAN

Scale 1:200 @ A2 Drawn C.R.

Checked Date Oct 25

Drawing No.

MUR/25/02

This drawing and design is copyright and must not
be reproduced in part or in whole without prior
written consent. Contractors must verify all
dimensions on site before commencing work