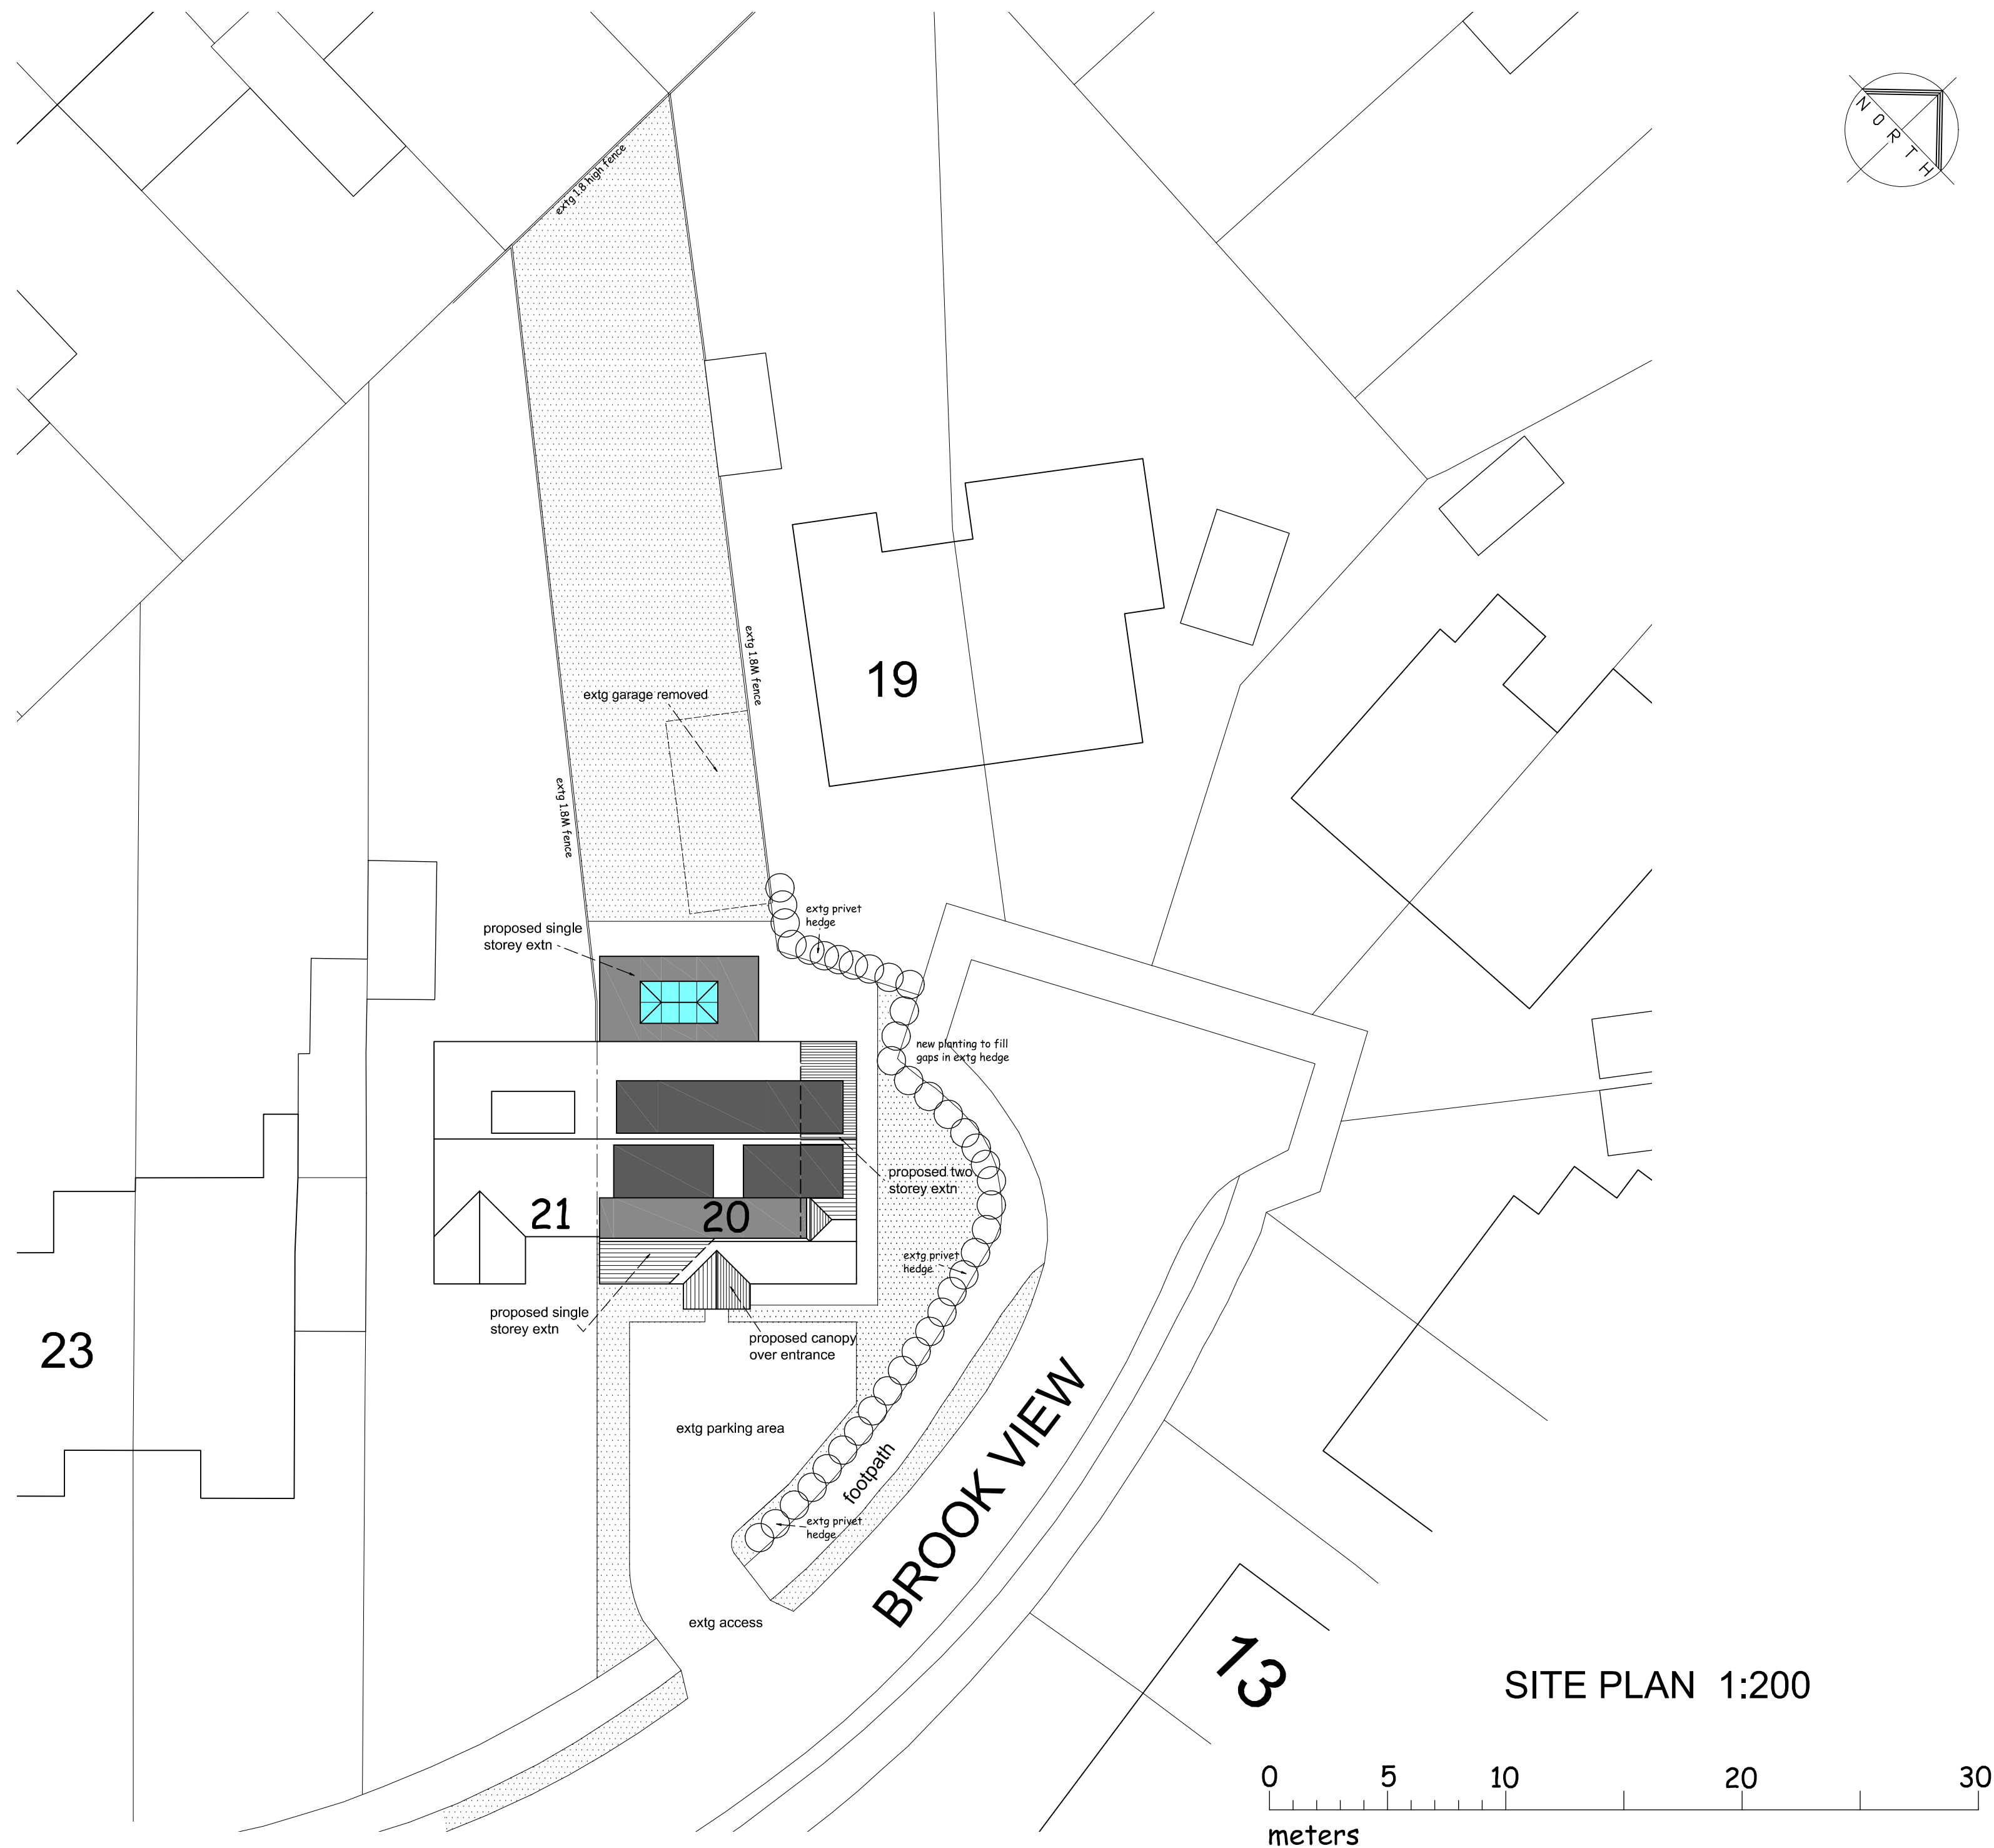


No.	Date	Revision	Initial

Project
PROPOSED TWO STOREY
SIDE & SINGLE STOREY
FRONT & REAR EXTENSIONS
AND ALTERATIONS TO No 20
BROOK VIEW, HITCHIN,
HERTS SG4 9NY

Client
MR N DAVIS

Drawing
PROPOSED SITE PLAN

Scale 1:200 @ A2 Drawn C.R.
Checked Date May 21

Drawing No.
DAV/21/04 rev C

This drawing and design is copyright and must not
be reproduced in part or in whole without prior
written consent. Contractors must verify all
dimensions on site before commencing work