



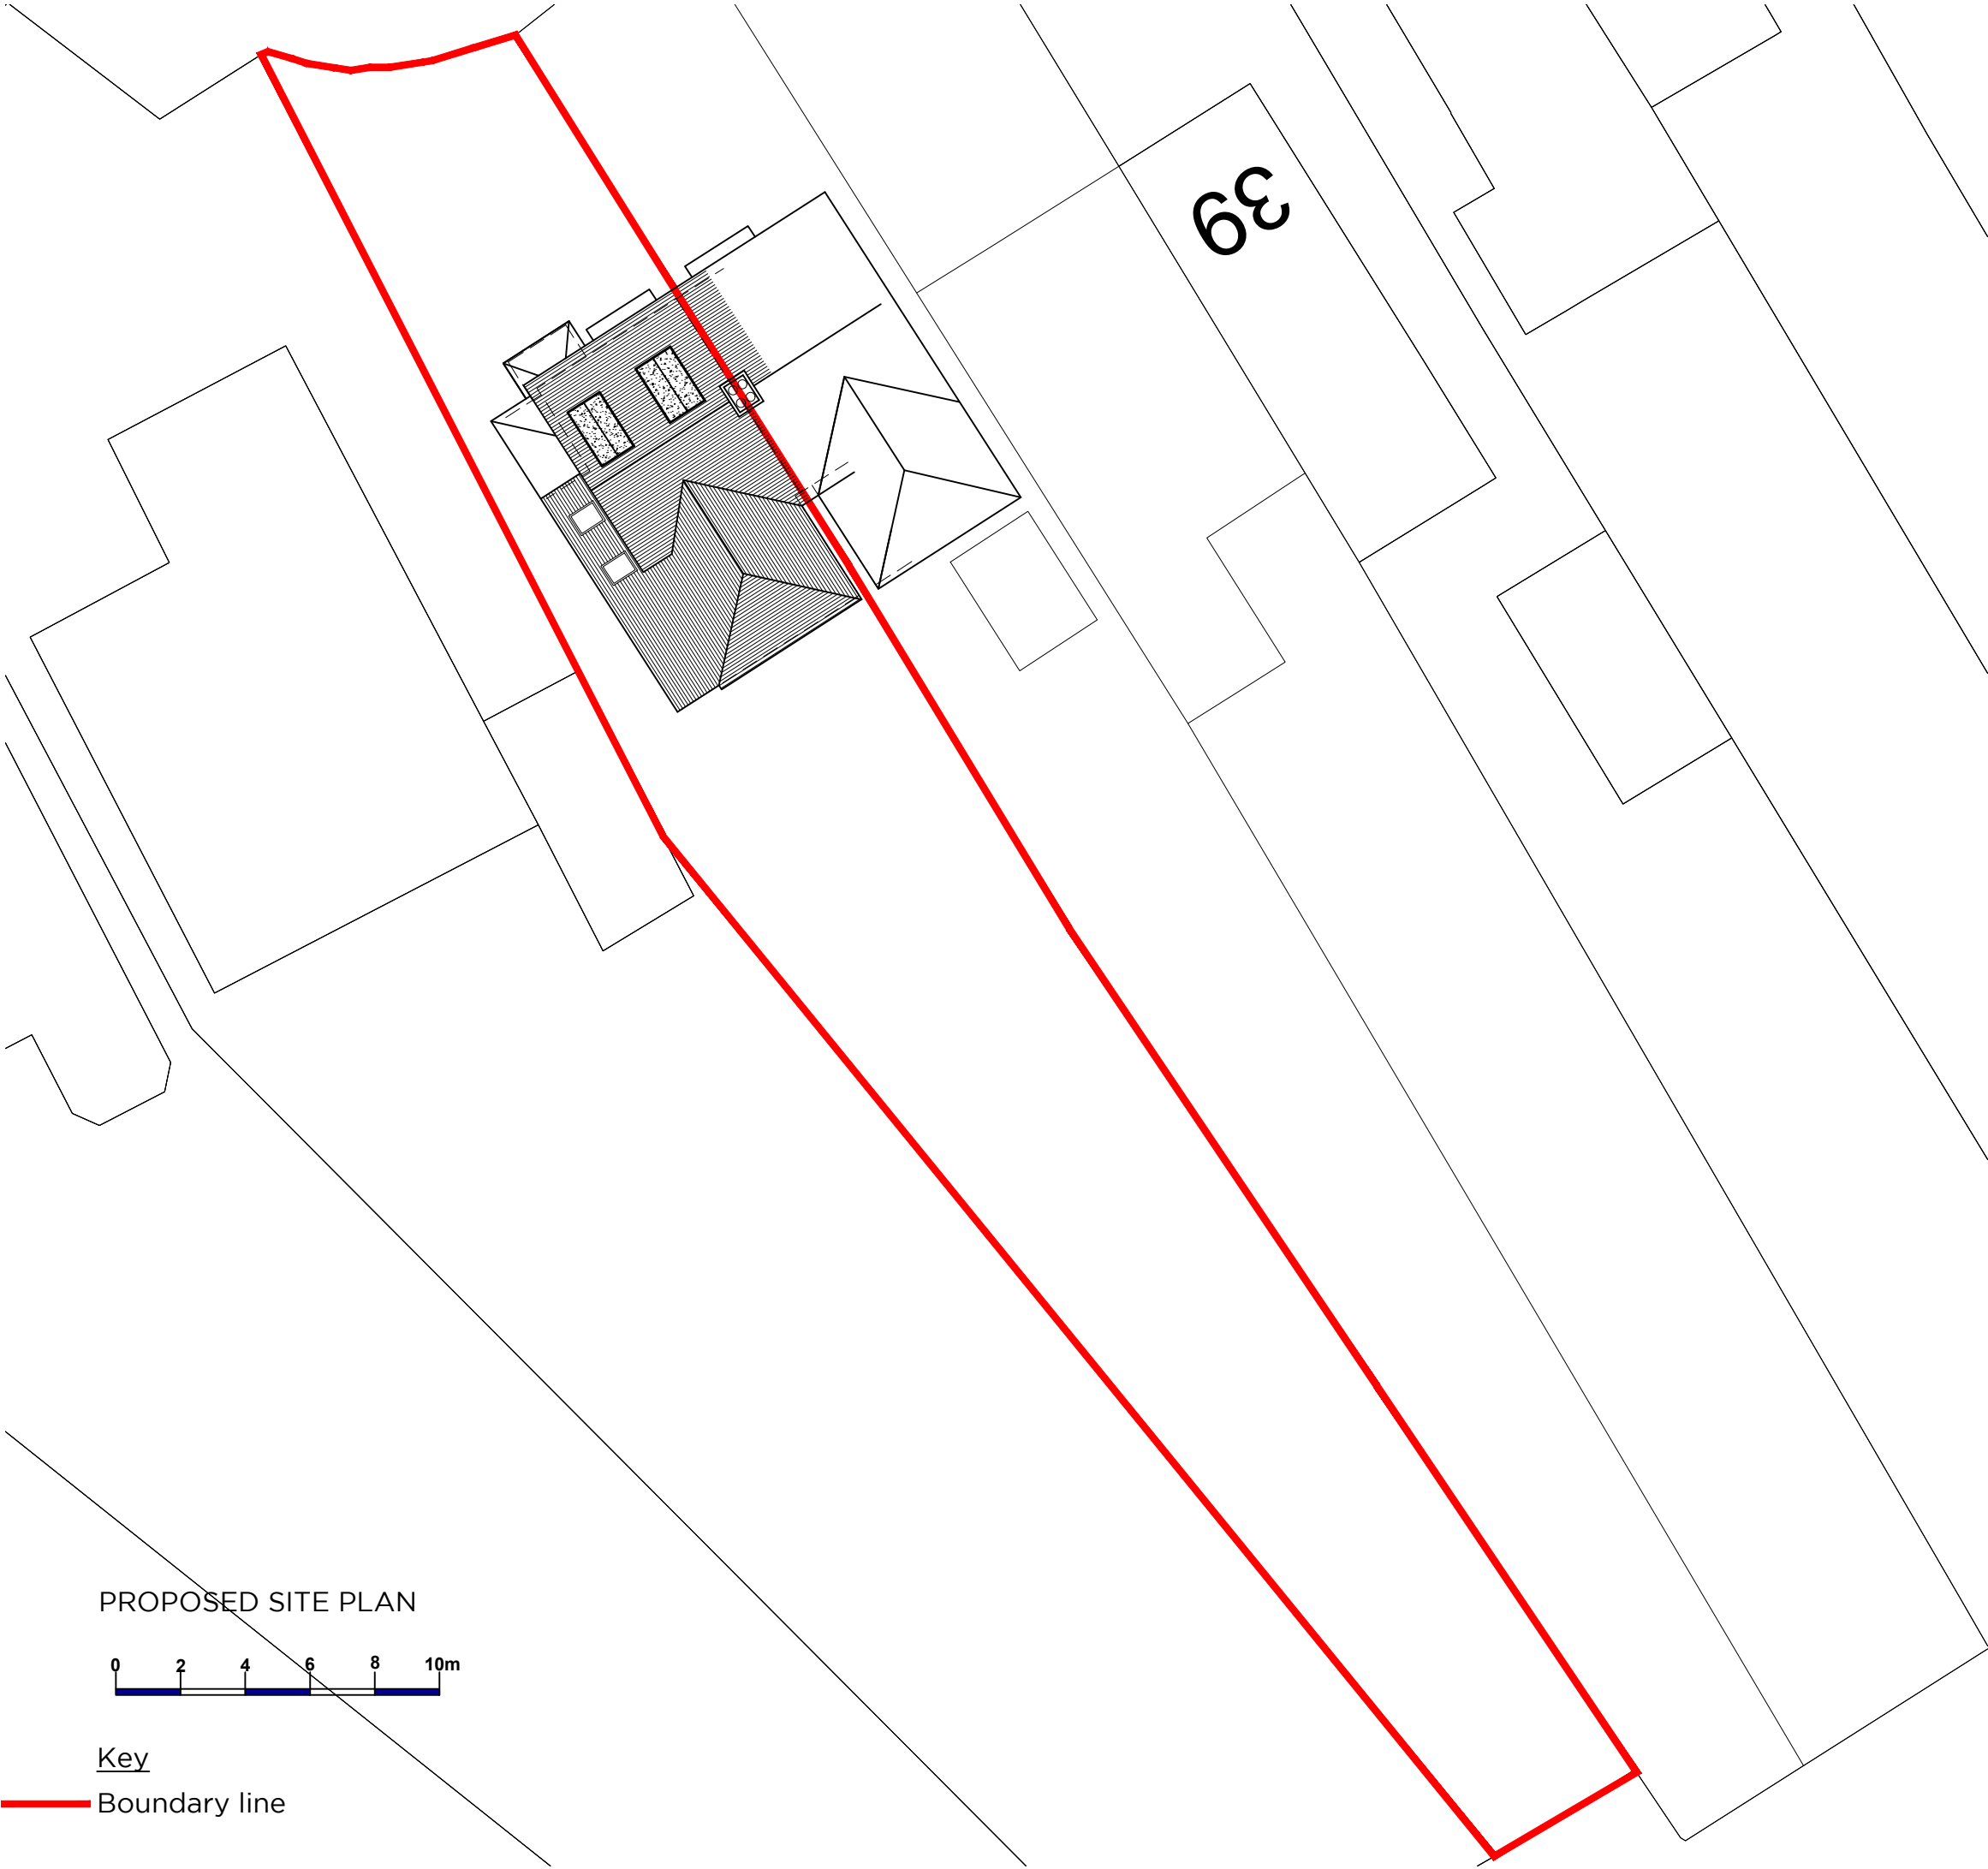

PROPOSED SITE PLAN

 

Key
Boundary line

This drawing is the copyright of **SOSA Architects Ltd.** It is for **PLANNING** purposes only and may not be reproduced in whole or in part without permission. The content is subject to full site survey and H&S risk assessment.

A	15/10/21	Doormen updated as per planners comments	L.C
Rev.	Date	Description	By

Client
MR & MRS MARTIN

Project
45 WATERDELL LANE
HITCHIN
SG4 7RA

Drawing
PROPOSED SITE PLAN

Scale	Status	Date	Drawn	Checked
1:200 @ A3	PD	MAY '21	LB	LB

Drawing No
1028/PL/25

A



9 CHURCH LANE,
NORTHAW VILLAGE
POTTERS BAR, EN6 4NX
T | 07494 535 787
T | 07494 535 782
E | admin@sosaarchitects.com
ARB & RIBA REGISTERED