


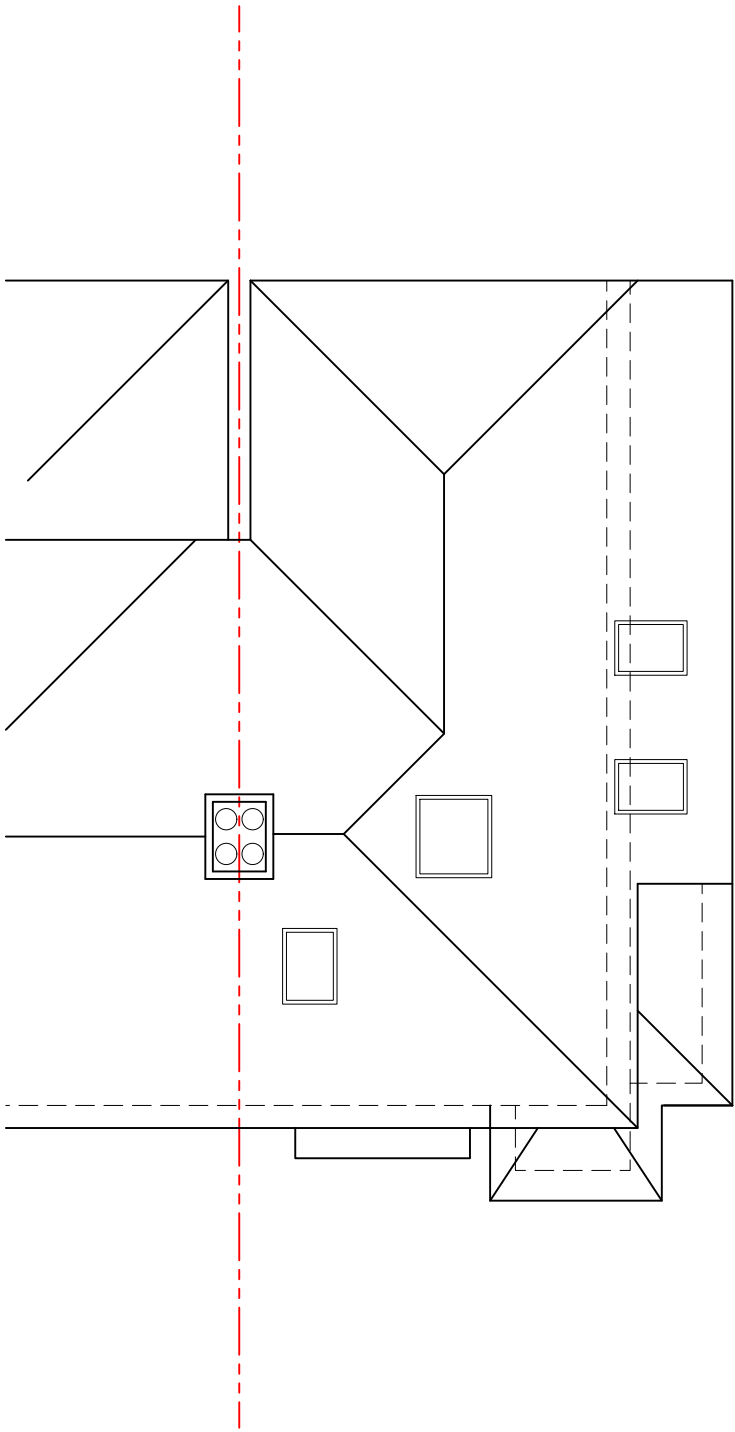

EXISTING ROOF PLAN



| Rev | Date | Description | By |
|-----|------|-------------|----|
|-----|------|-------------|----|

Client  
MR & MRS MARTIN

Project  
45 WATERDELL LANE  
HITCHIN  
SG4 7RA

Drawing  
EXISTING ROOF PLAN

| Scale      | Status | Date    | Drawn | Checked |
|------------|--------|---------|-------|---------|
| 1:200 @ A3 | PD     | MAY '21 | LB    | LB      |

Drawing No  
1028/PL/23



9 CHURCH LANE,  
NORTHAW VILLAGE  
POTTERS BAR, EN6 4NX

T | 07494 535 787  
T | 07494 535 782  
E | admin@sosaarchitects.com

ARB & RIBA REGISTERED