




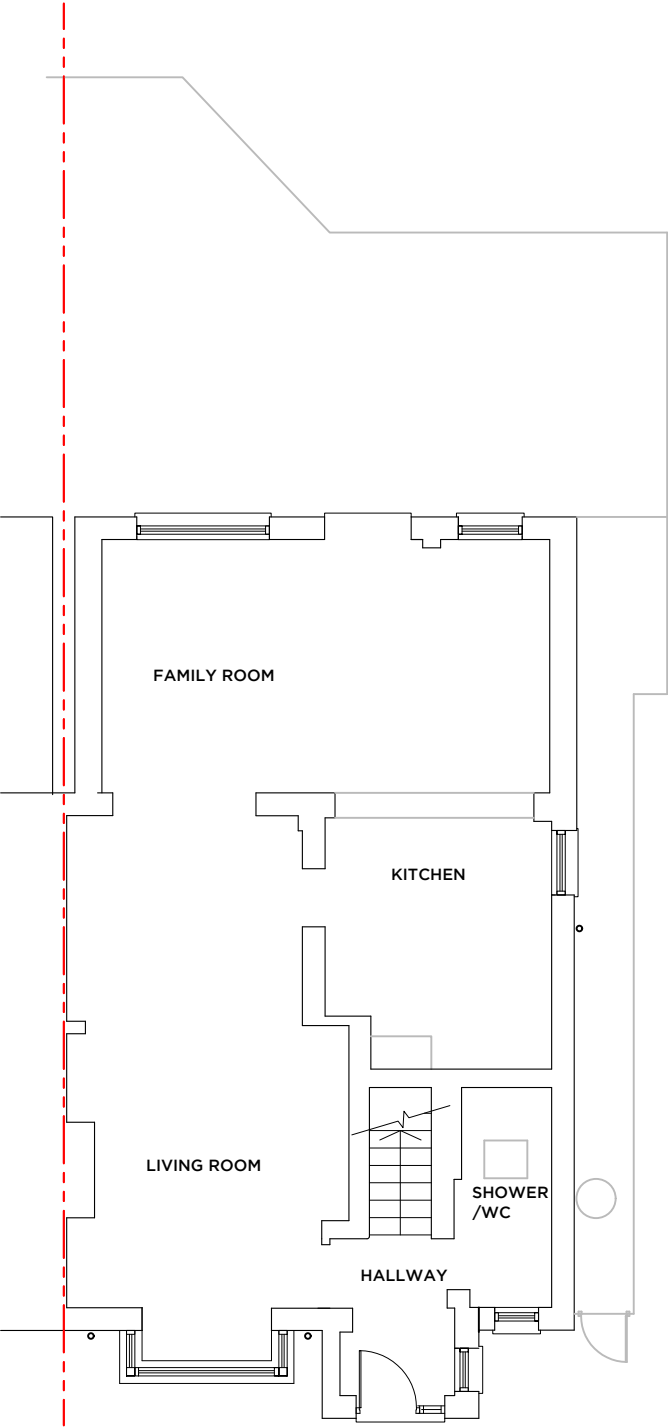

EXISTING GROUND FLOOR PLAN

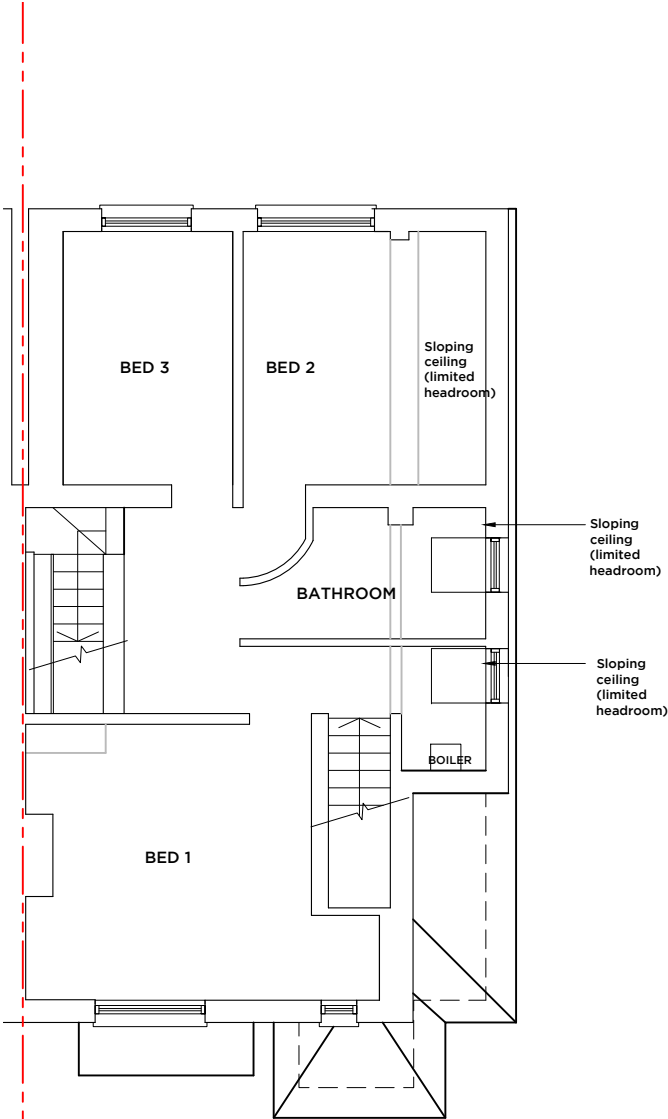

EXISTING FIRST FLOOR PLAN

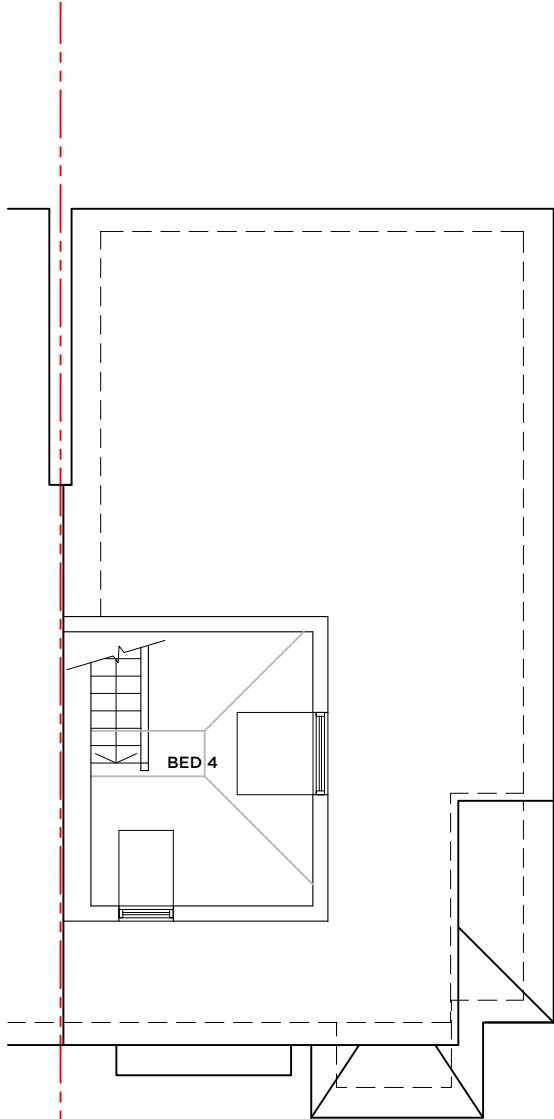

EXISTING SECOND FLOOR PLAN



Rev	Date	Description	By	
Client				
MR & MRS MARTIN				
Project				
45 WATERDELL LANE				
HITCHIN				
SG4 7RA				
Drawing				
EXISTING FLOOR PLANS				
Scale	Status	Date	Drawn	Checked
1:100 @ A3	PLANNING	MAY '21	LB	LB

Drawing No
1028/PL/22



9 CHURCH LANE,
NORTHAW VILLAGE
POTTERS BAR, EN6 4NX
T | 07494 535 787
T | 07494 535 782
E | admin@sosaarchitects.com
ARB & RIBA REGISTERED