



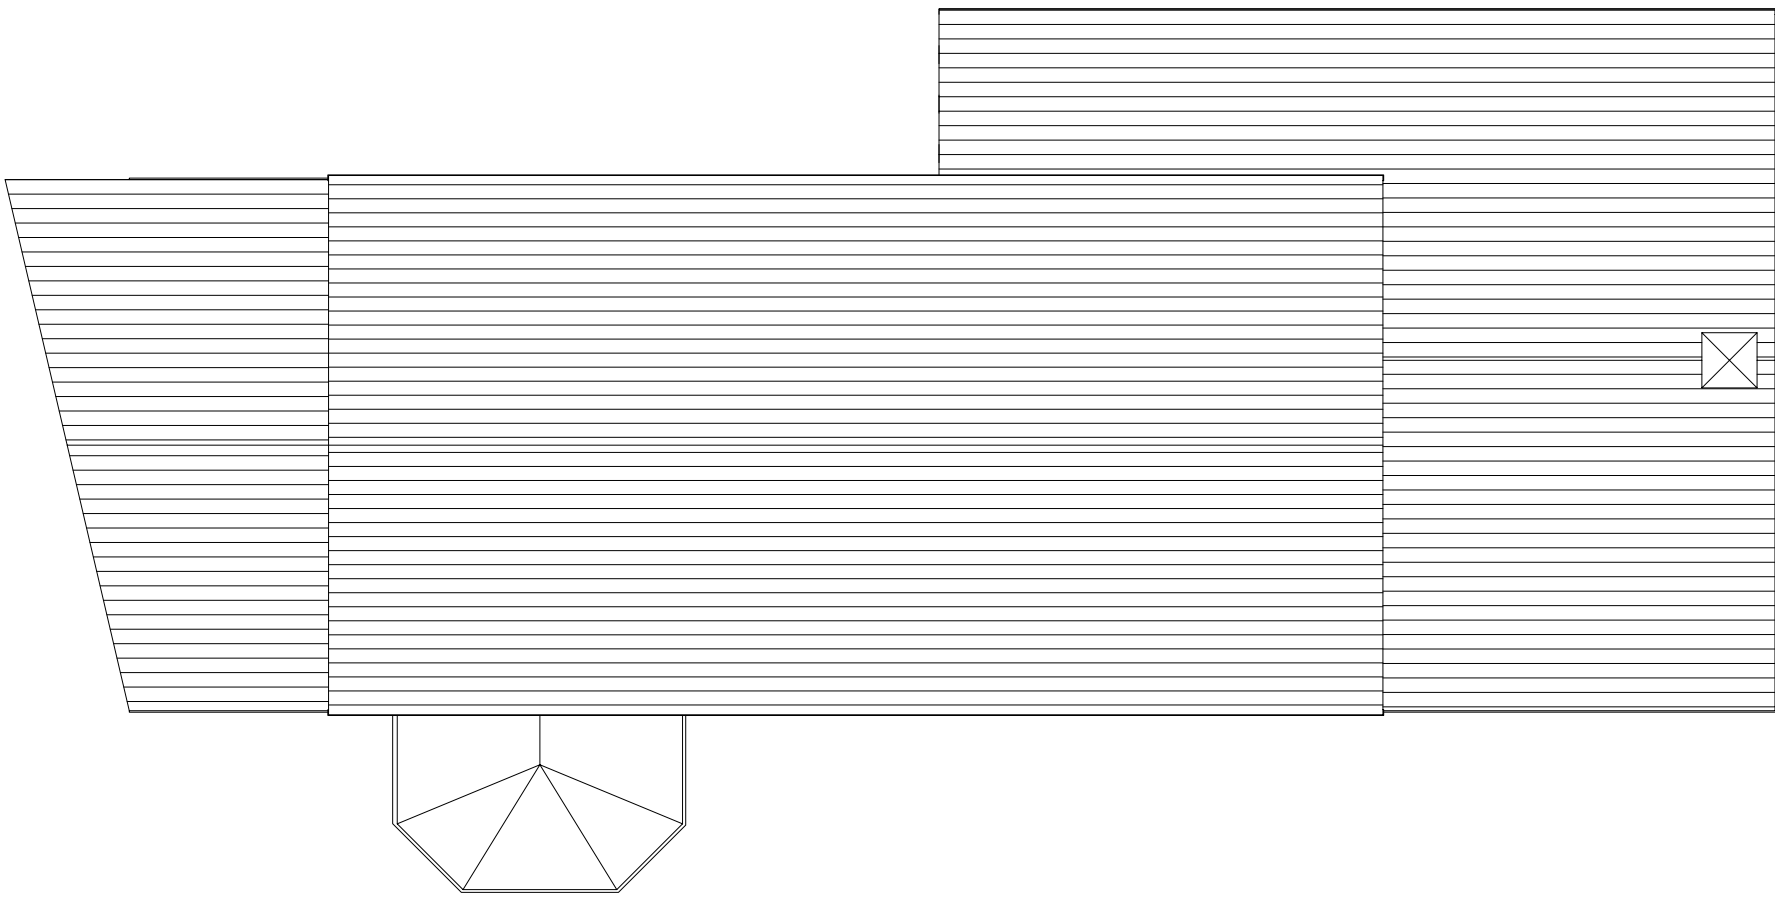

Existing Roof Plan




Existing Street View

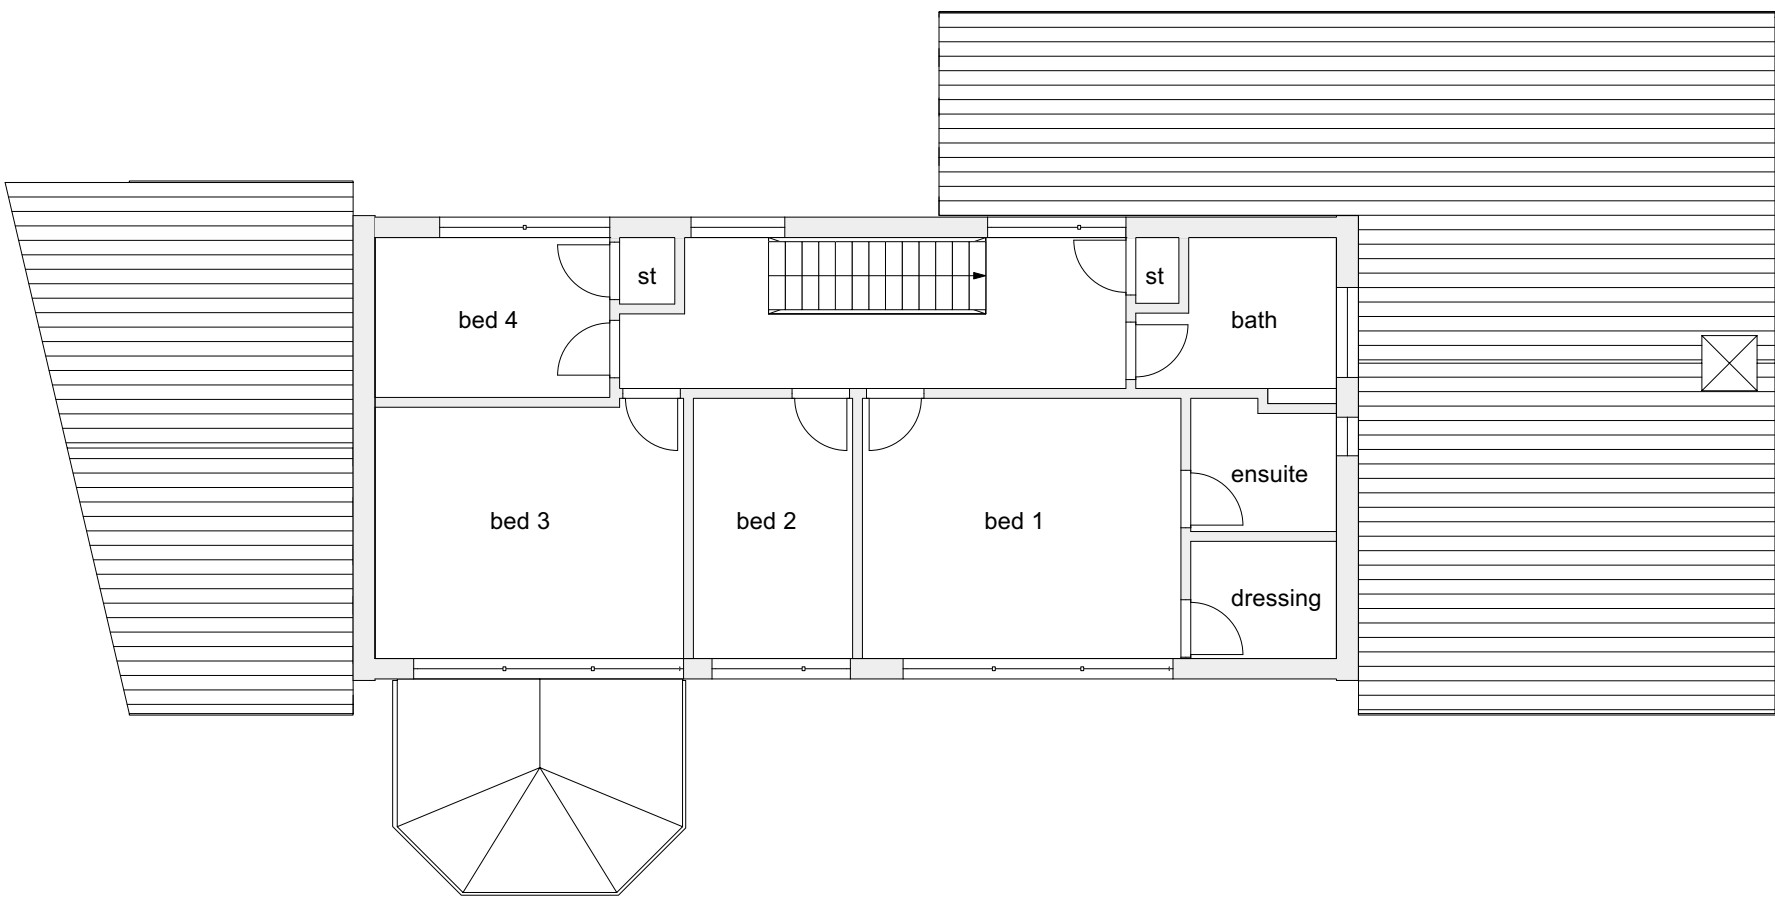


Existing First Floor



Existing Front Elevation

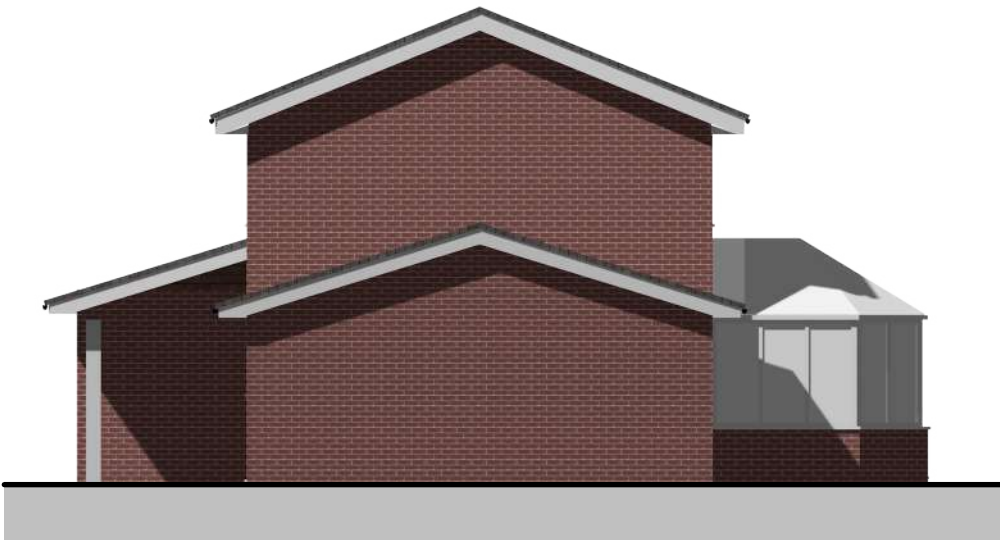

Existing Side Elevation

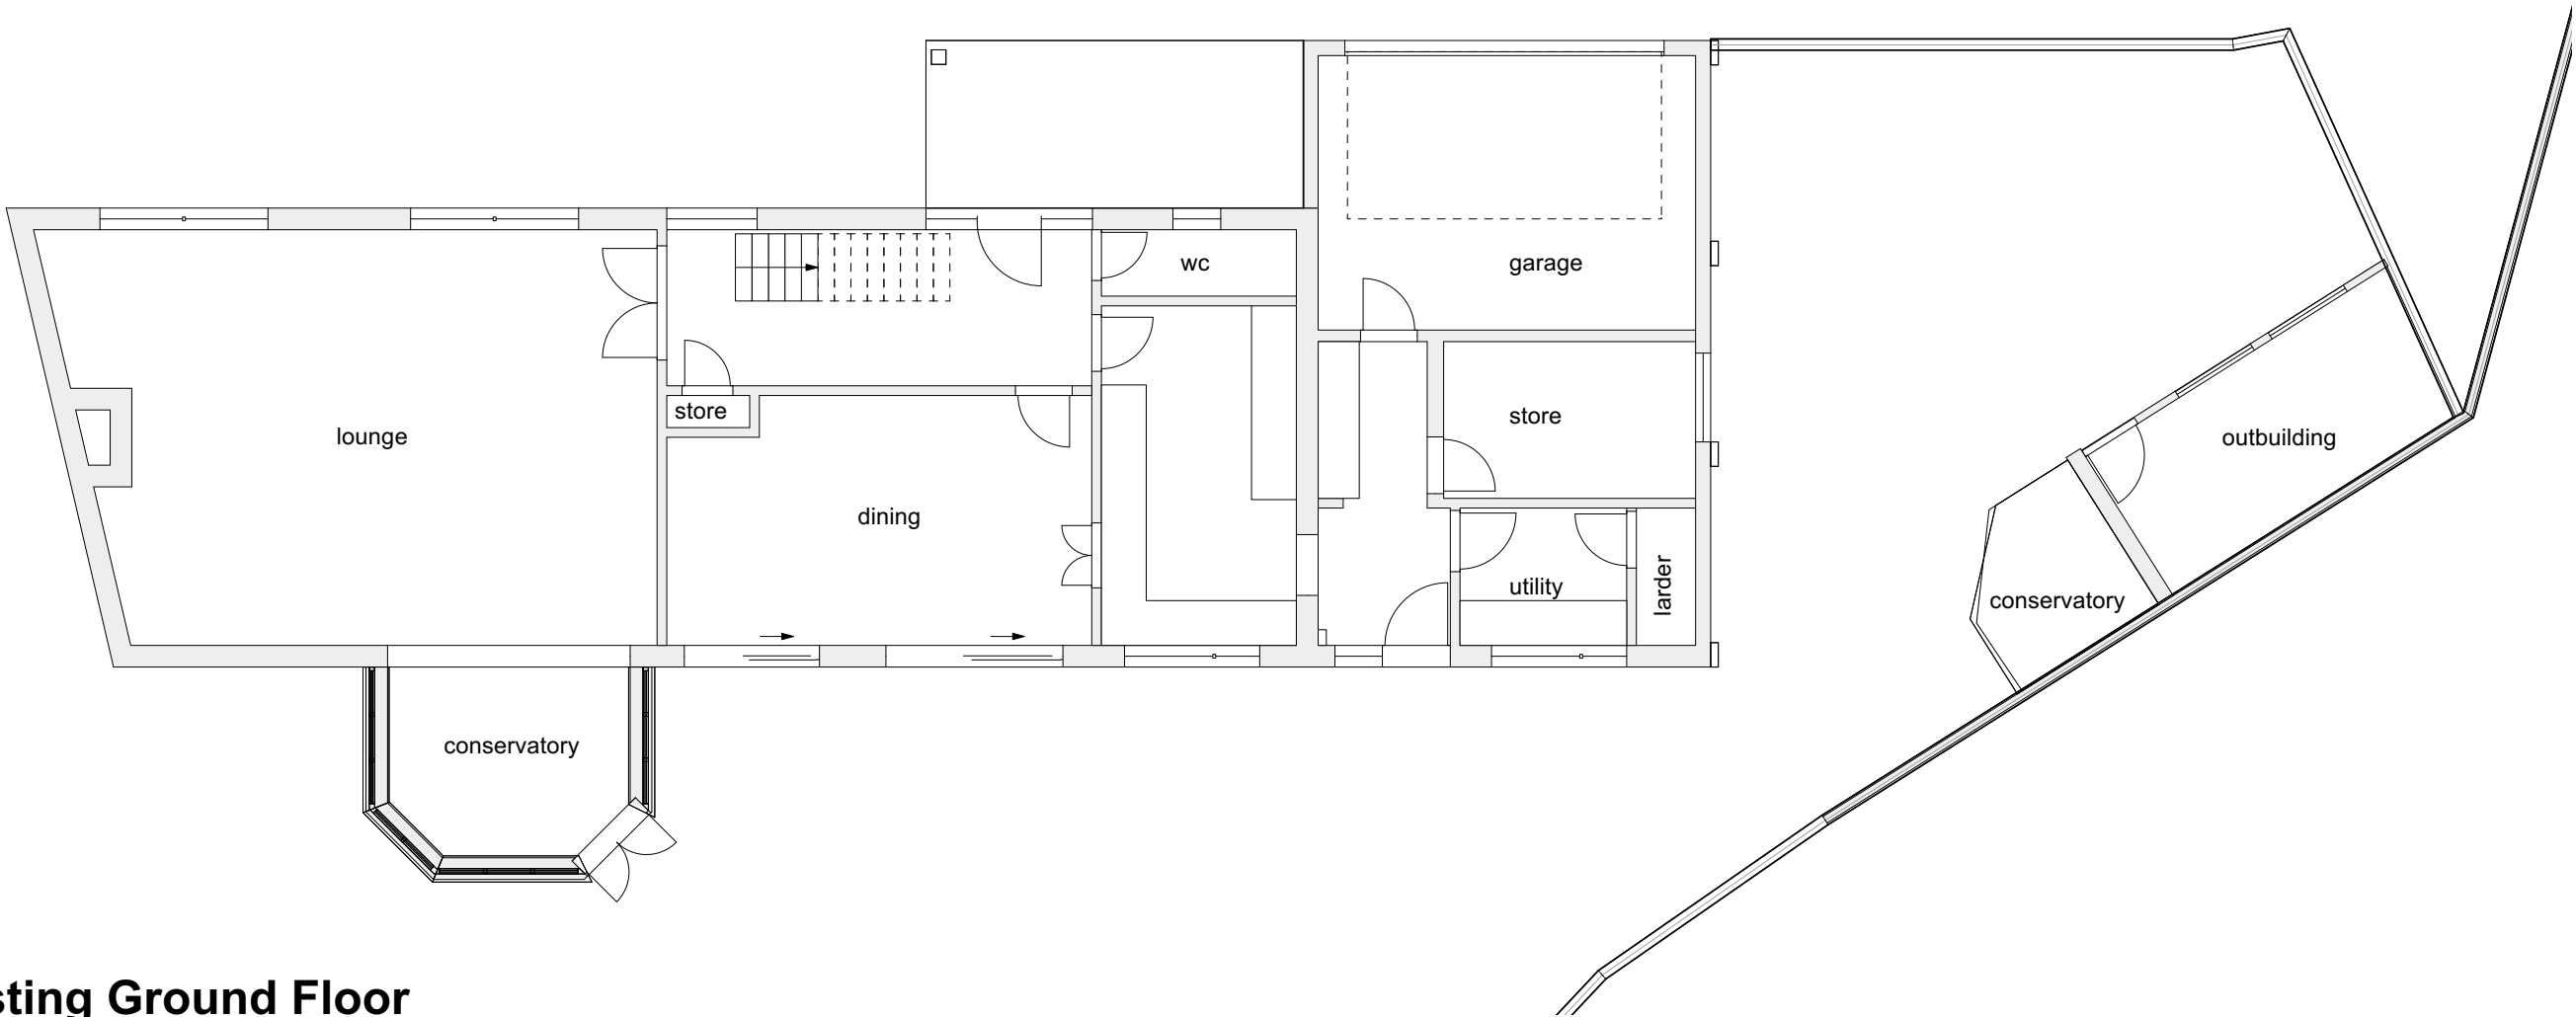

Existing Ground Floor



Existing Side Elevation



Existing Rear Elevation



Scale 1:100

Project title

90 Arlesley Road, Ickleford
SG5 3UE

Drawing title

Existing plans and
elevations

Drawing no.

22048(A)su02

Scale

1:100@A1

Date

Sept 2024

Rev

-

CHANNY
ARCHITECTS

Tel: 07747 024011
Email: graham.peel@chantryarchitects.com
Web: www.chantryarchitects.com
Post: Chantry Cottage, 4 Watling Street,
St Albans, Herts, AL1 2PT

PLANNING