


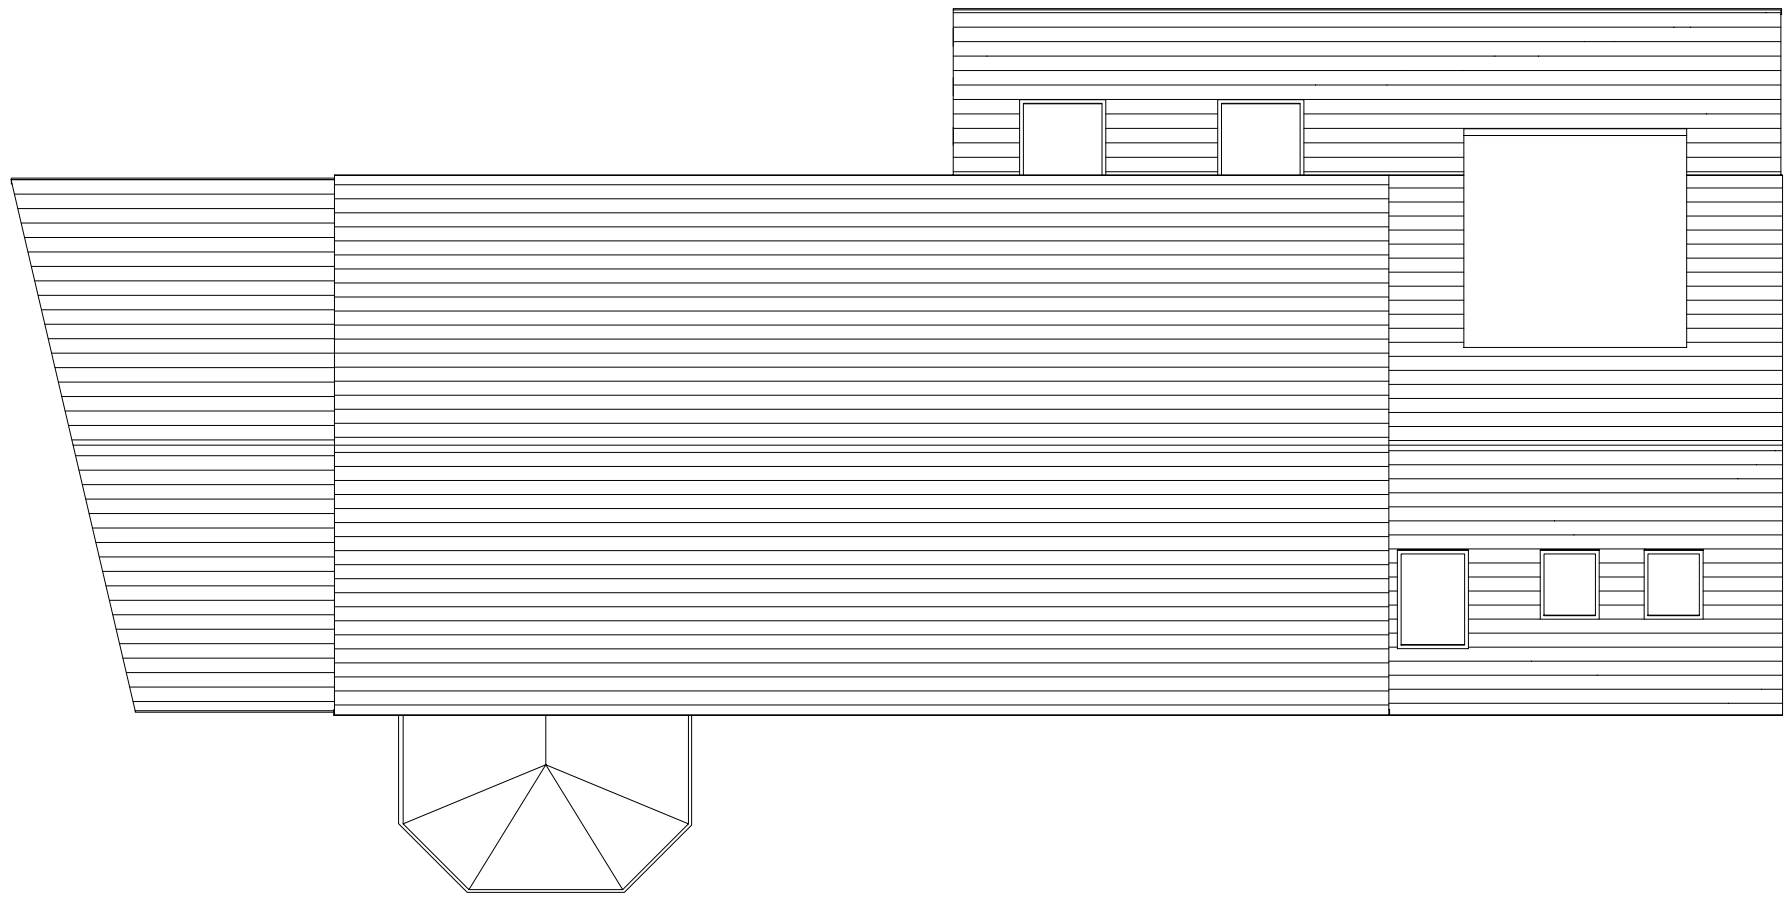

Proposed Roof Plan




Proposed Street View




Proposed First Floor



Proposed Front Elevation

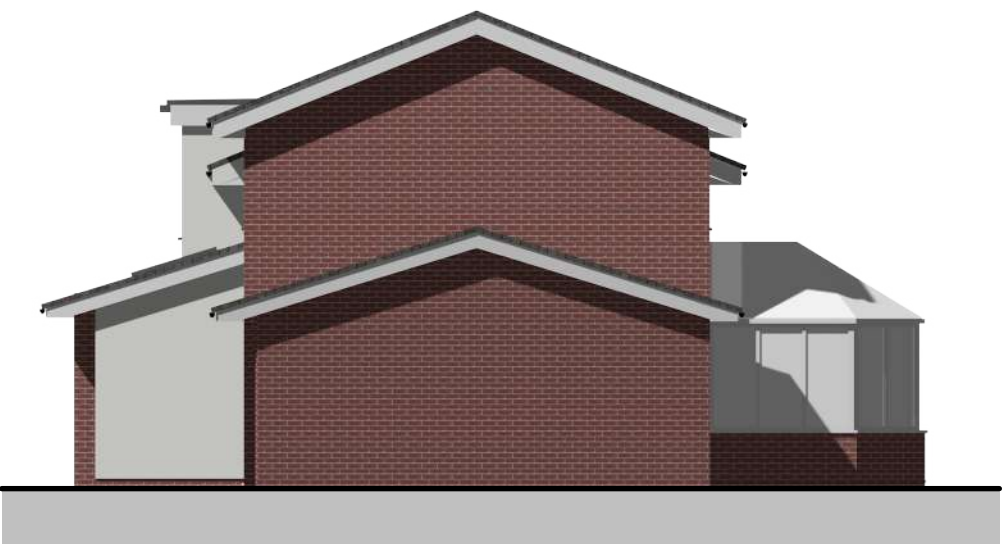

Proposed Side Elevation

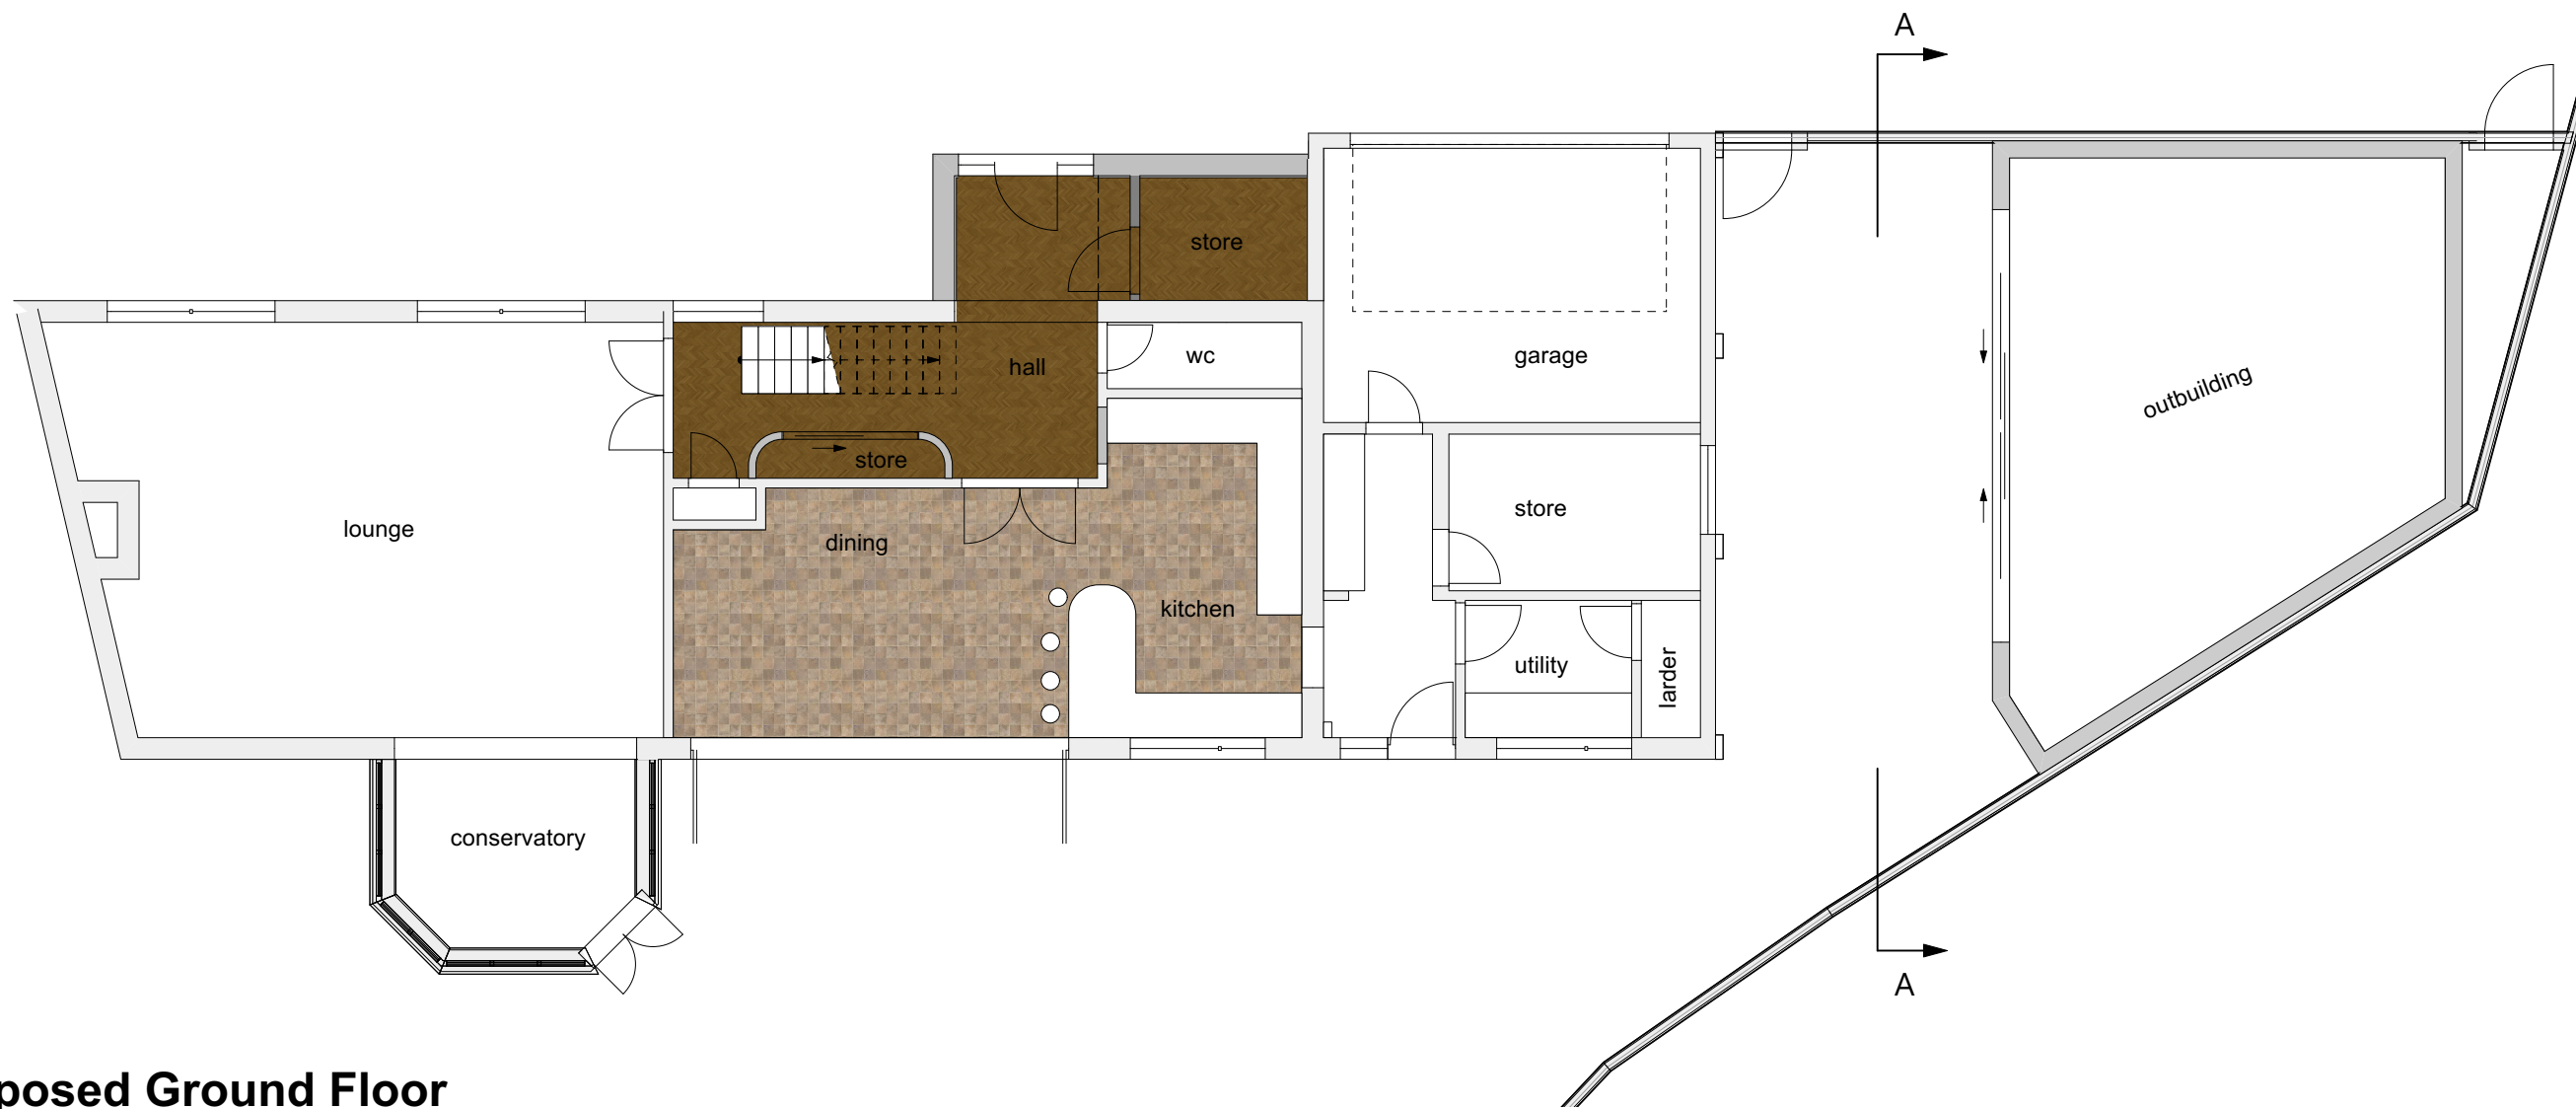

Proposed Ground Floor



Proposed Side View of Outbuilding
Section AA



Proposed Rear Elevation



Scale 1:100

Project title

90 Arlesley Road, Ickleford
SG5 3UE

Drawing title

Proposed plans and
elevations

Drawing no.

22048(A)wd2.02

Scale

1:100@A1

Date

Sept 2024

Rev

-

PLANNING

CHANTRY
ARCHITECTS

Tel: 07747 024011
Email: graham.peel@chantryarchitects.com
Web: www.chantryarchitects.com
Post: Chantry Cottage, 4 Watling Street,
St Albans, Herts, AL1 2PT