
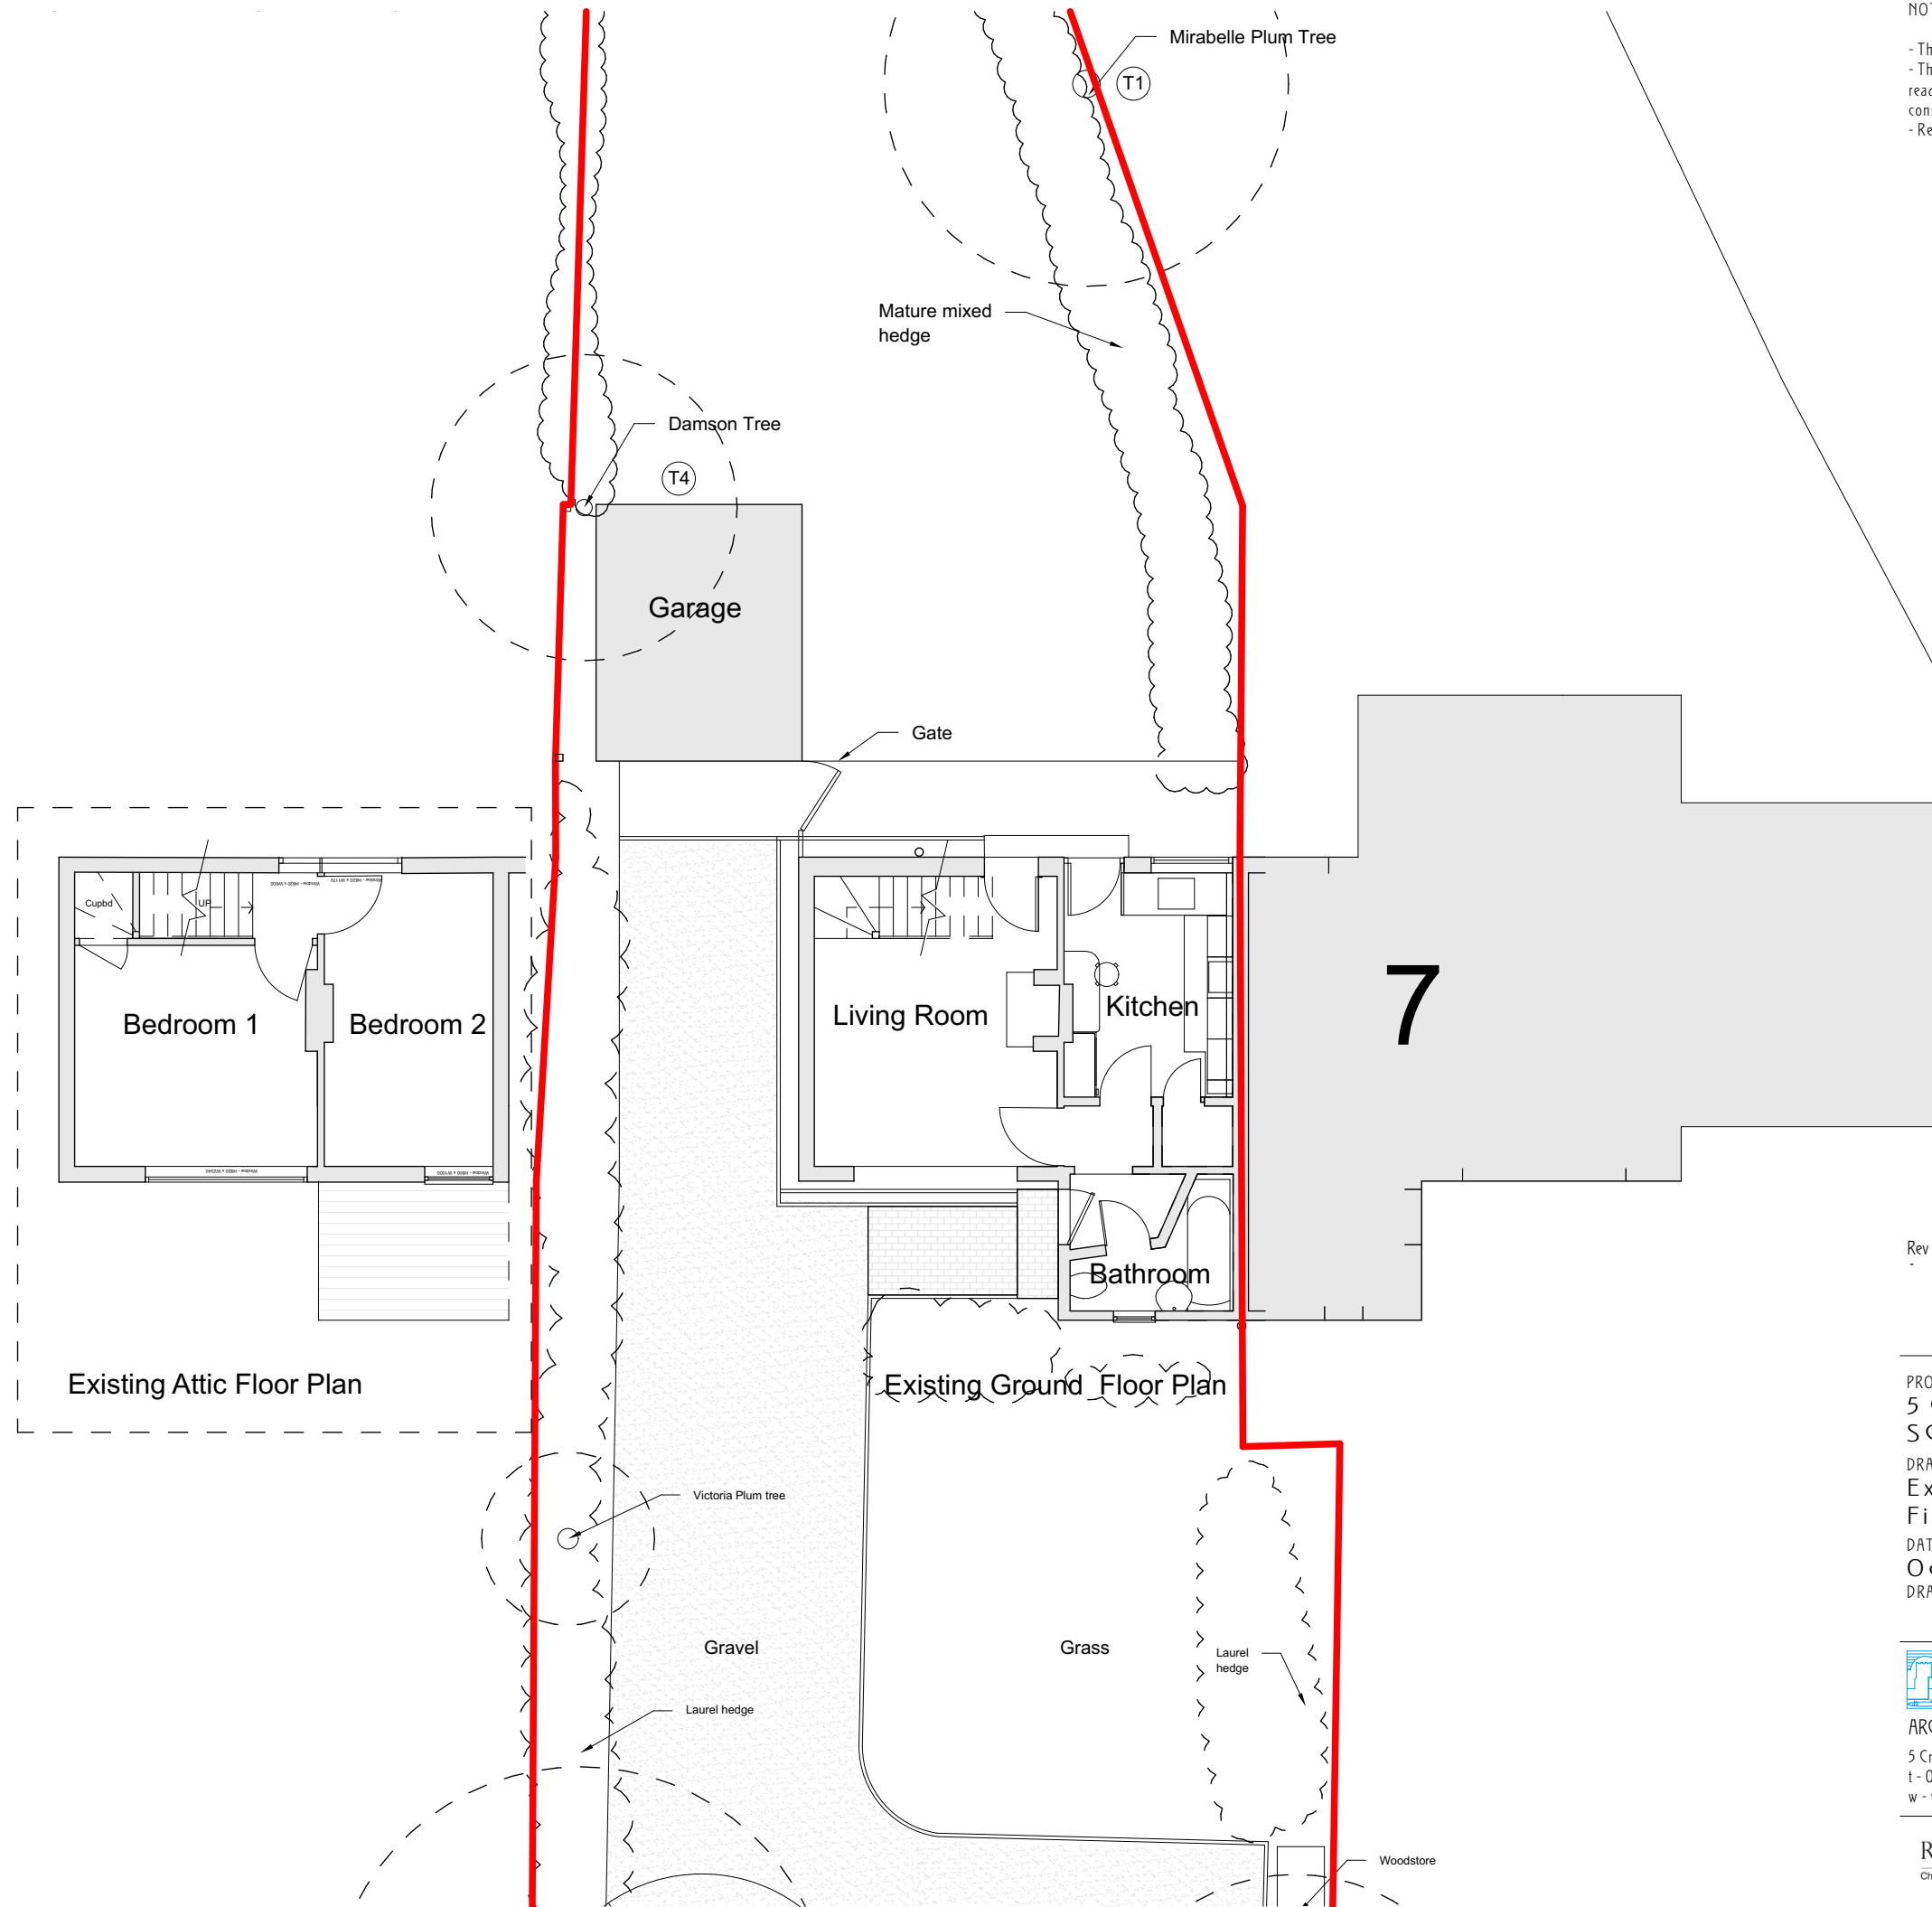


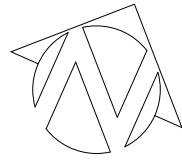

NOTES

- This is a planning drawing and should not be used for construction.
- This document and its design content is copyright ©. It shall be read in conjunction with all other associated project information and consultants documents.
- Refer to scale bar and title sheet to check printing scale.

Key

- Site Boundary
- Removals
- Existing
- Proposed



Rev	Issued By	Details	Date
-	SUBMITTED TO LETCORTH HERITAGE FOUNDATION		17.10.22

PROJECT TITLE	5 Croft Lane, Letchworth, Herts SG61AS
DRAWING TITLE	Exg Ground and First Floor Plan
SCALE	1:100 @ A3
DATE	October 22
DRAWN/CHKD	REV
DRAWING No.	1901/SD/102

NORTON STUDIO ARCHITECTS
HISTORIC AND SUSTAINABLE BUILDING SPECIALIST
ARCHITECT ACCREDITED IN BUILDING CONSERVATION
5 Croft Lane - Norton - Letchworth Garden City - Herts - SG6 1AS
t - 01462 374035
w - www.nortonstudio.co.uk