



THIS DRAWING IS COPYRIGHT. ALL DIMENSIONS TO BE CHECKED ON SITE
ELECTRONIC DATA IS NOT TO BE AMENDED/DELETED WITHOUT APC DESIGN PERMISSION
ALL FIXINGS, TO BE DESIGNED BY APPROPRIATE SPECIALIST SUB-CONTRACTOR

Rev. Description Date By

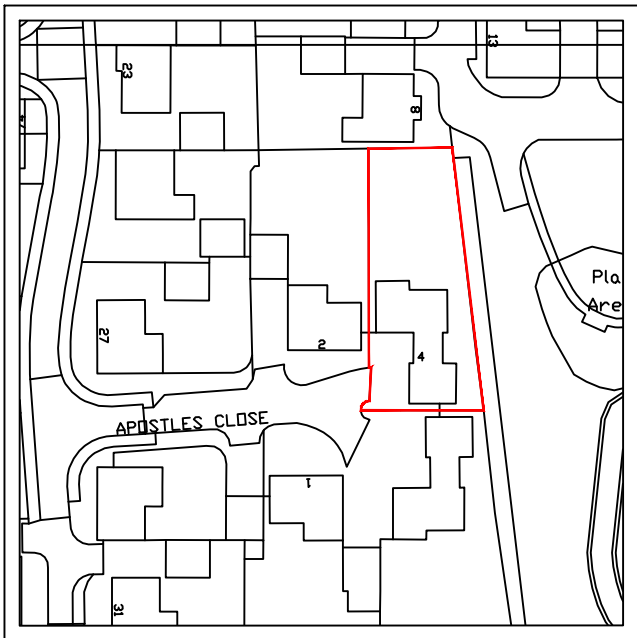


SITE PLAN @1:1250 @A1

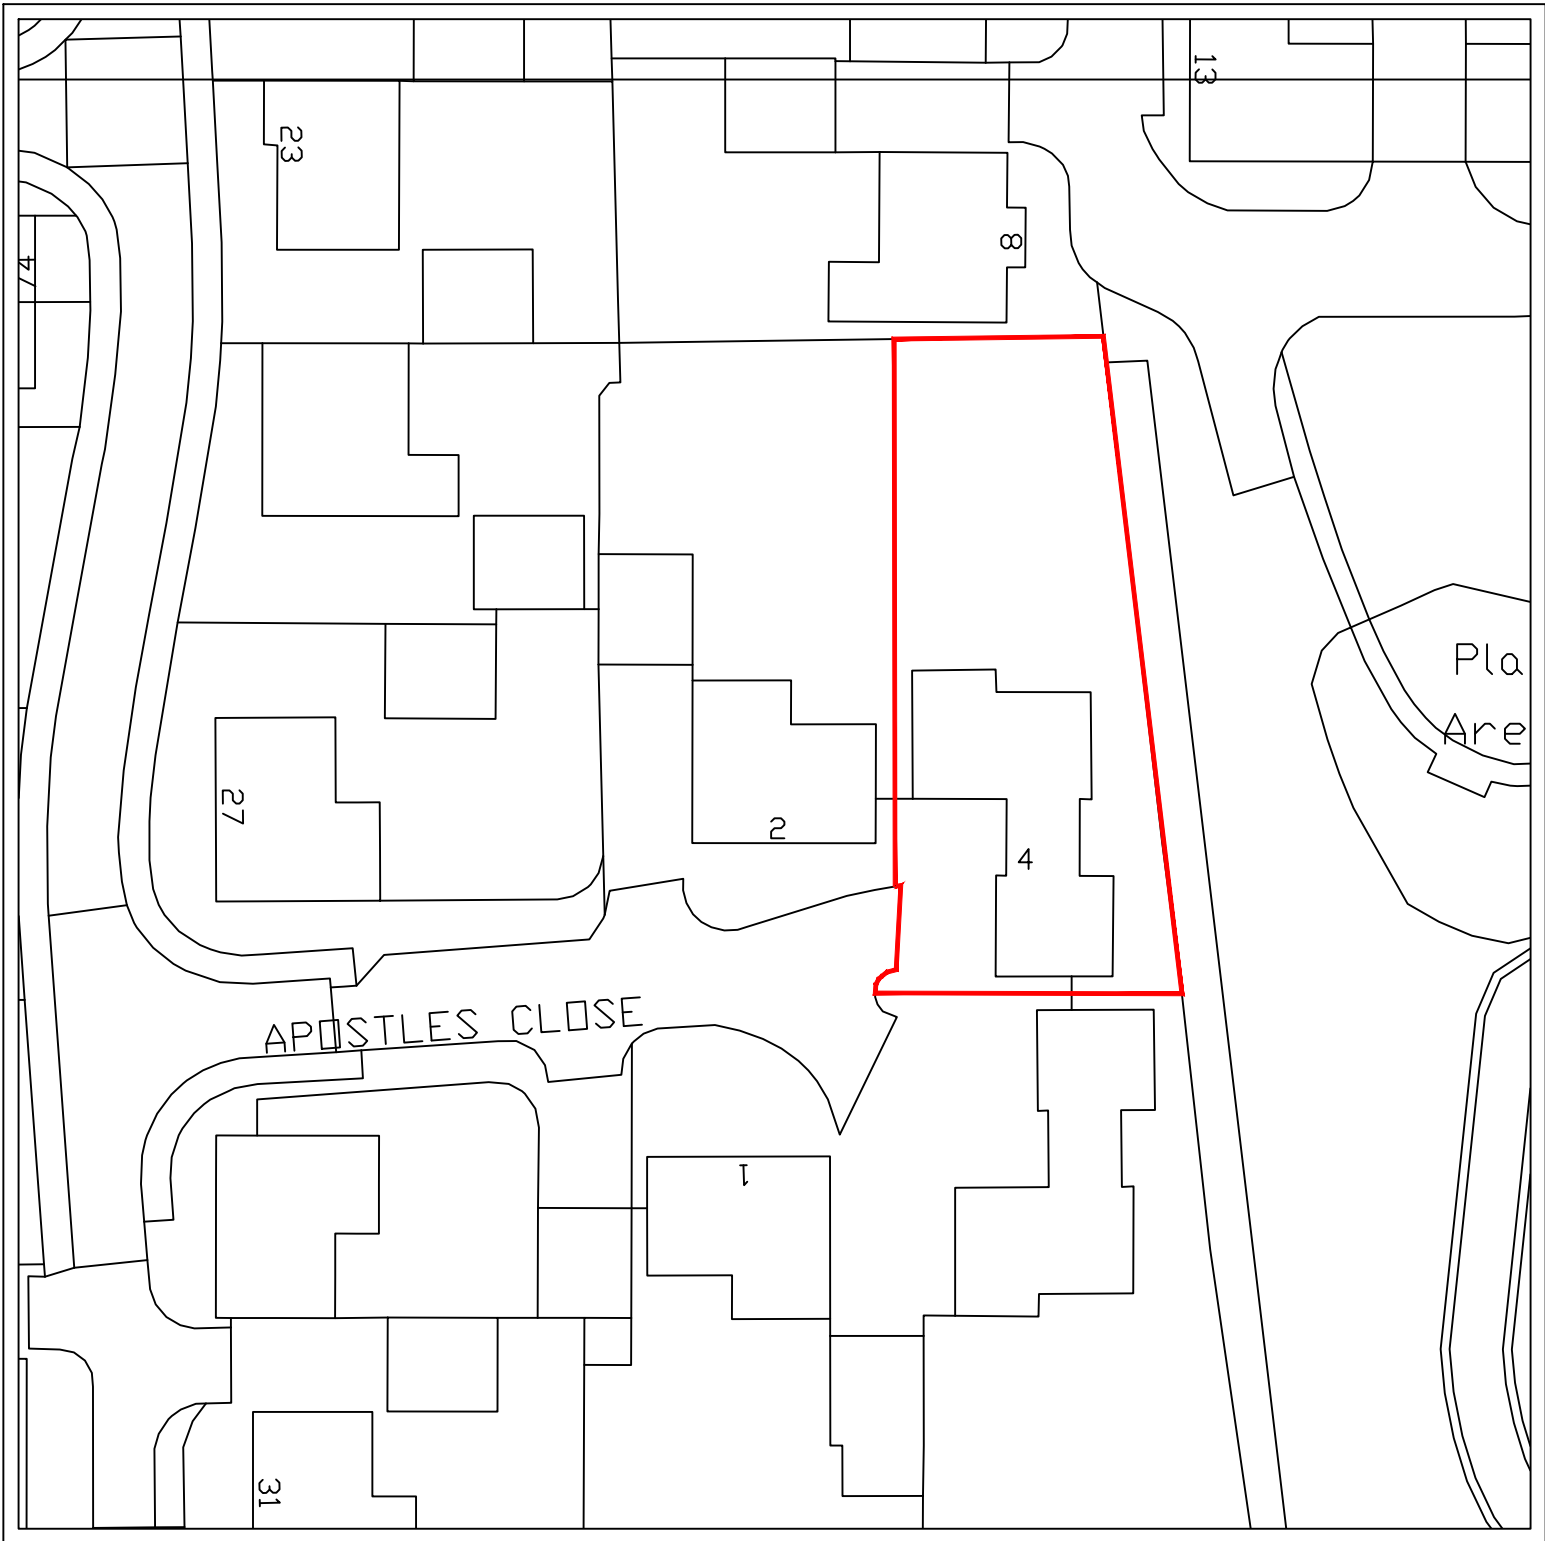

BLOCK PLAN @1:500 @A1

SCALE BAR @1:500 @A1

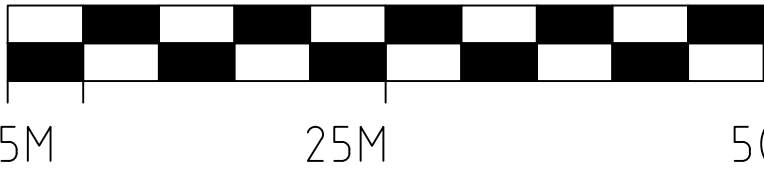

APC DESIGN & PLANNING

apcdesignltd@btinternet.com
T. 01234 782 332
M. 07766 656 363

PROJECT Ian Robbins 4 Apostles Close Pirton EXISTING SITE PLAN	SCALE VARIES	DRAWN APC	CHECKED APC
	DATE Dec 24	STATUS PLANNING	
	DRAWING No. 23130-EX101		REVISION -