



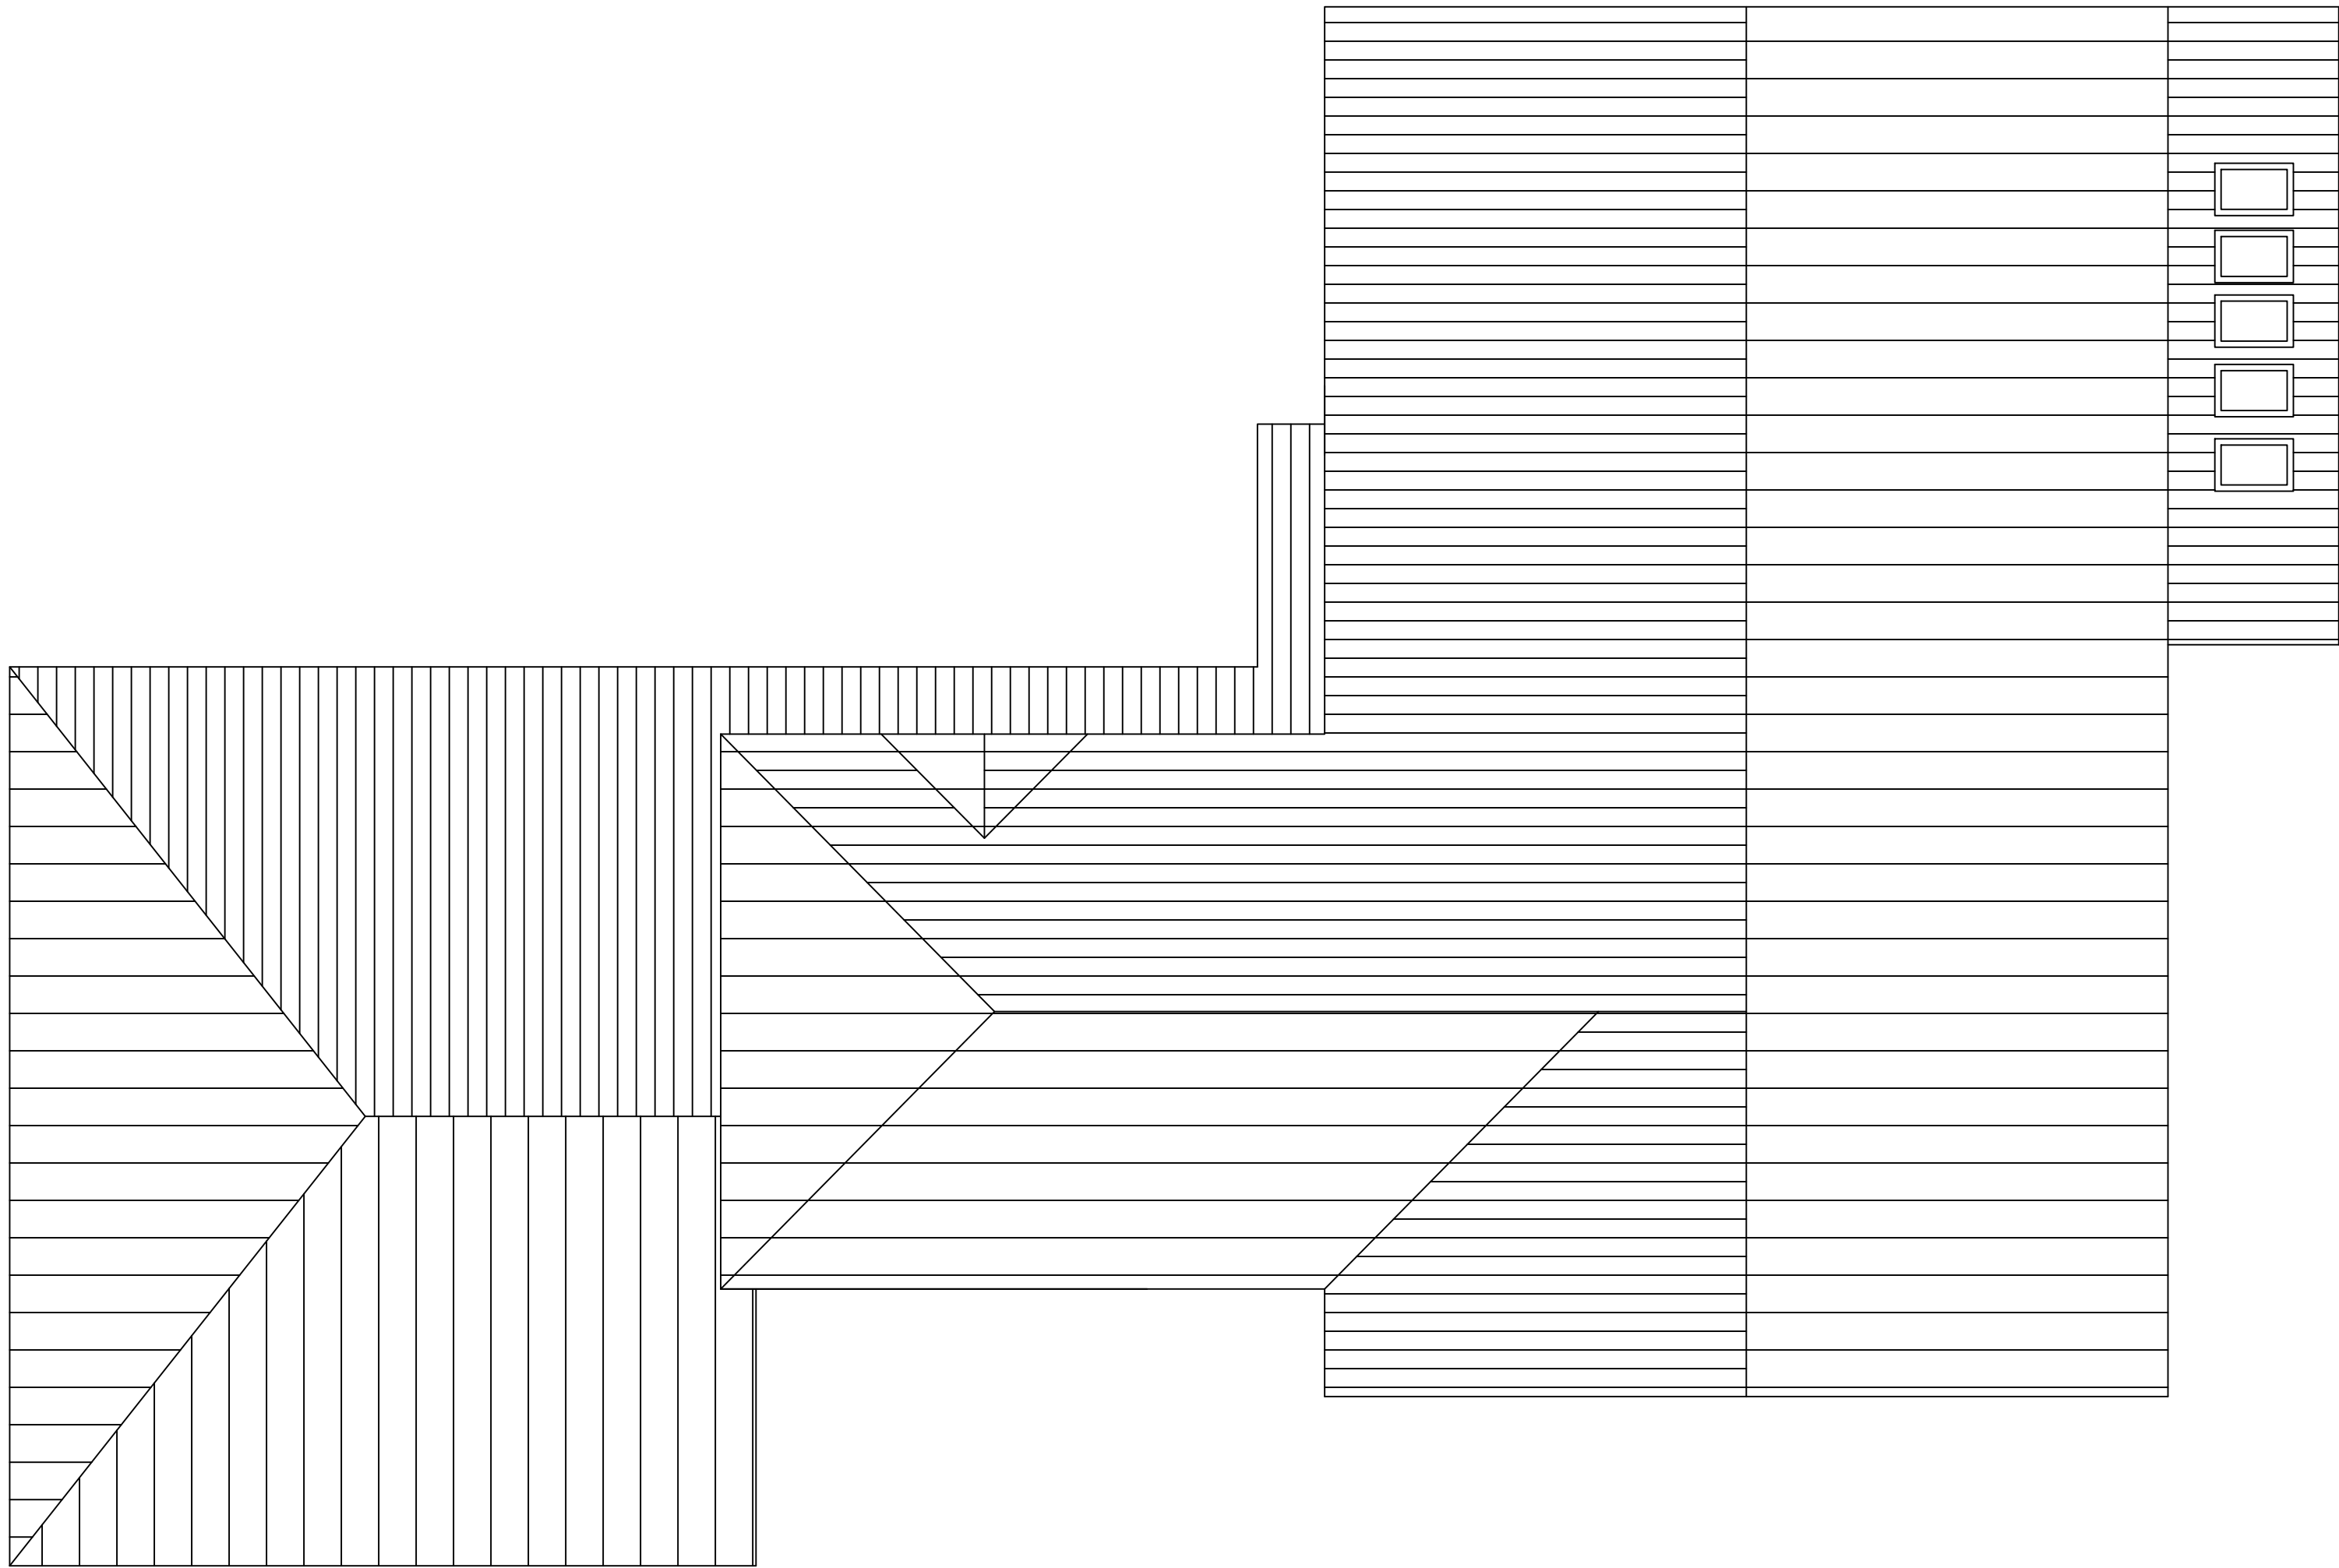

EXISTING ROOF PLAN @1:50 @ A1

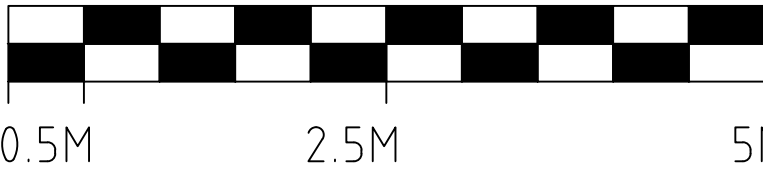

SCALE BAR @1:50 @A1

APC DESIGN & PLANNING

apcdesignltd@btinternet.com
T. 01234 782 332
M. 07766 656 363

PROJECT Ian Robbins 4 Apostles Close Pirton EXISTING PLANS	SCALE VARIES	DRAWN APC	CHECKED APC
	DATE Dec 24	STATUS PLANNING	
	DRAWING No. 23130-108		REVISION —