



THIS DRAWING IS COPYRIGHT. ALL DIMENSIONS TO BE CHECKED ON SITE
ELECTRONIC DATA IS NOT TO BE AMENDED/DELETED WITHOUT APC DESIGN PERMISSION
ALL FIXINGS, TO BE DESIGNED BY APPROPRIATE SPECIALIST SUB-CONTRACTOR

Rev.	Description	Date	By
------	-------------	------	----

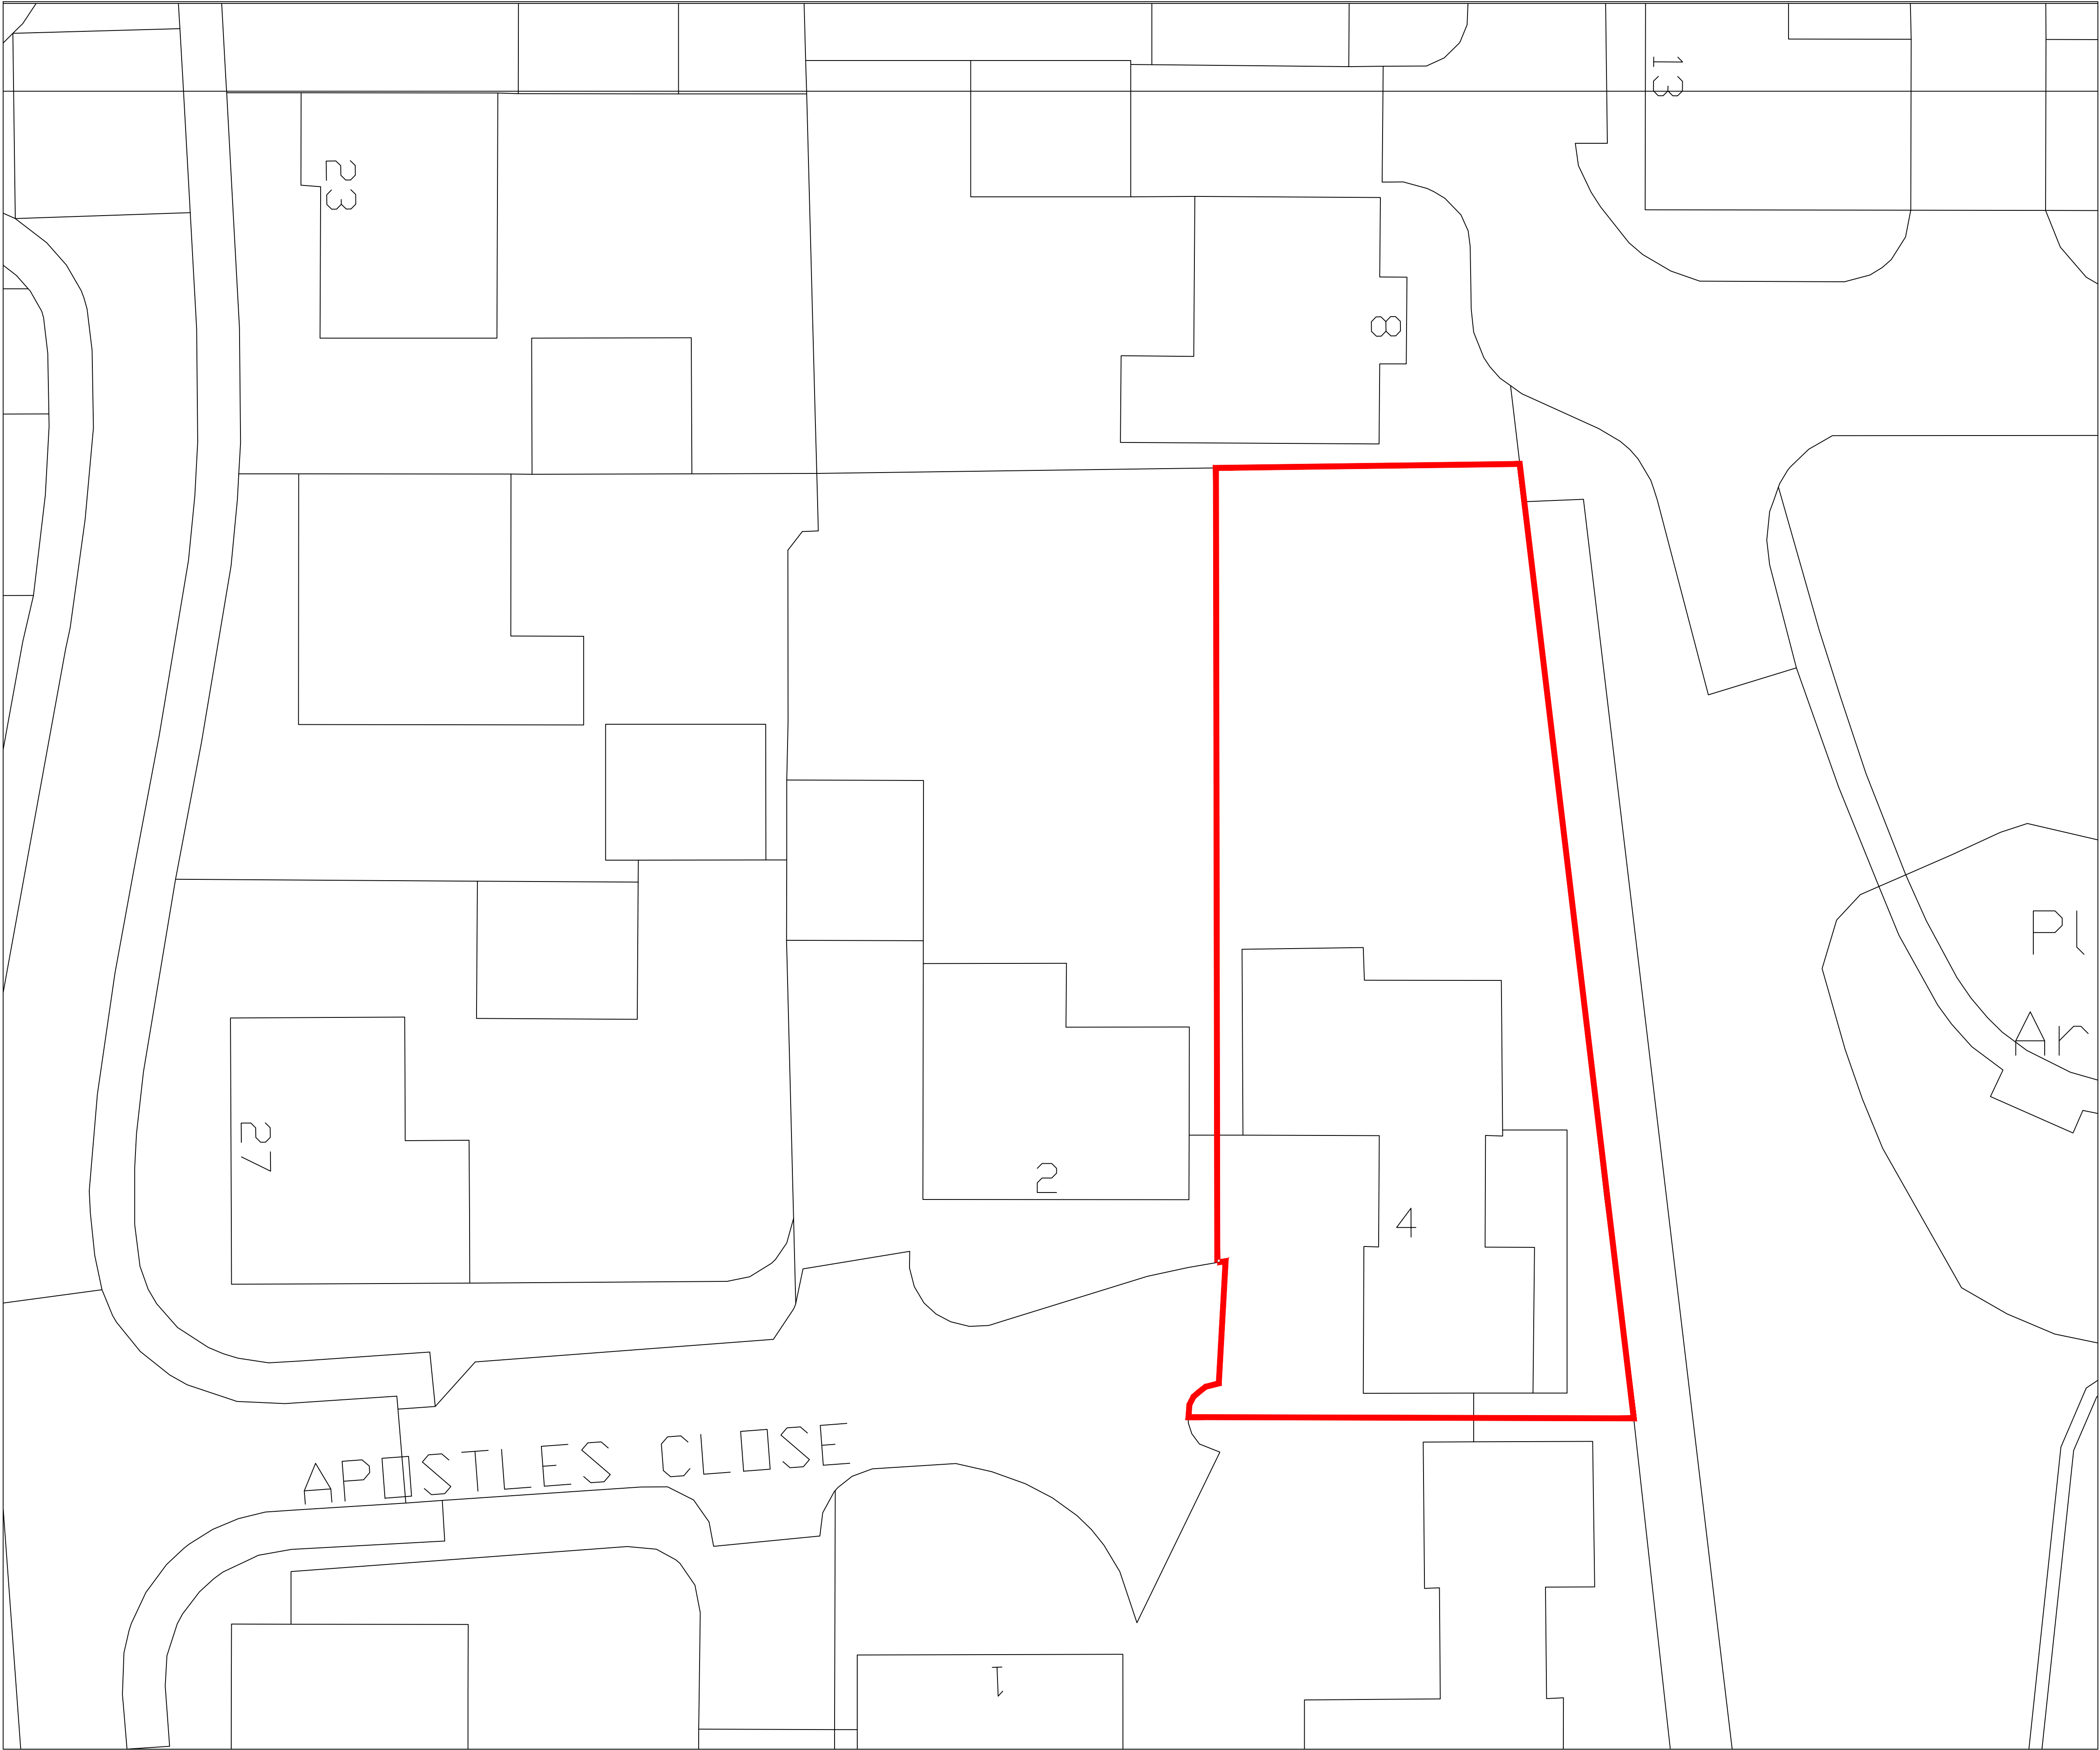

SCALE BAR @1:500 @A1

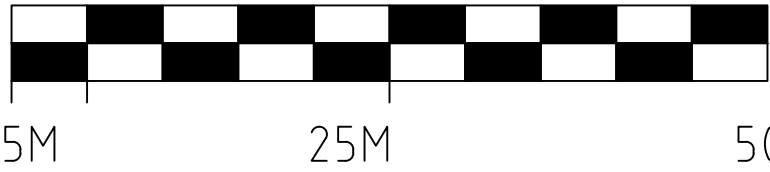

APC DESIGN & PLANNING

apcdesignltd@btinternet.com
T. 01234 782 332
M. 07766 656 363

PROJECT Ian Robbins 4 Apostles Close Pirton PROPOSED SITE PLAN	SCALE 1:150 @ A1	DRAWN APC	CHECKED APC
	DATE Dec 24	STATUS PLANNING	
	DRAWING No. 23130-EX103	REVISION —	