


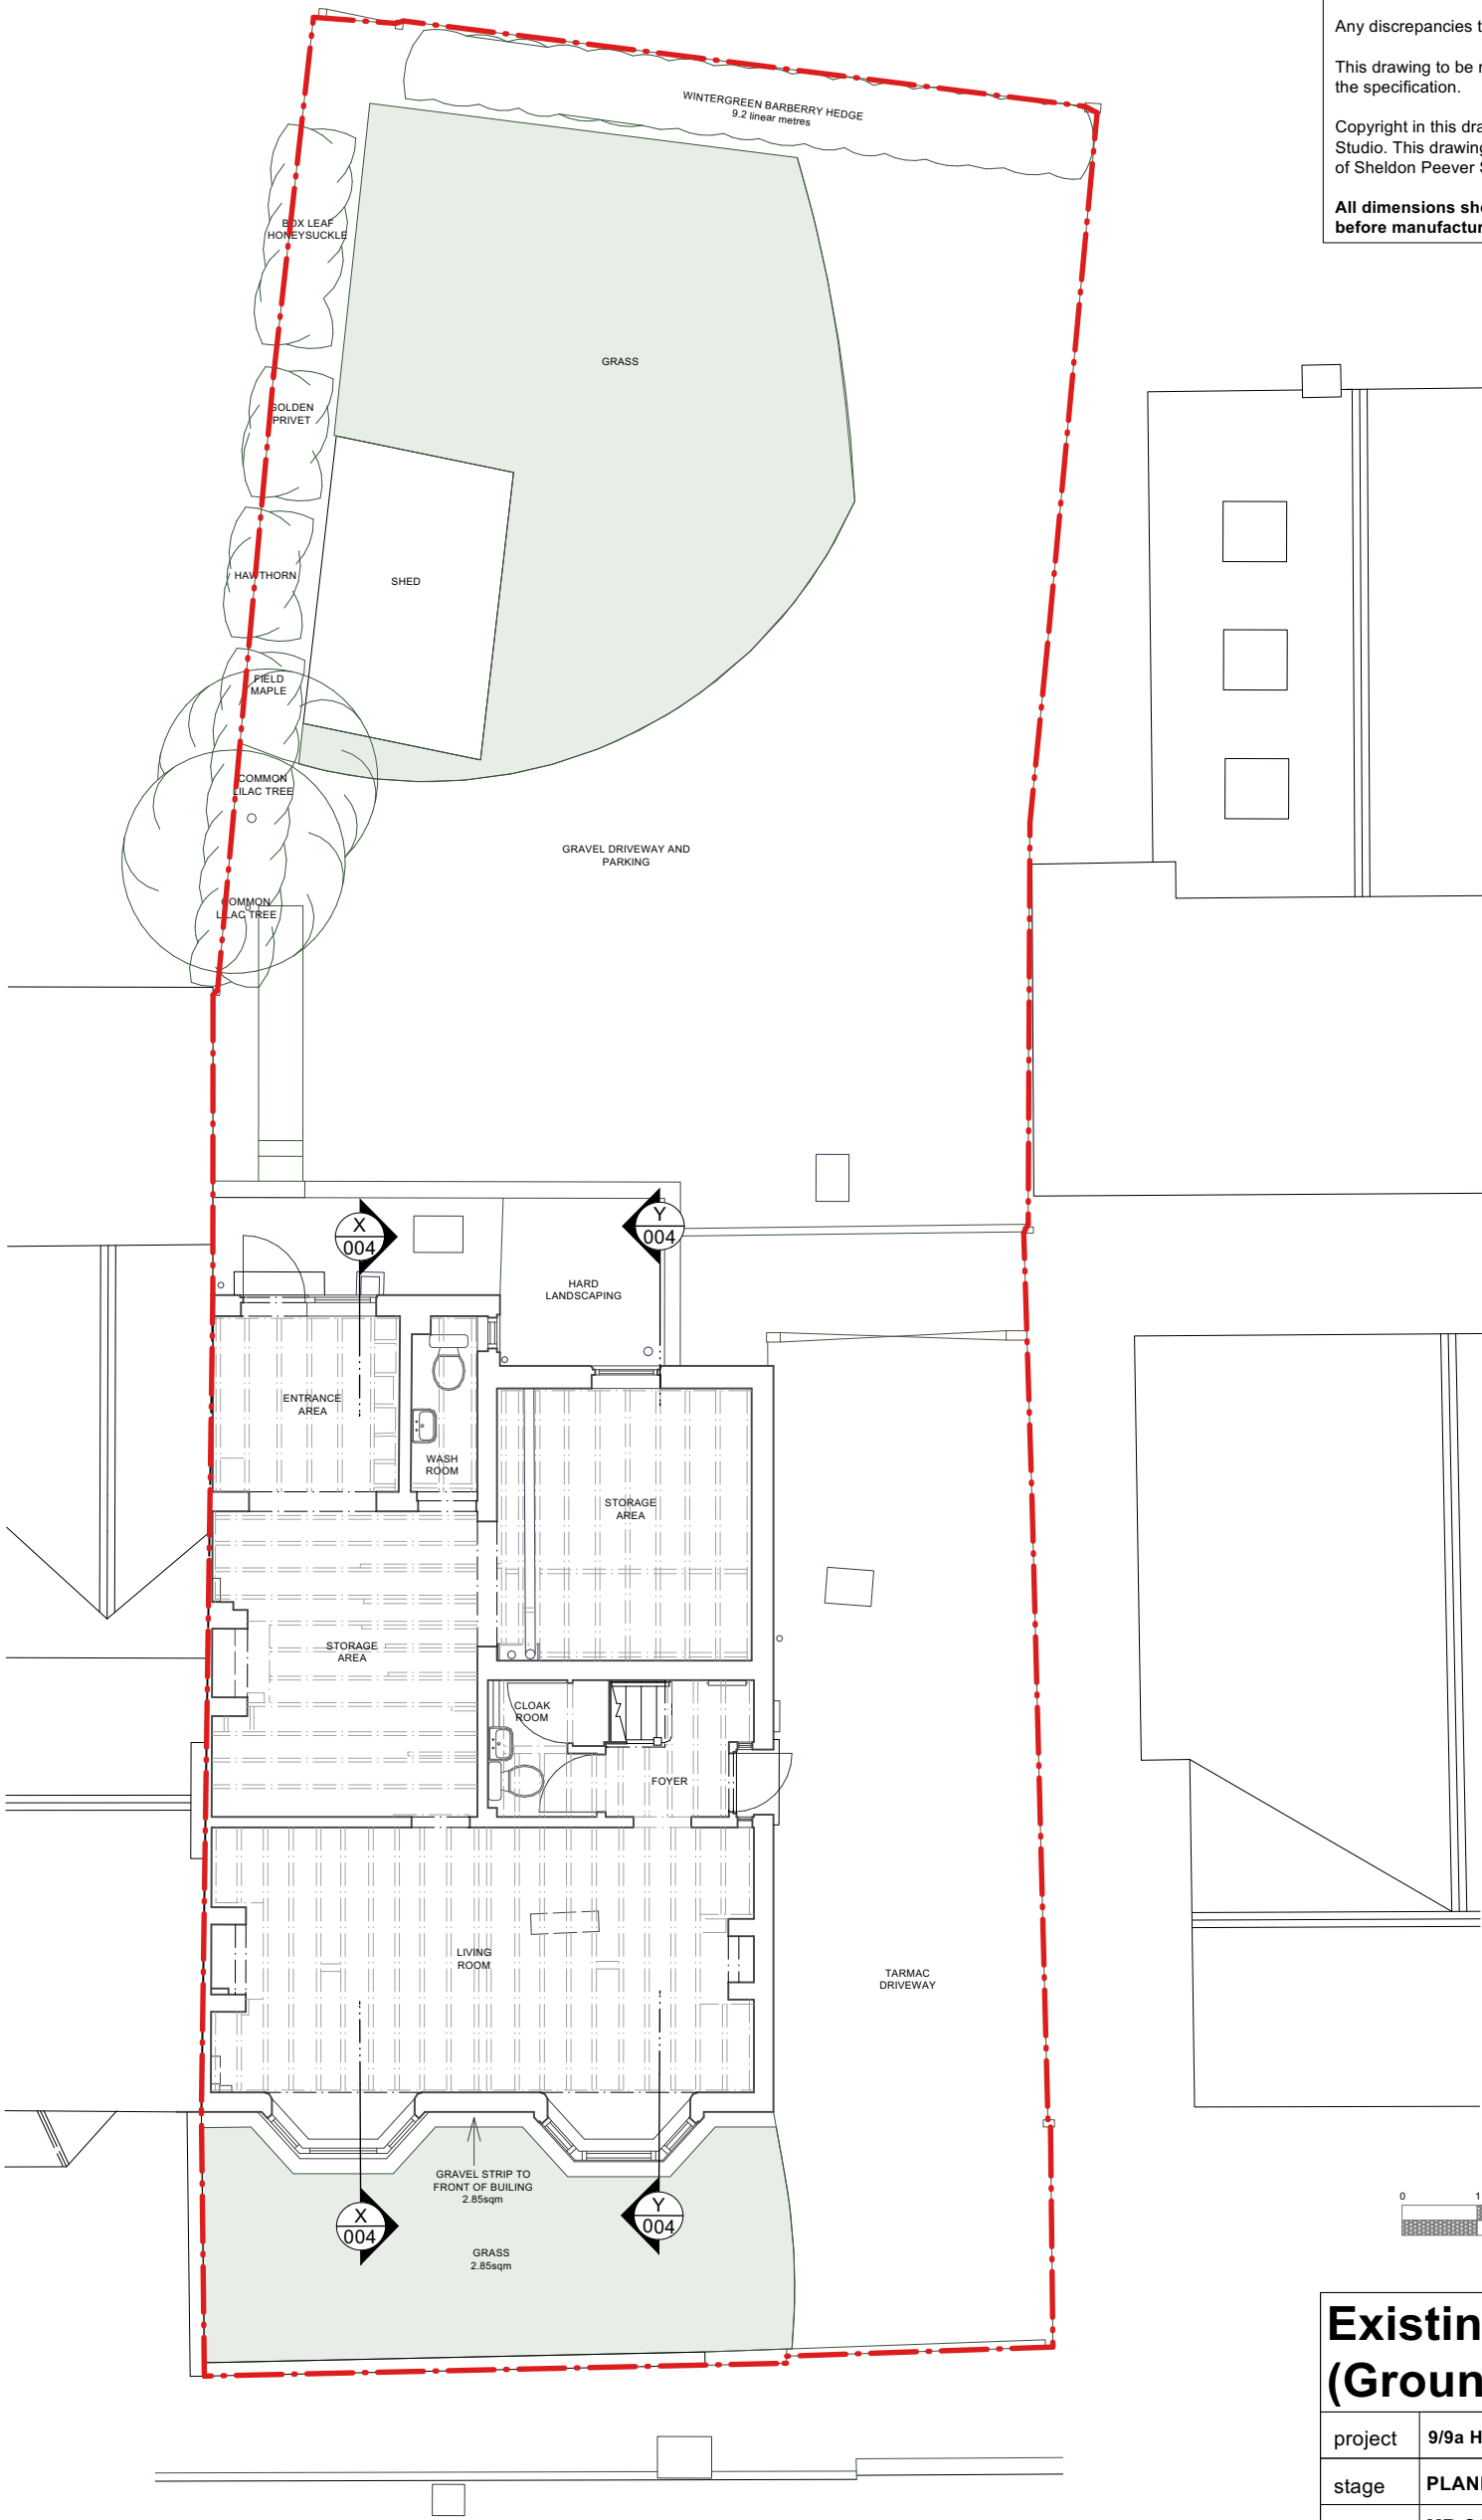

NOTES:

Do not scale from this drawing

Any discrepancies to be brought to the attention of the Architect.

This drawing to be read in conjunction with other relevant drawings and the specification.

Copyright in this drawing remains the property of Sheldon Peever Studio. This drawing may not be copied or used without the permission of Sheldon Peever Studio.

All dimensions shown on this drawing are to be checked on site before manufacture and construction.

HIGH STREET KIMPTON

EXISTING SITE PLAN
(GROUND FLOOR PLAN)

SCALE: 1: 100@A3

1
010

Existing Site Plan
(Ground Flr Plan)

project	9/9a HIGH STREET KIMPTON, HITCHIN SG4 8RA
stage	PLANNING
client	MR CAIN
drawing	EXISTING SITE PLAN (GROUND FLOOR PLAN)
scale	1: 100 @ A3
date	18.07.2025
dwg no	301/HSK/010

