



NOTES:


Do not scale from this drawing

Any discrepancies to be brought to the attention of the Architect.

This drawing to be read in conjunction with other relevant drawings and the specification.


Copyright in this drawing remains the property of Sheldon Peever Studio. This drawing may not be copied or used without the permission of Sheldon Peever Studio.

All dimensions shown on this drawing are to be checked on site before manufacture and construction.

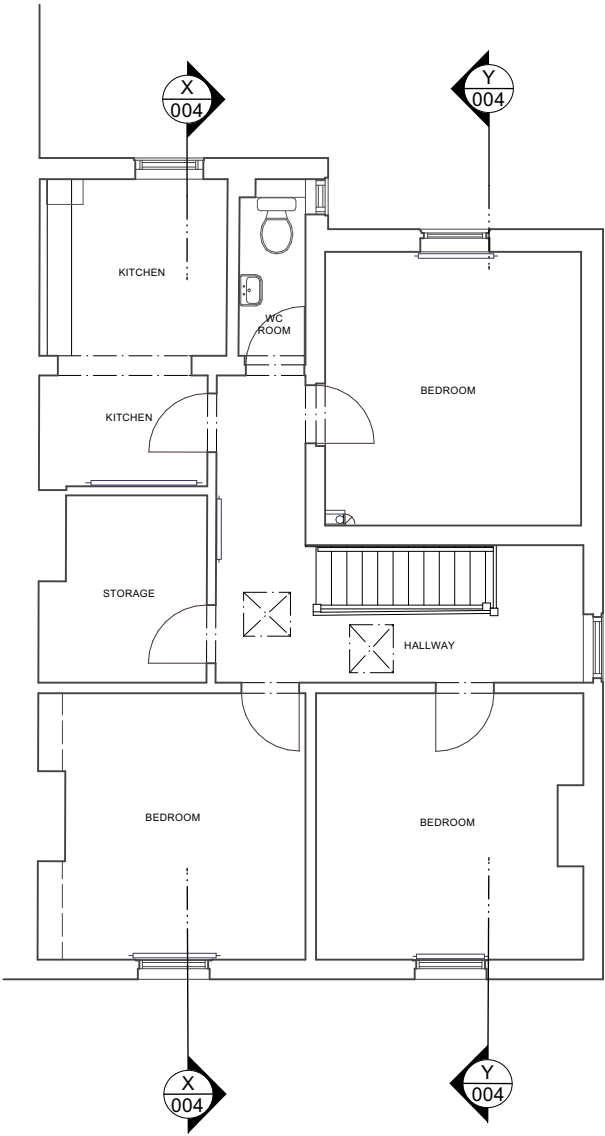


1
011

EXISTING FIRST FLOOR PLAN
SCALE: 1: 100@A3

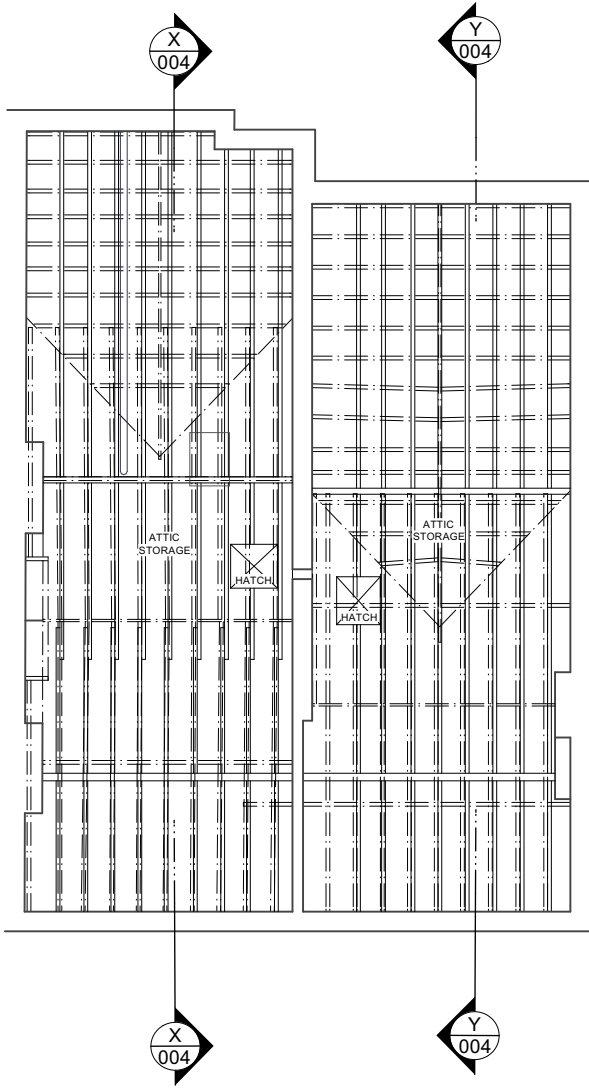


2
011

EXISTING ATTIC FLOOR PLAN
SCALE: 1: 100@A3

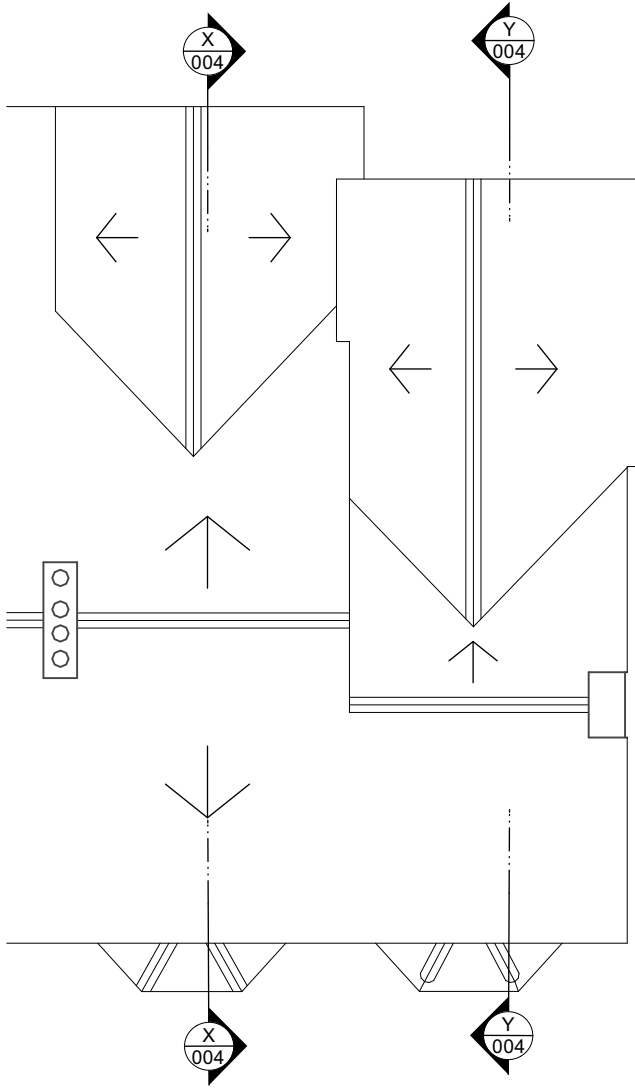

3
011

EXISTING ROOF PLAN
SCALE: 1: 100@A3

 

Existing Plans	
project	9/9a HIGH STREET KIMPTON, HITCHIN SG4 8RA
stage	PLANNING
client	MR CAIN
drawing	EXISTING PLANS (FIRST, ATTIC & ROOF)
scale	1: 100 @ A3
date	18.07.2025
dwg no	301/HSK/011
SHELDON PEEVER STUDIO	
Sheldon Peever Studio • 109 Hazelwood Drive • St Albans • Herts • AL4 0UY	