



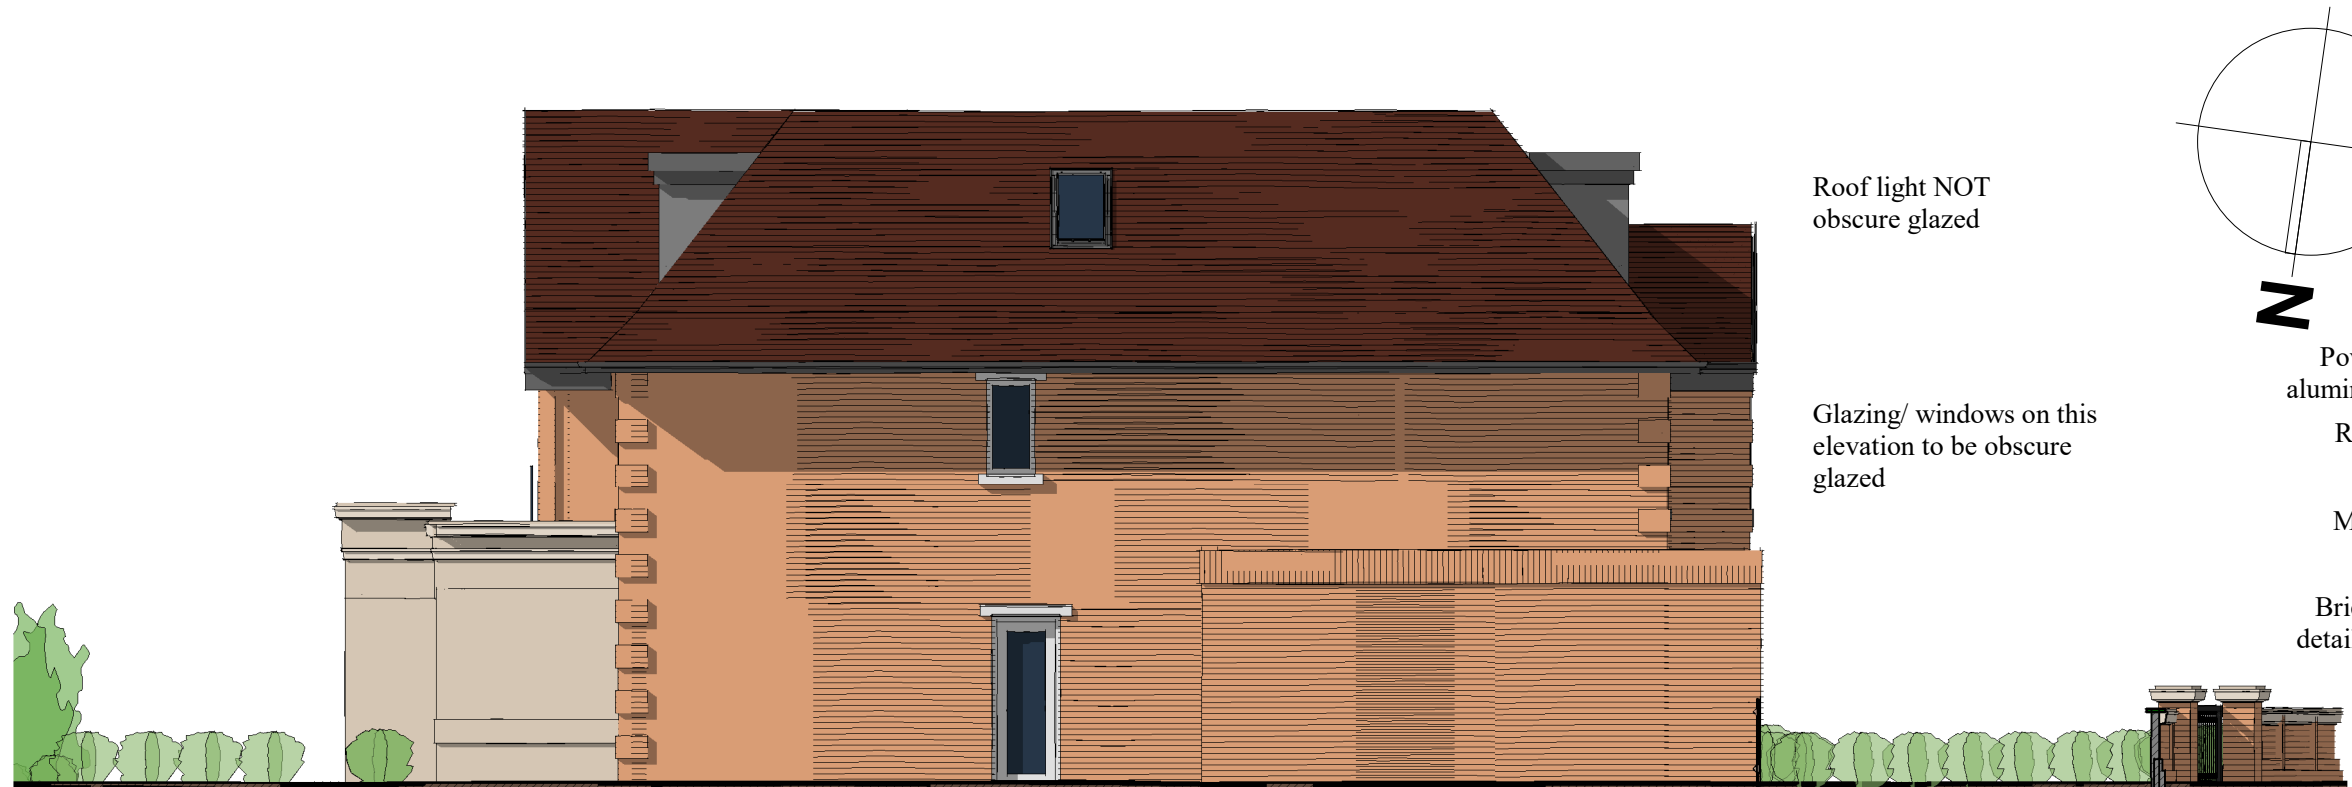

Proposed East Elevation
1 : 100

Roof light NOT
obscure glazed


Glazing/ windows on this
elevation to be obscure
glazed

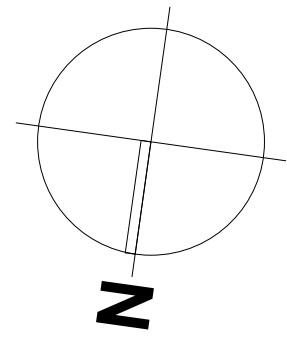


Powdercoated
aluminium frame
Roof glazing
panels
Metal trough
detail
Brick chimney
detail over BBQ

DIMENSIONS TO BE CHECKED ON SITE BEFORE ANY WORKS.
ANY QUERIES REGARDING DIMENSIONS TO BE TAKEN UP WITH
PENTANGLE DESIGN GROUP.
ALL DIMENSIONS OF EXISTING BUILDINGS TO BE VERIFIED ON SITE.
THIS DRAWING IS THE COPYRIGHT OF PENTANGLE DESIGN GROUP
AND SHALL NOT BE IN ANY WAY USED OR REPRODUCED WITHOUT
THEIR PRIOR WRITTEN CONSENT.

NOTES

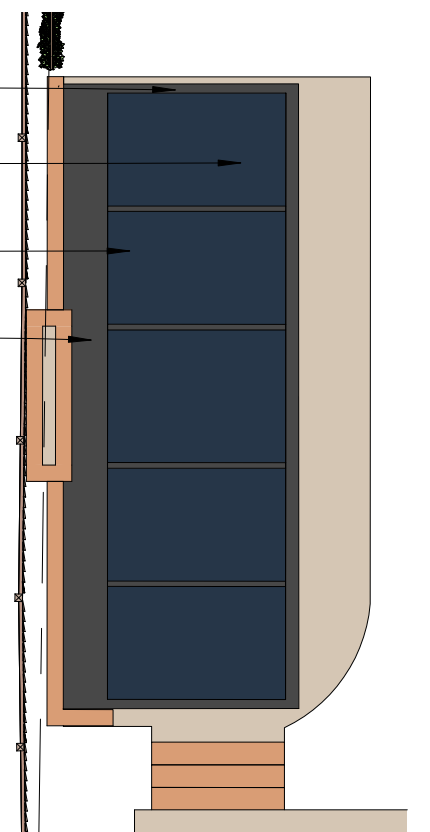


Pergola Roof Plan
1 : 100

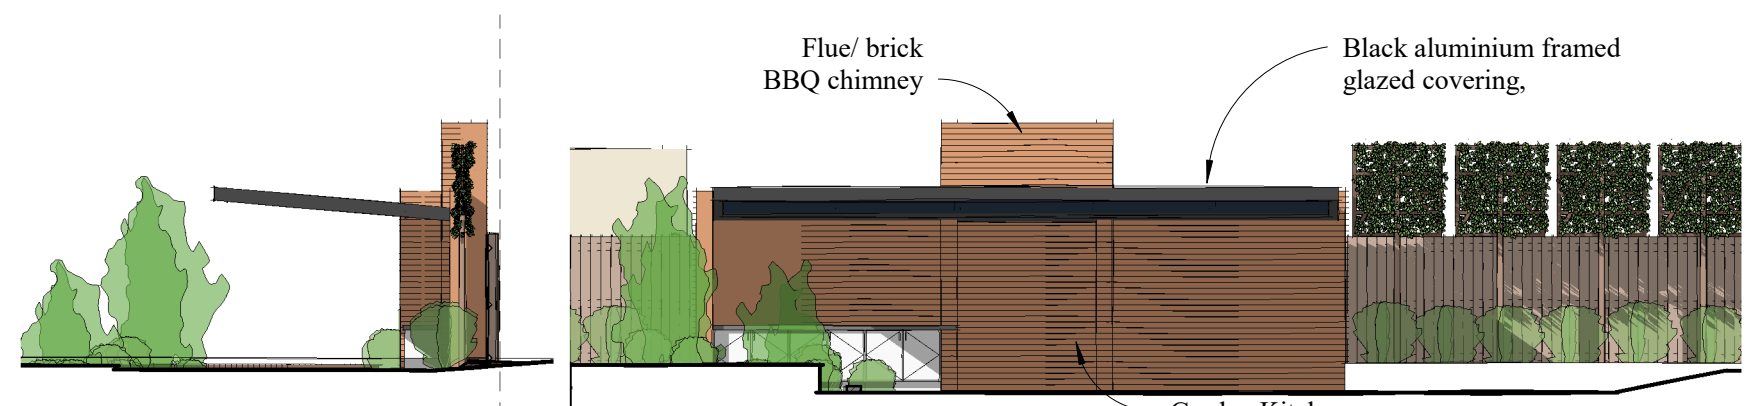

Proposed Pergola South Elevation
1 : 100


Flue/ brick
BBQ chimney
Black aluminium framed
glazed covering,
Garden Kitchen
with BBQ

Proposed Pergola West Elevation
1 : 100

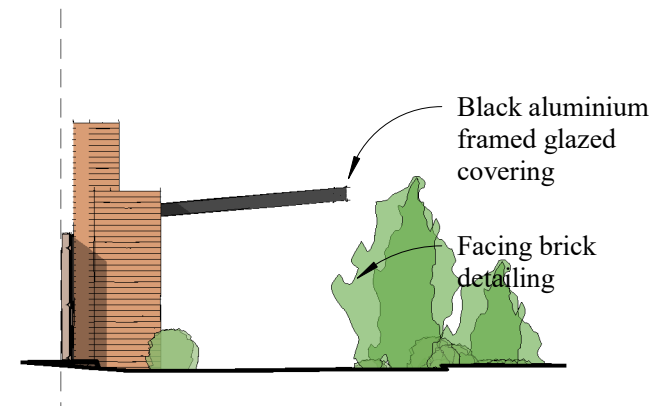


Proposed Pergola North Elevation
1 : 100

Black aluminium
framed glazed
covering
Facing brick
detailing

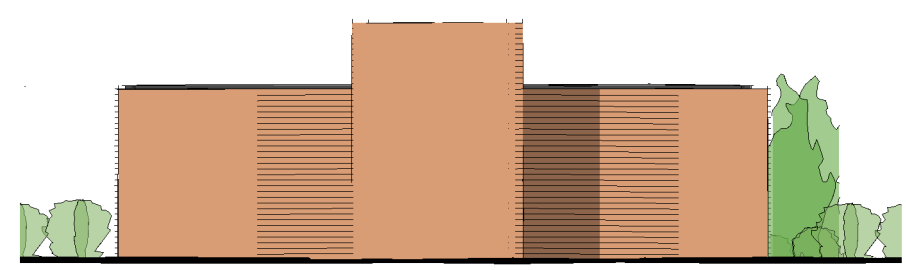

Proposed Pergola East Elevation
1 : 100

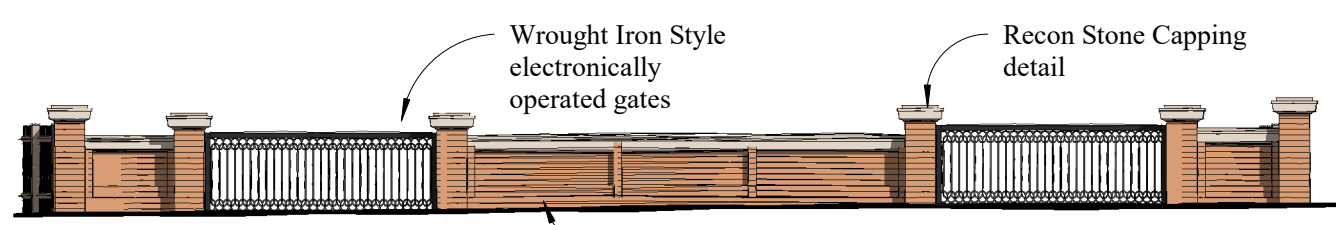

Proposed Front Garden Wall and Gates
1 : 100

Wrought Iron Style
electronically
operated gates

Recon Stone Capping
detail

Red multi-stock facing
bricks to wall and piers



PLANNING

PENTANGLE
DESIGN GROUP

SUITE 1, 21 BANCROFT HITCHIN HERTS SG5 1JW
T:01462 431133 E:pdg@pentangledesign.co.uk

JOB TITLE
Proposed Replacement Dwelling at
35 Grays Lane, Hitchin
for
DRAWING TITLE
Proposed Elevations

SCALE 1 : 100	DRAWING NUMBER 38	REVISION D
DATE Oct '25		
SHT SIZE A3		
JOB NUMBER 3959		
CHARTERED ARCHITECTS		