



THIS PLAN AND DESIGN IS TO BE USED SOLELY IN CONNECTION WITH THE PROJECT AS DESCRIBED. THE DRAWING AND DESIGN IS THE COPYRIGHT OF YPL UK LIMITED T/A YOUR PLANS UK, AND MUST NOT BE RE-ISSUED, LOANED OR COPIED WITHOUT WRITTEN CONSENT OF YPL UK LIMITED T/A YOUR PLANS UK.


THE PLAN IS TO BE READ IN CONJUNCTION WITH ALL OTHER THIRD PARTY INFORMATION RELEVANT TO THE PROJECT. ANY APPARENT DISCREPANCY IS TO BE BROUGHT TO THE ATTENTION OF YPL UK LIMITED T/A YOUR PLANS UK AND/OR ANY THIRD-PARTIES OR SPECIALISTS ASSOCIATED.

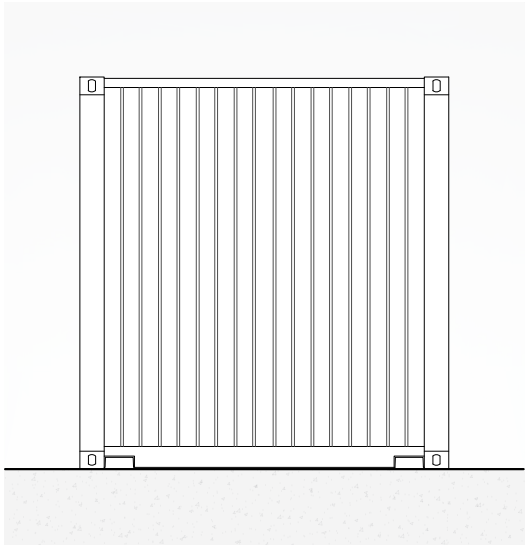


REAR ELEVATION

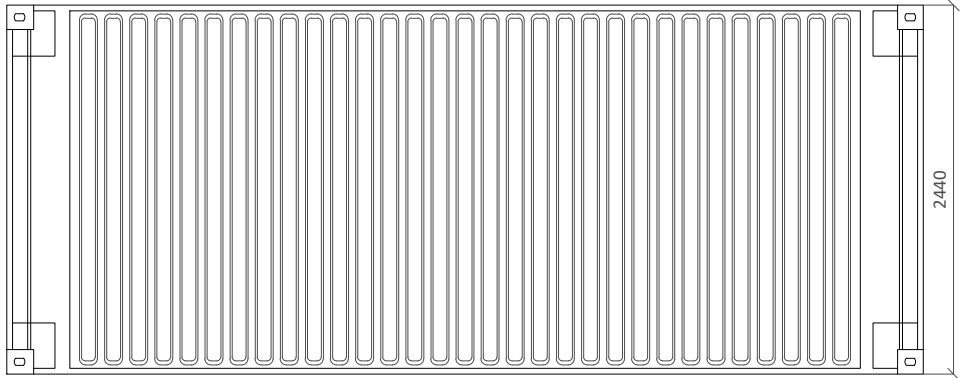


ROOF PLAN

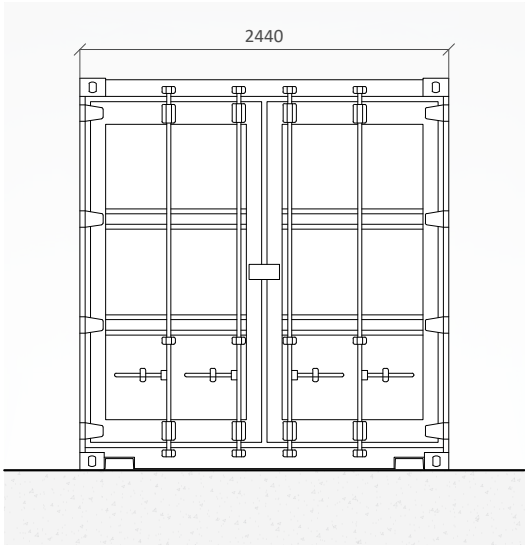

FRONT ELEVATION

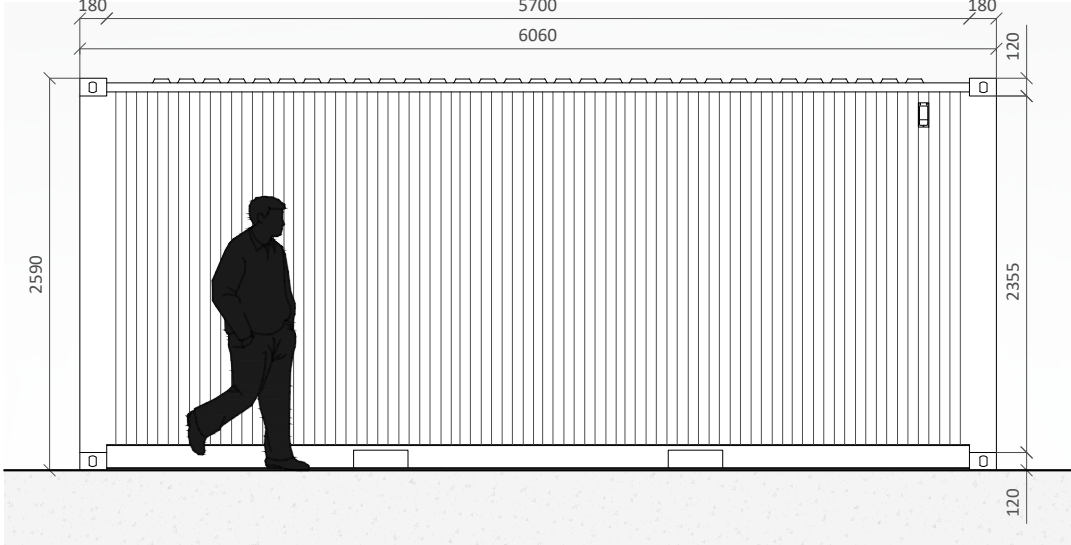

SIDE ELEVATIONS

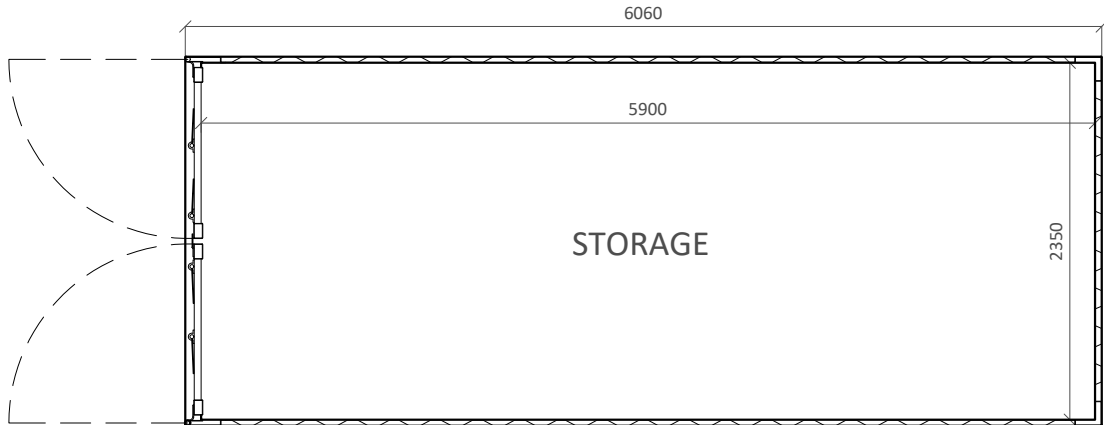

FLOOR PLAN

FOR APPROVAL

Location
LAND TO THE NORTH OF
LUTON WHITE HILL, OFFLEY

Title
PLANS AND ELEVATIONS

Scale 1:50 @ A3	Drawn SB	Checked HE	Date DEC 25
Drawing Number 2315_YPUK_P003			Revision P1

