


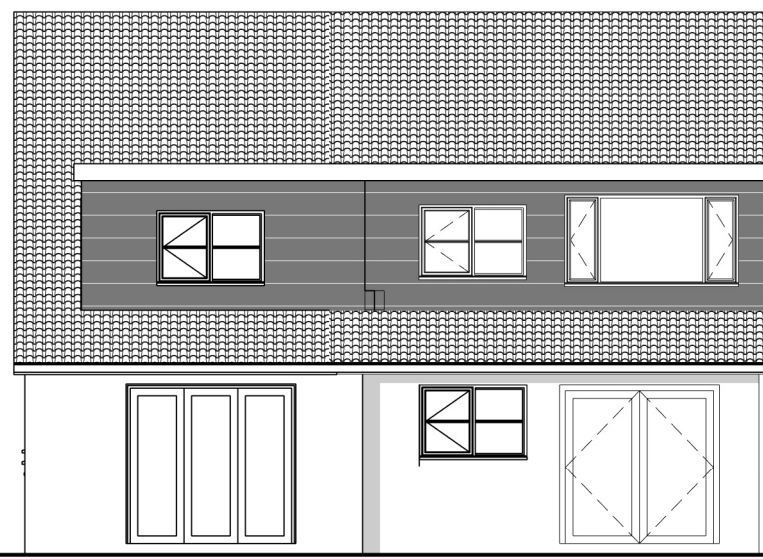


1 East elevation proposed
1 : 100




2 North elevation proposed
1 : 100




3 South elevation proposed
1 : 100

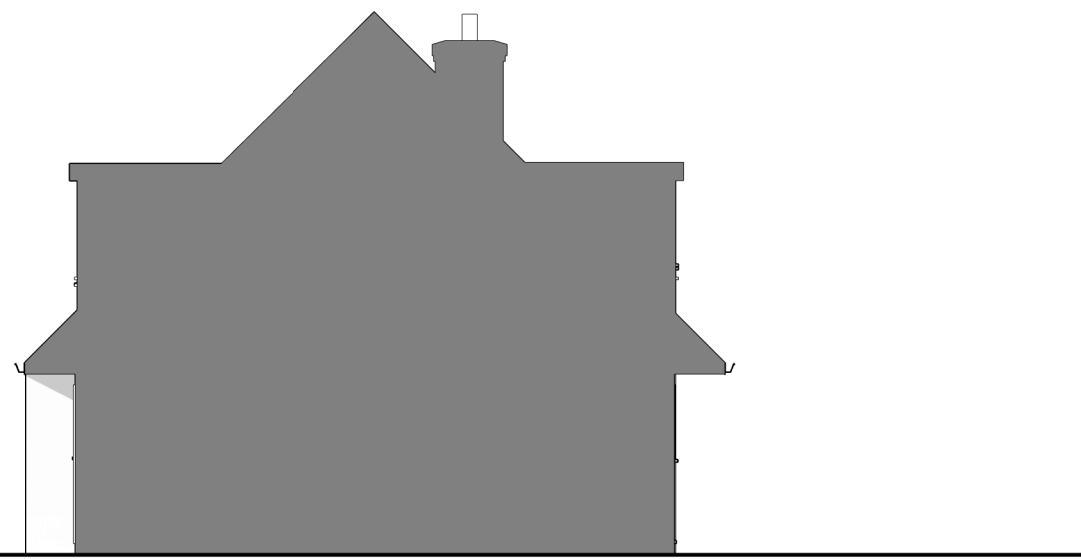


4 West elevation proposed
1 : 100

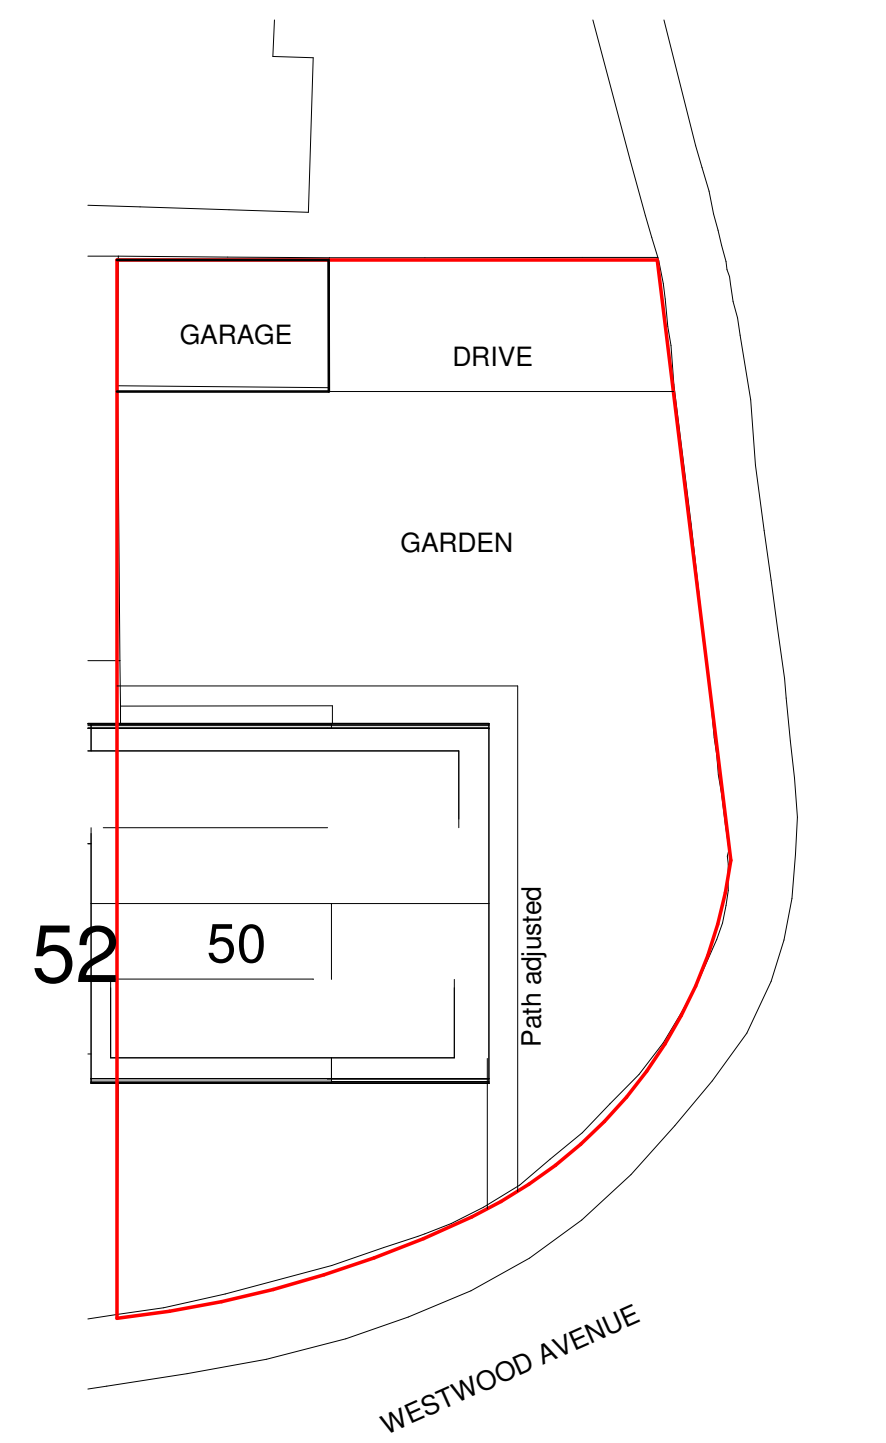


9 Site Plan
1 : 200

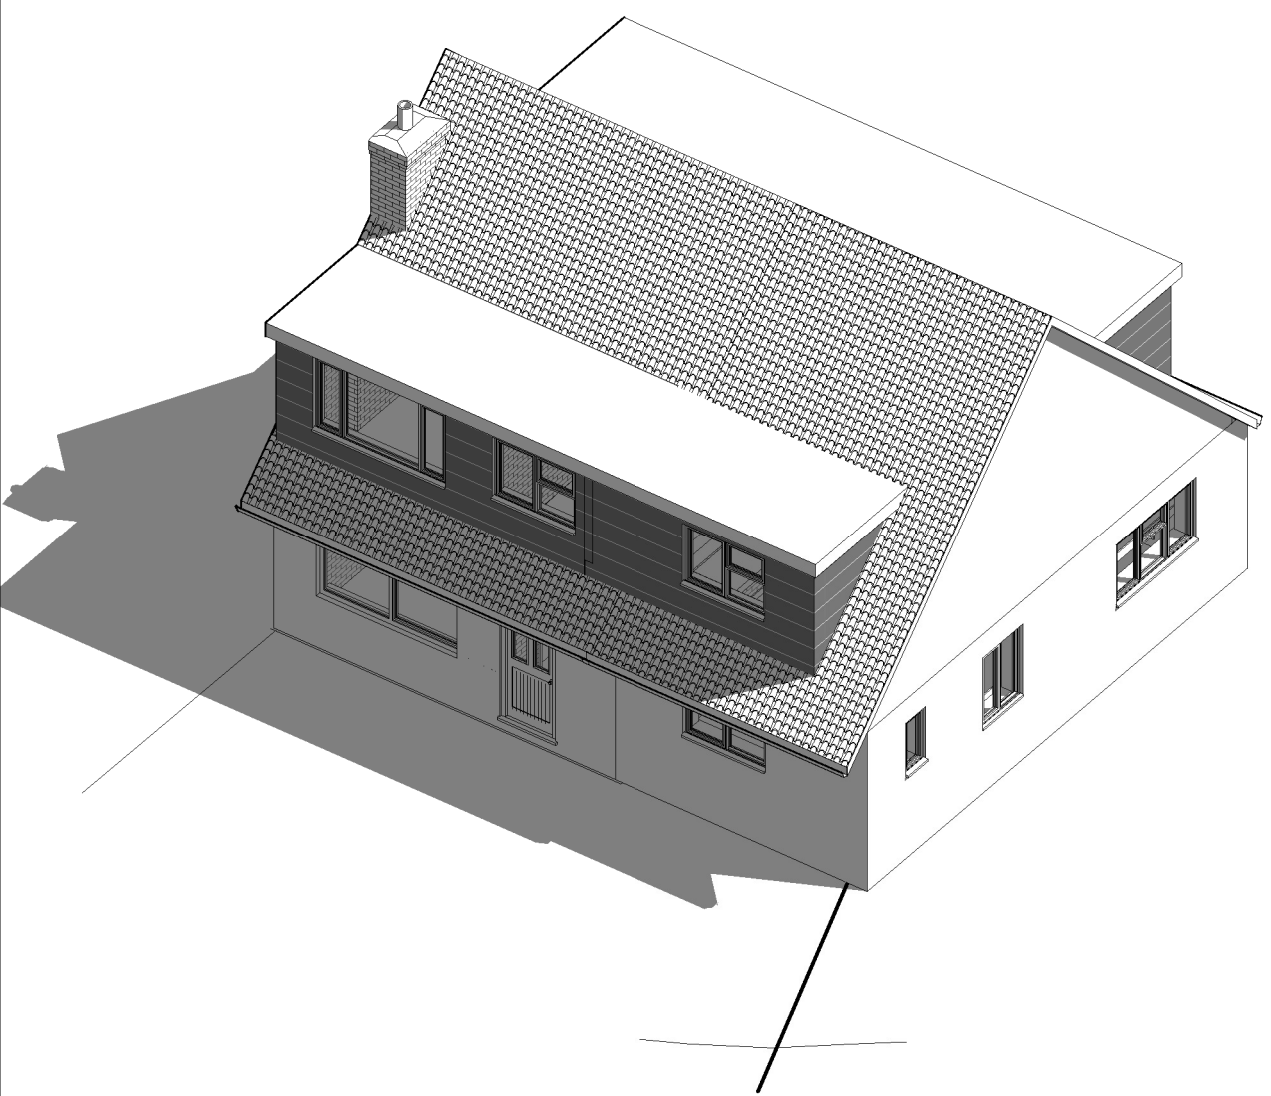


7 3D Front proposed

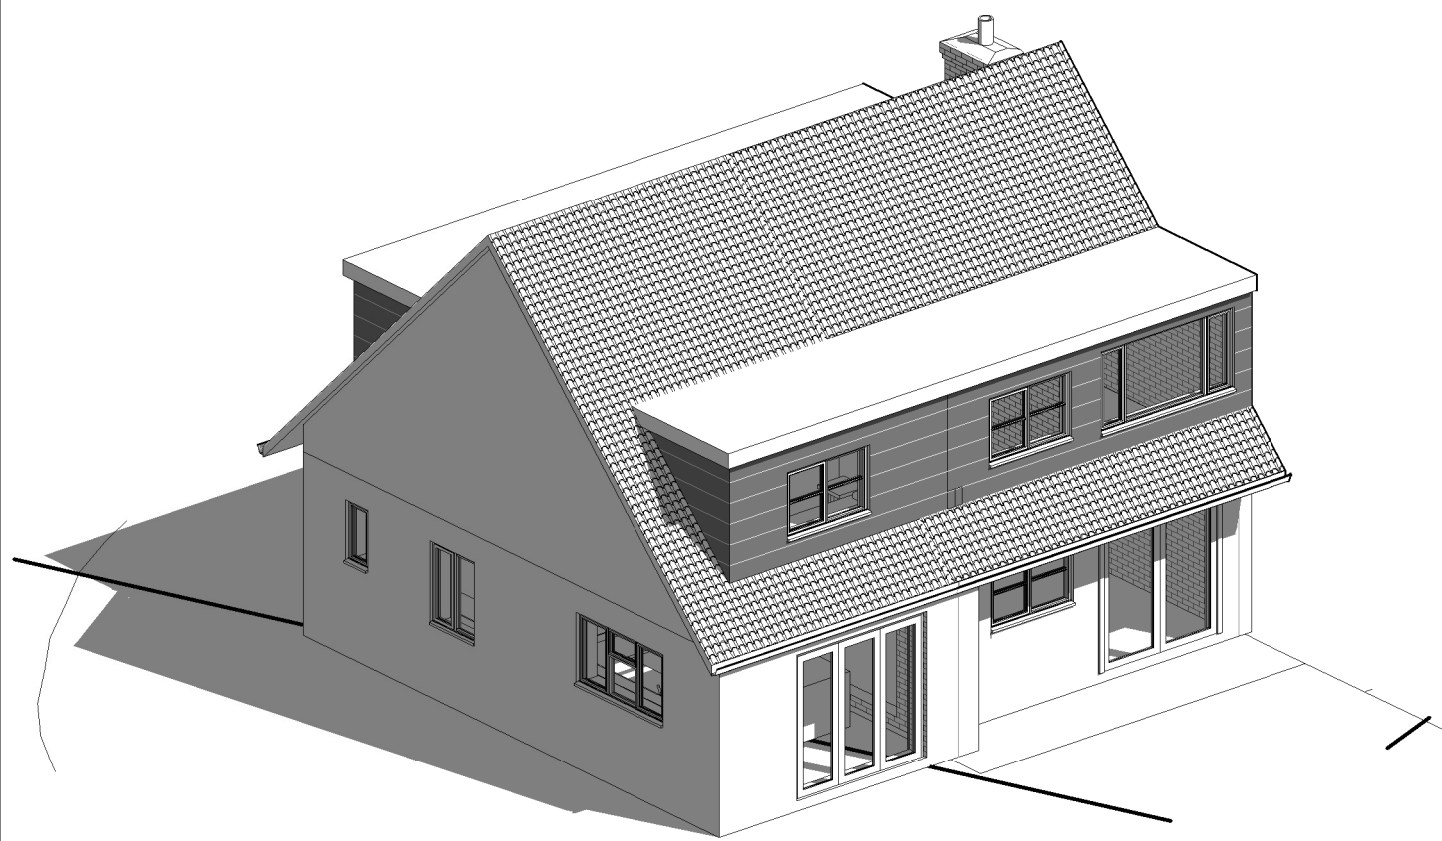

8 3D Rear proposed

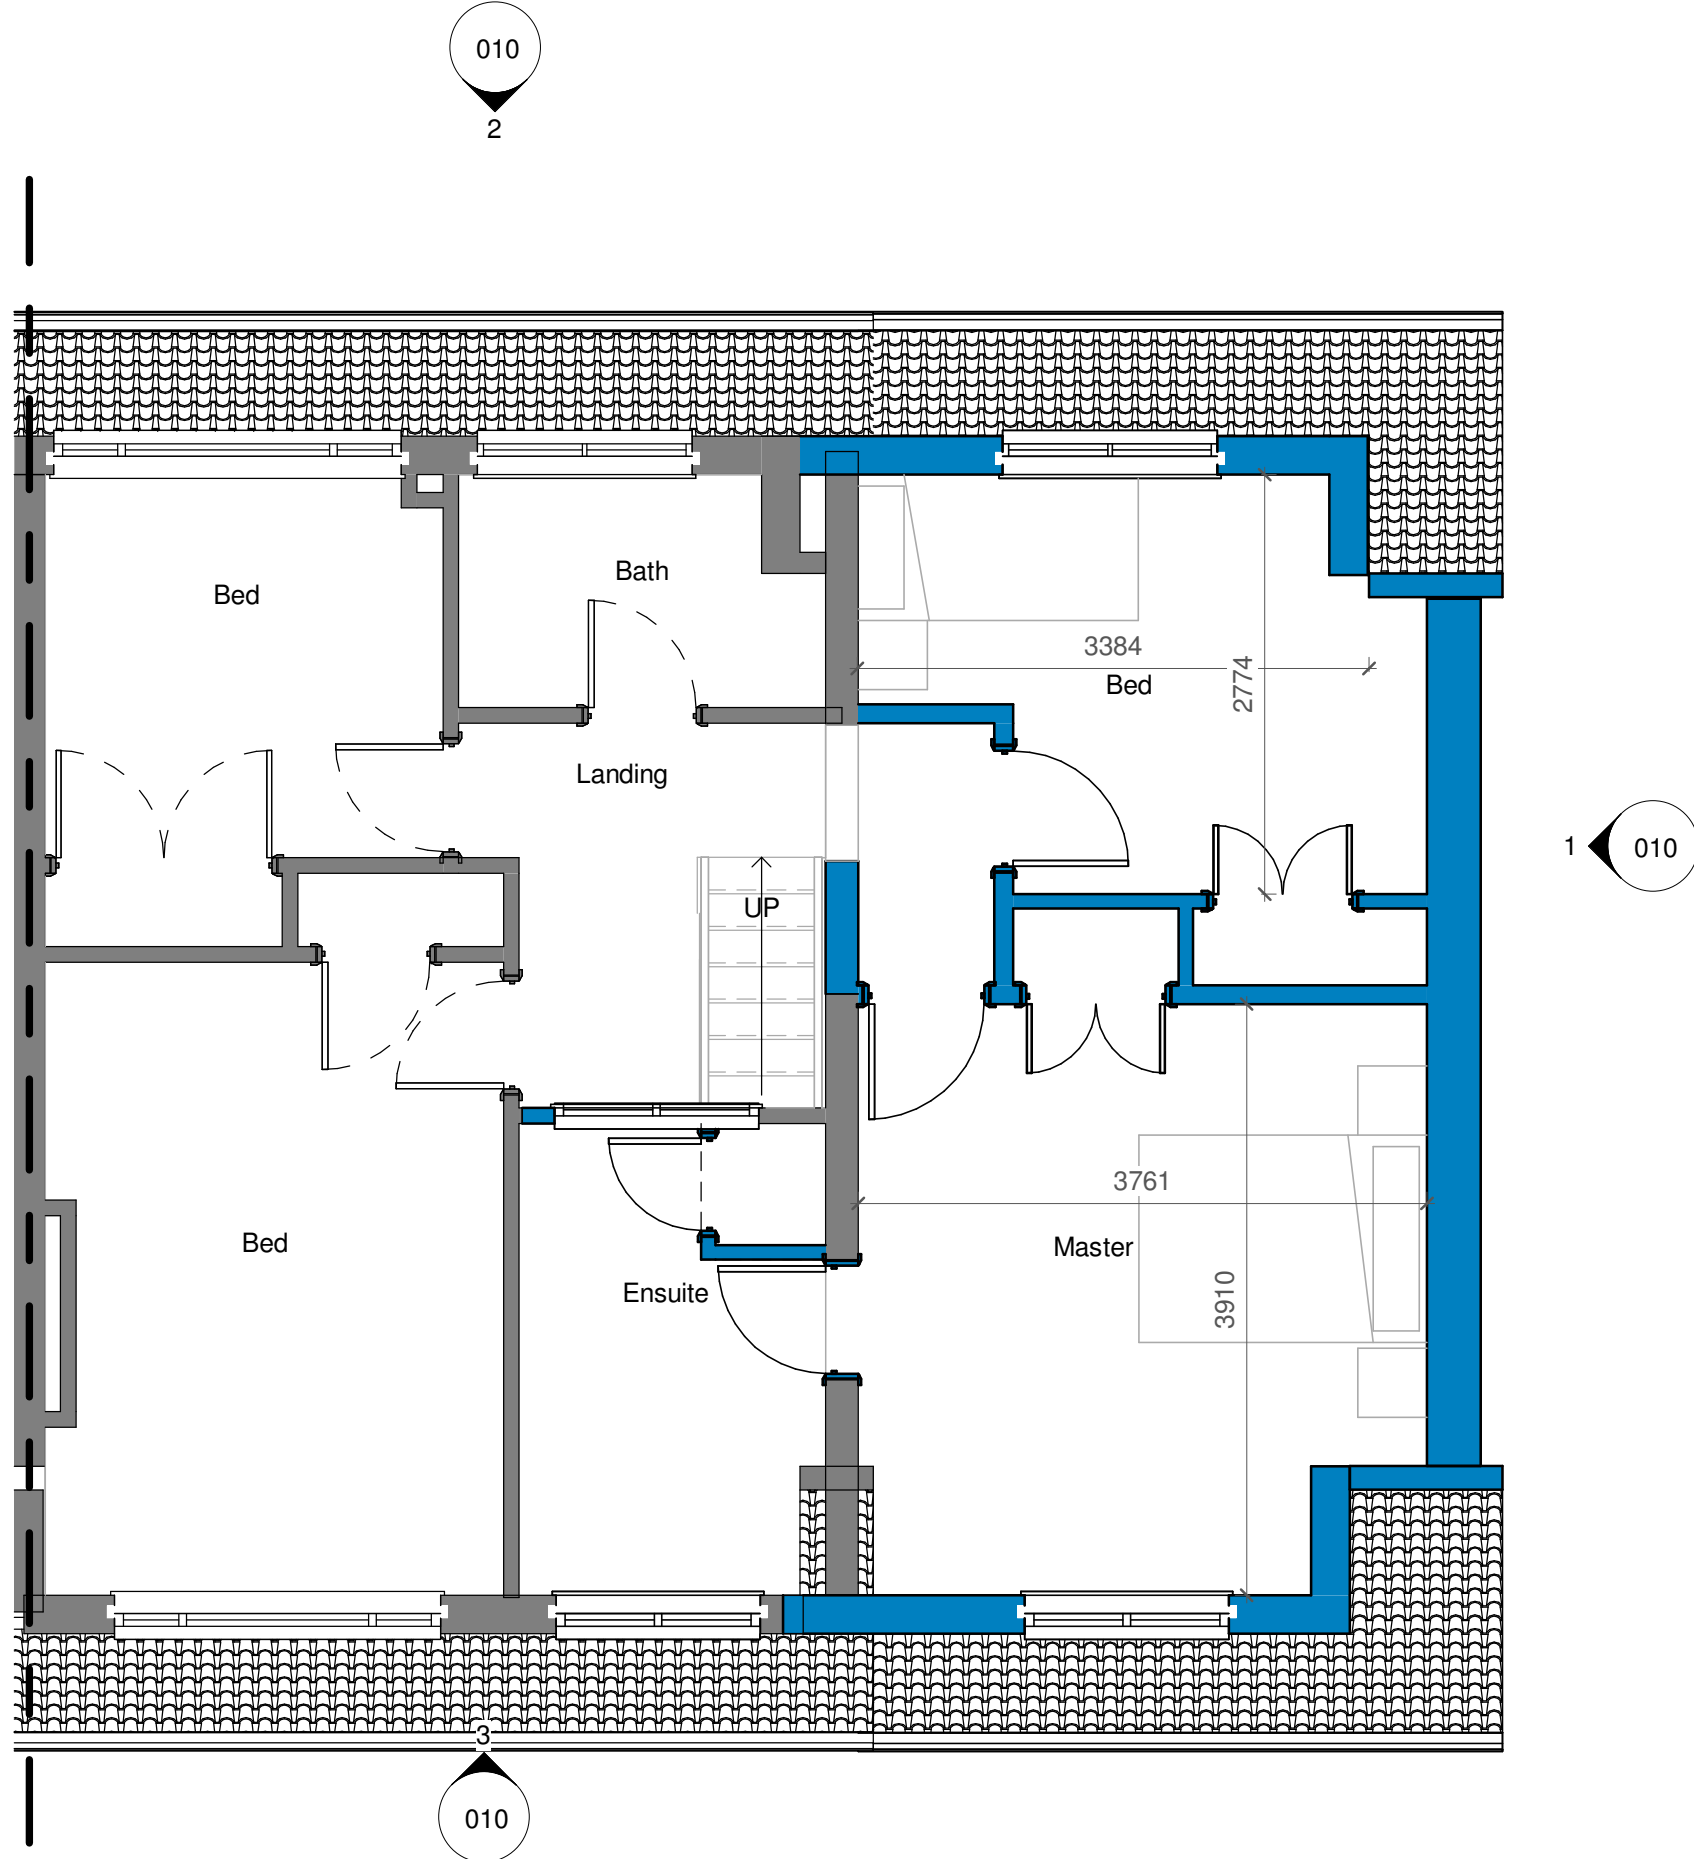

6 Proposed first floor
1 : 50

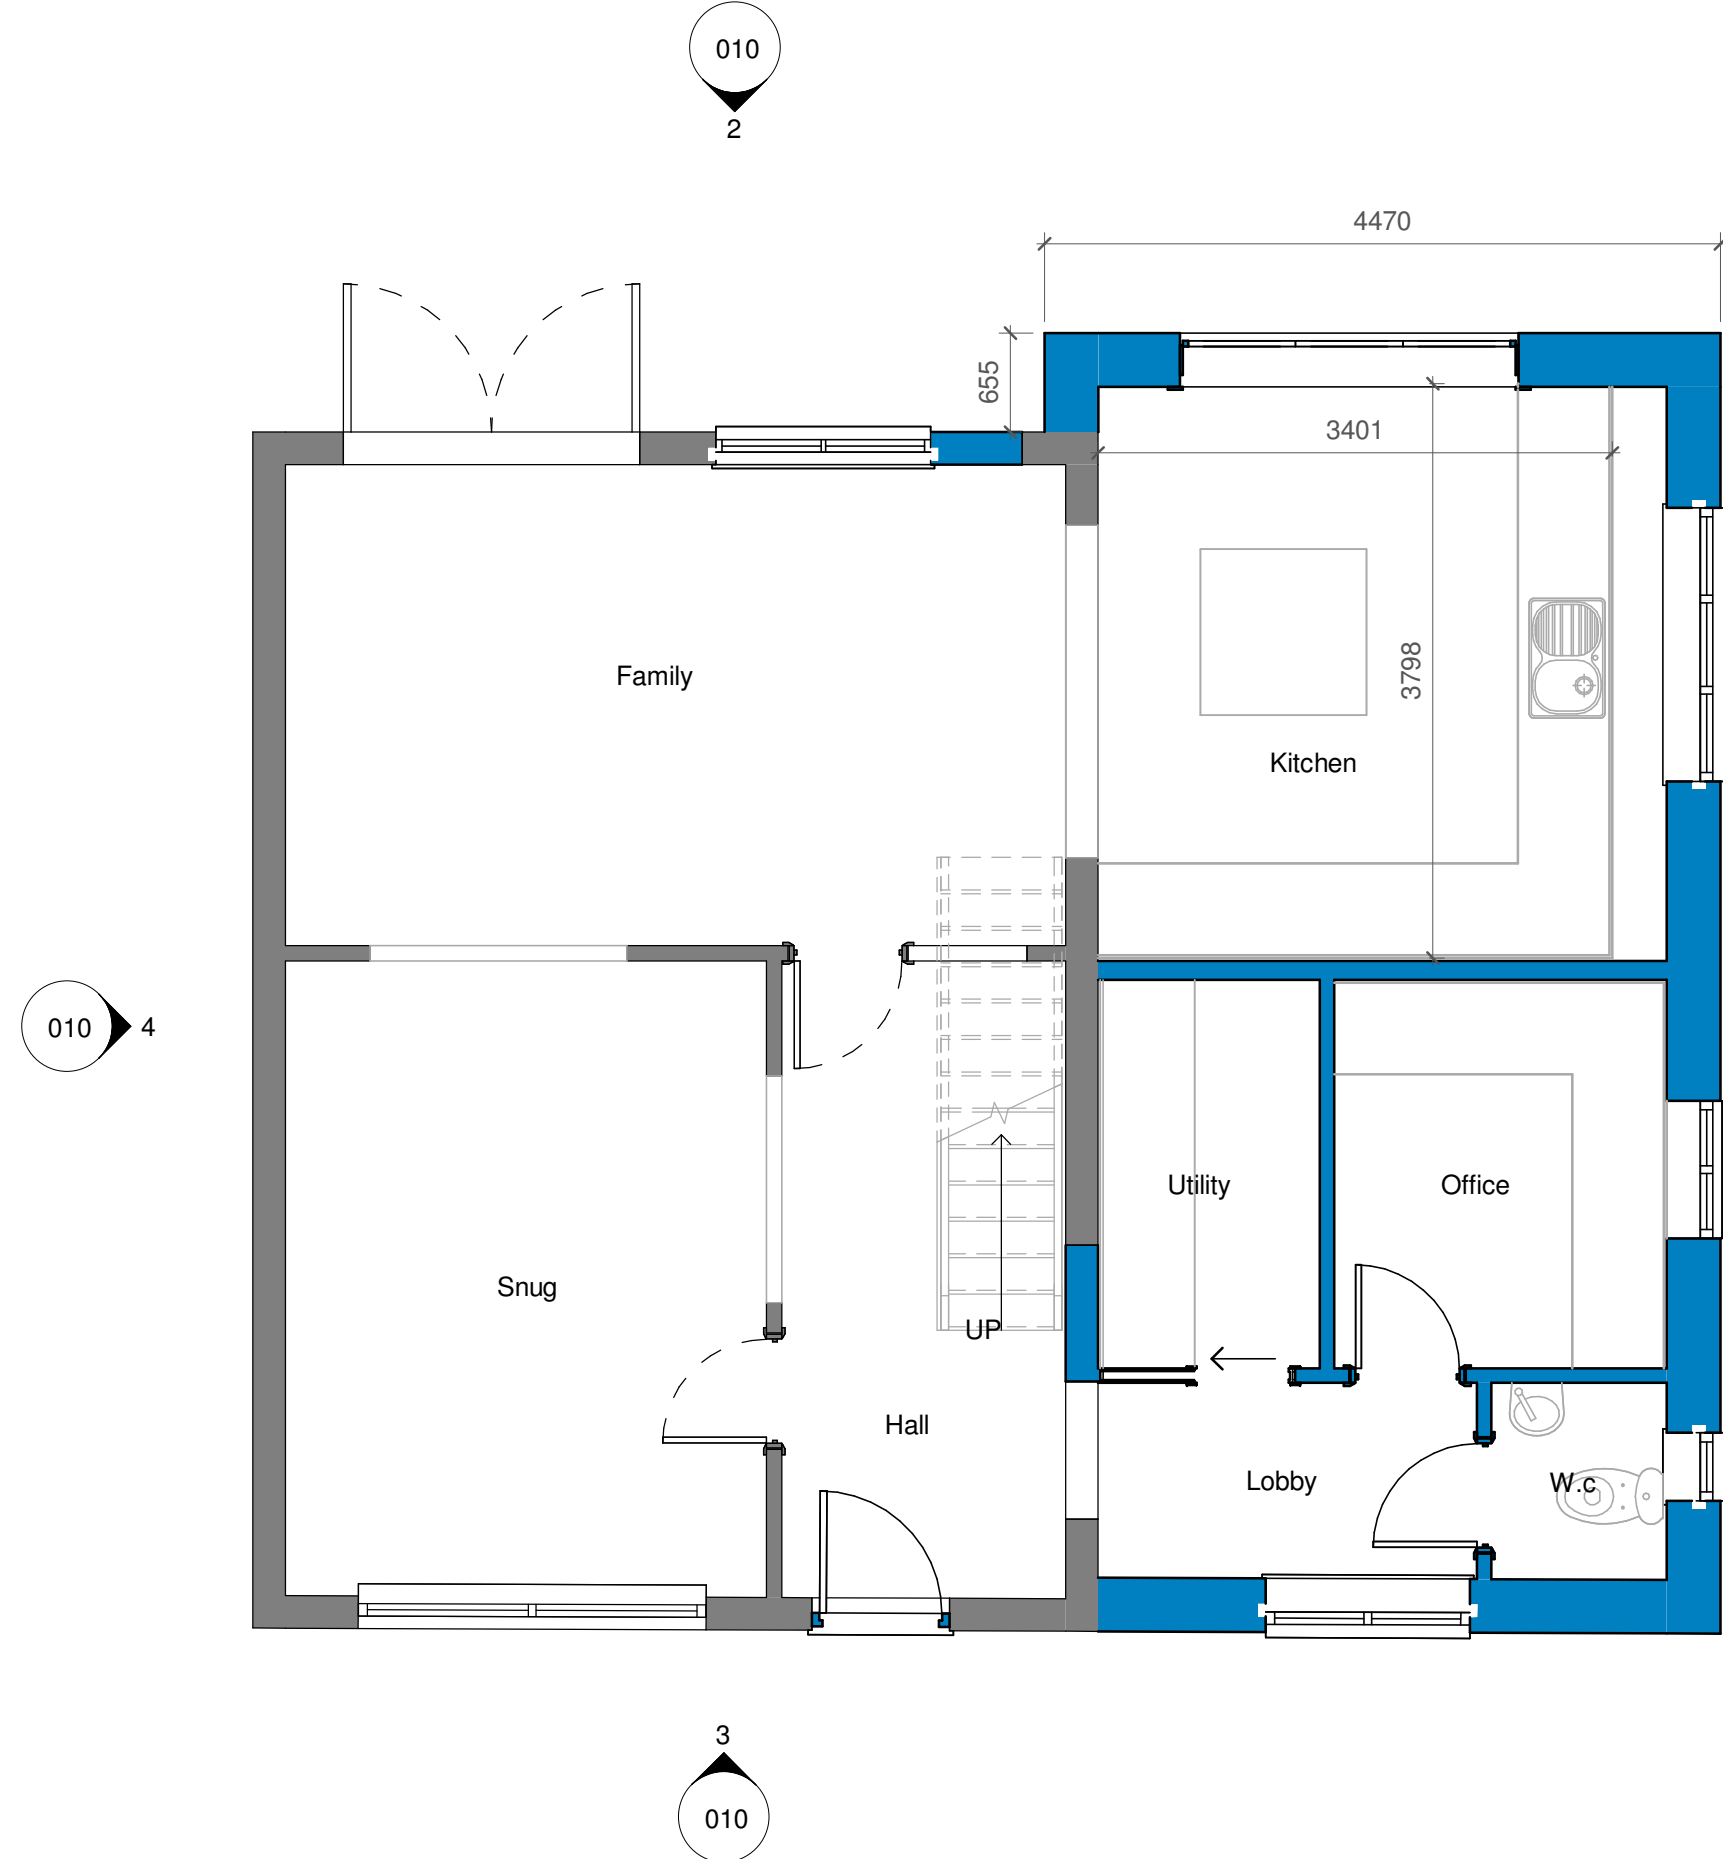

5 Proposed ground floor.
1 : 50


MATERIALS

Roof
Concrete tiles to match existing.

Walls
All walls to have smooth off white render.
Dormers clad in composite cladding colour anthracite grey

Doors
White UPVC

Windows
White UPVC

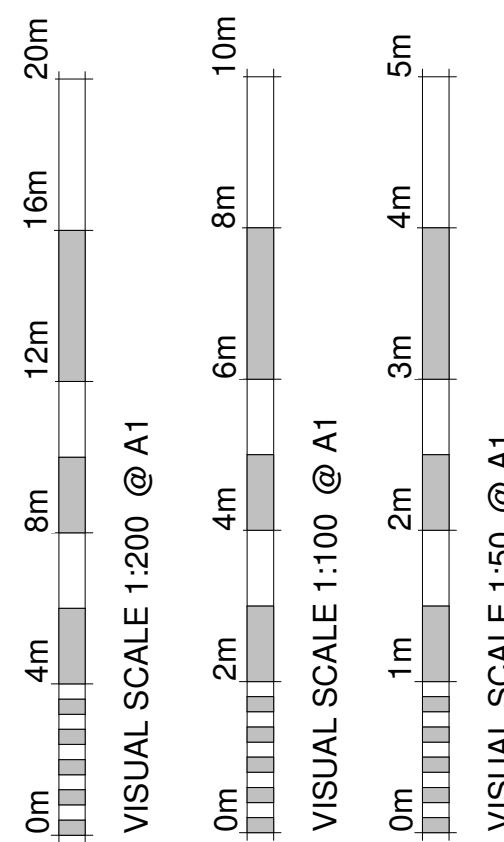

Revision Number	Revision Description	Revision Date	Issued by
1	Planning alterations	21/07/2026	JR

Planning

Status:
Dimensions, areas and levels where given are only approximate and subject to site survey.
All dimensions are to be checked on site. Figured dimensions only are to be taken from this drawing.
This drawing is to be read in conjunction with all relevant consultants and/or specialists drawings/documents and any discrepancies or variations are to be notified to the Architect before the affected work commences. This drawing is copyright and remains the property of the Architects.

CROE
ARCHITECTS
REGISTERED QUALIFIED ARCHITECTS / HERTFORDSHIRE

telephone:01462 453931
email:info@croearchitects.co.uk
web: www.croearchitects.co.uk

Project:
50 Westwood Avenue, Hitchin,
SG4 9LL

Client:
Mr & Mrs Miller

Drawing name:
As Proposed

Scale:	As indicatedA1	Drawing number	Revision
Date:	May'26	26005 - 010	
Drawn by:	JR		