




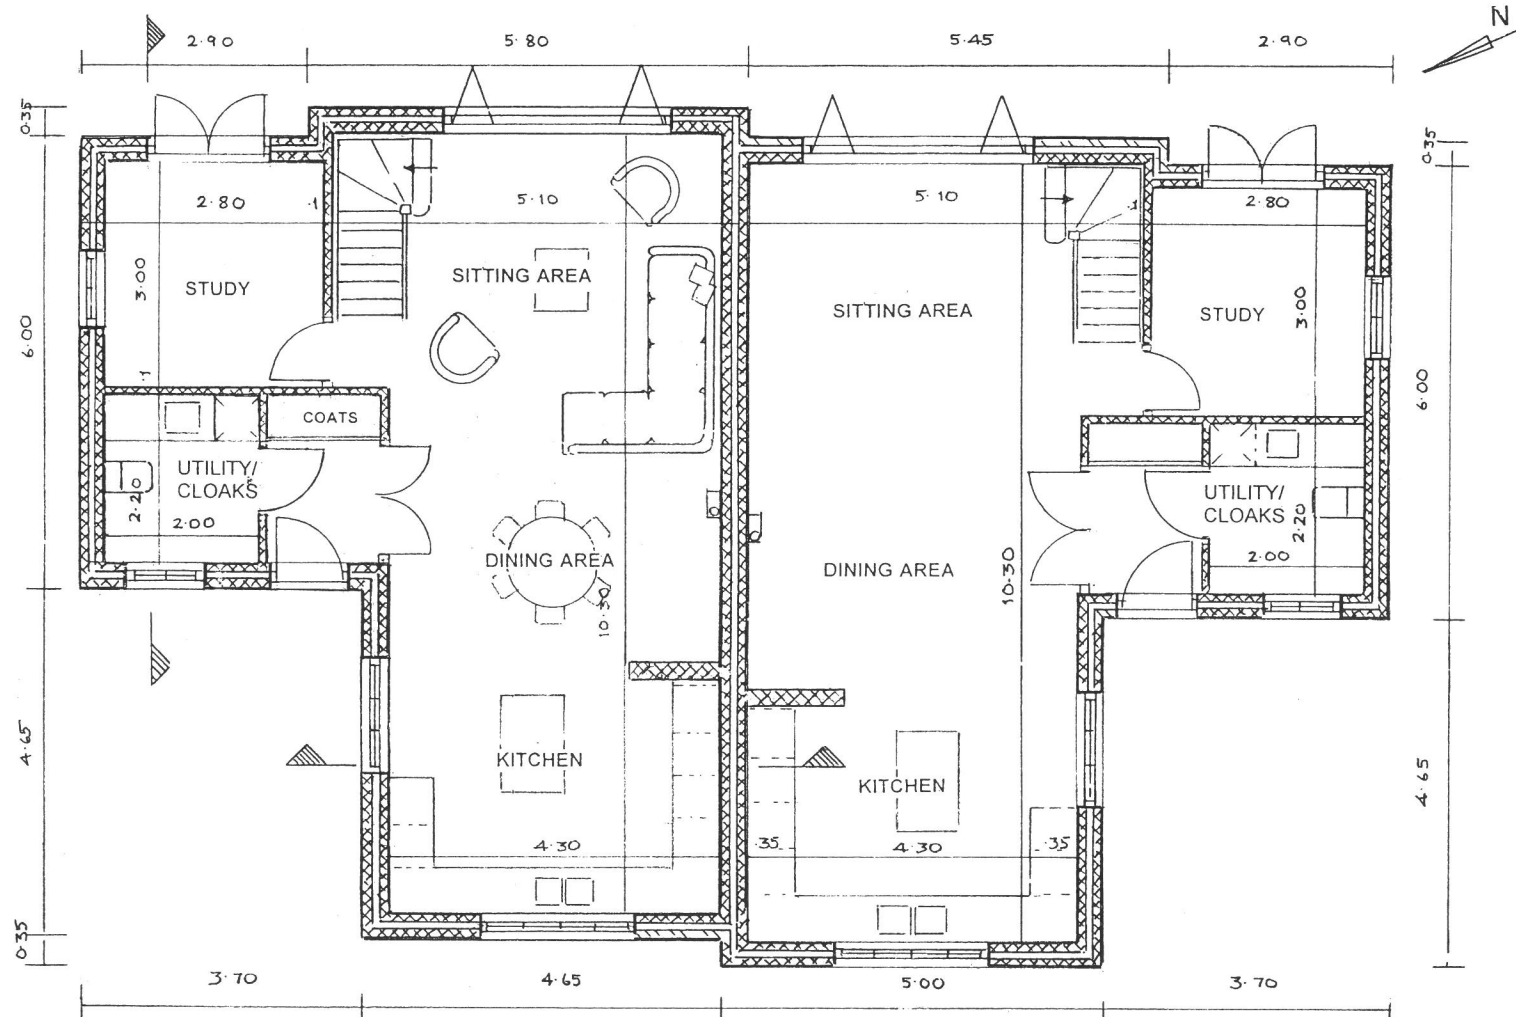

GROUND FLOOR PLAN

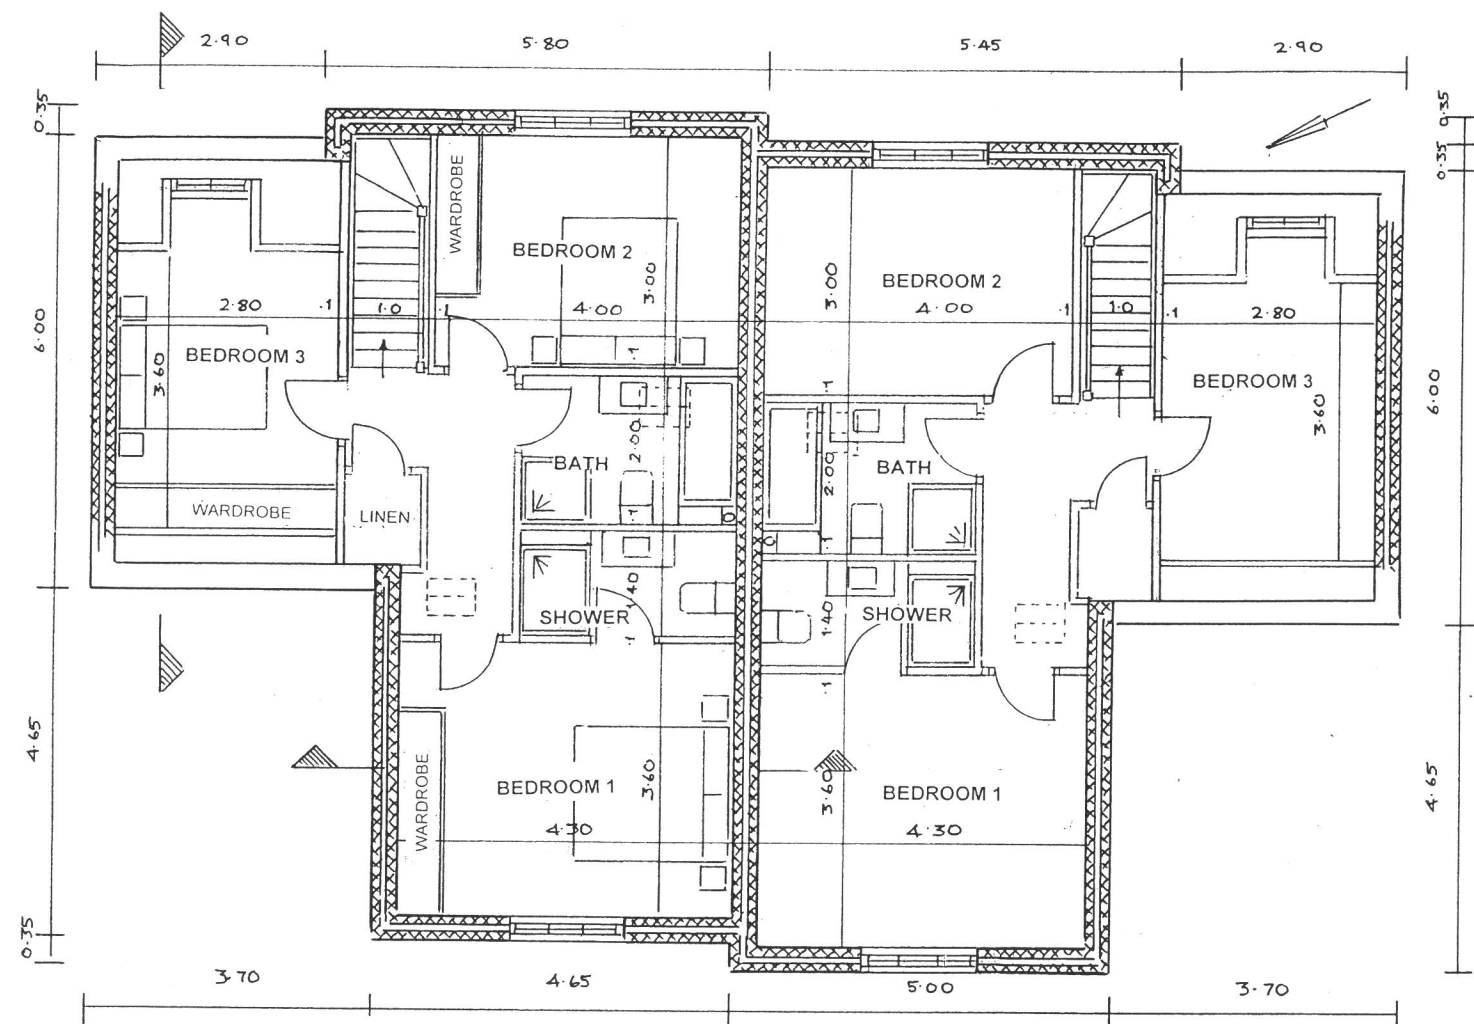

FIRST FLOOR PLAN

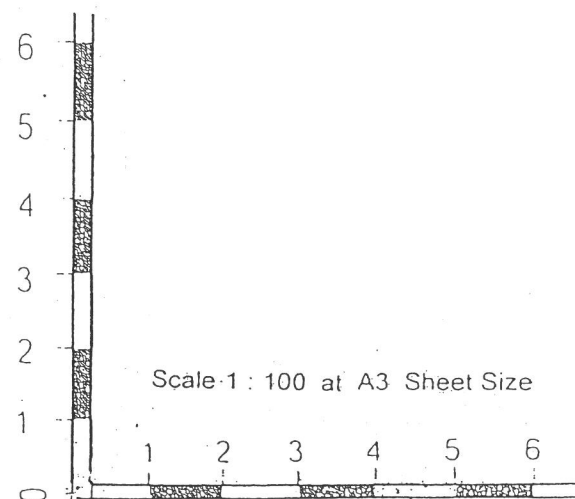

Two Proposed Attached Dwellings
on land at Maydencroft Gardens
Gosmore, Hitchin SG4 7EJ

Ivan J. Clarke & John W. Barrett
10A High Street, Welwyn
Hertfordshire AL6 9EQ
Tel. 01438 712804
e-mail johnandivan@btconnect.com

Scale 1 : 100
Date : Oct. 2022
Ref. W725