



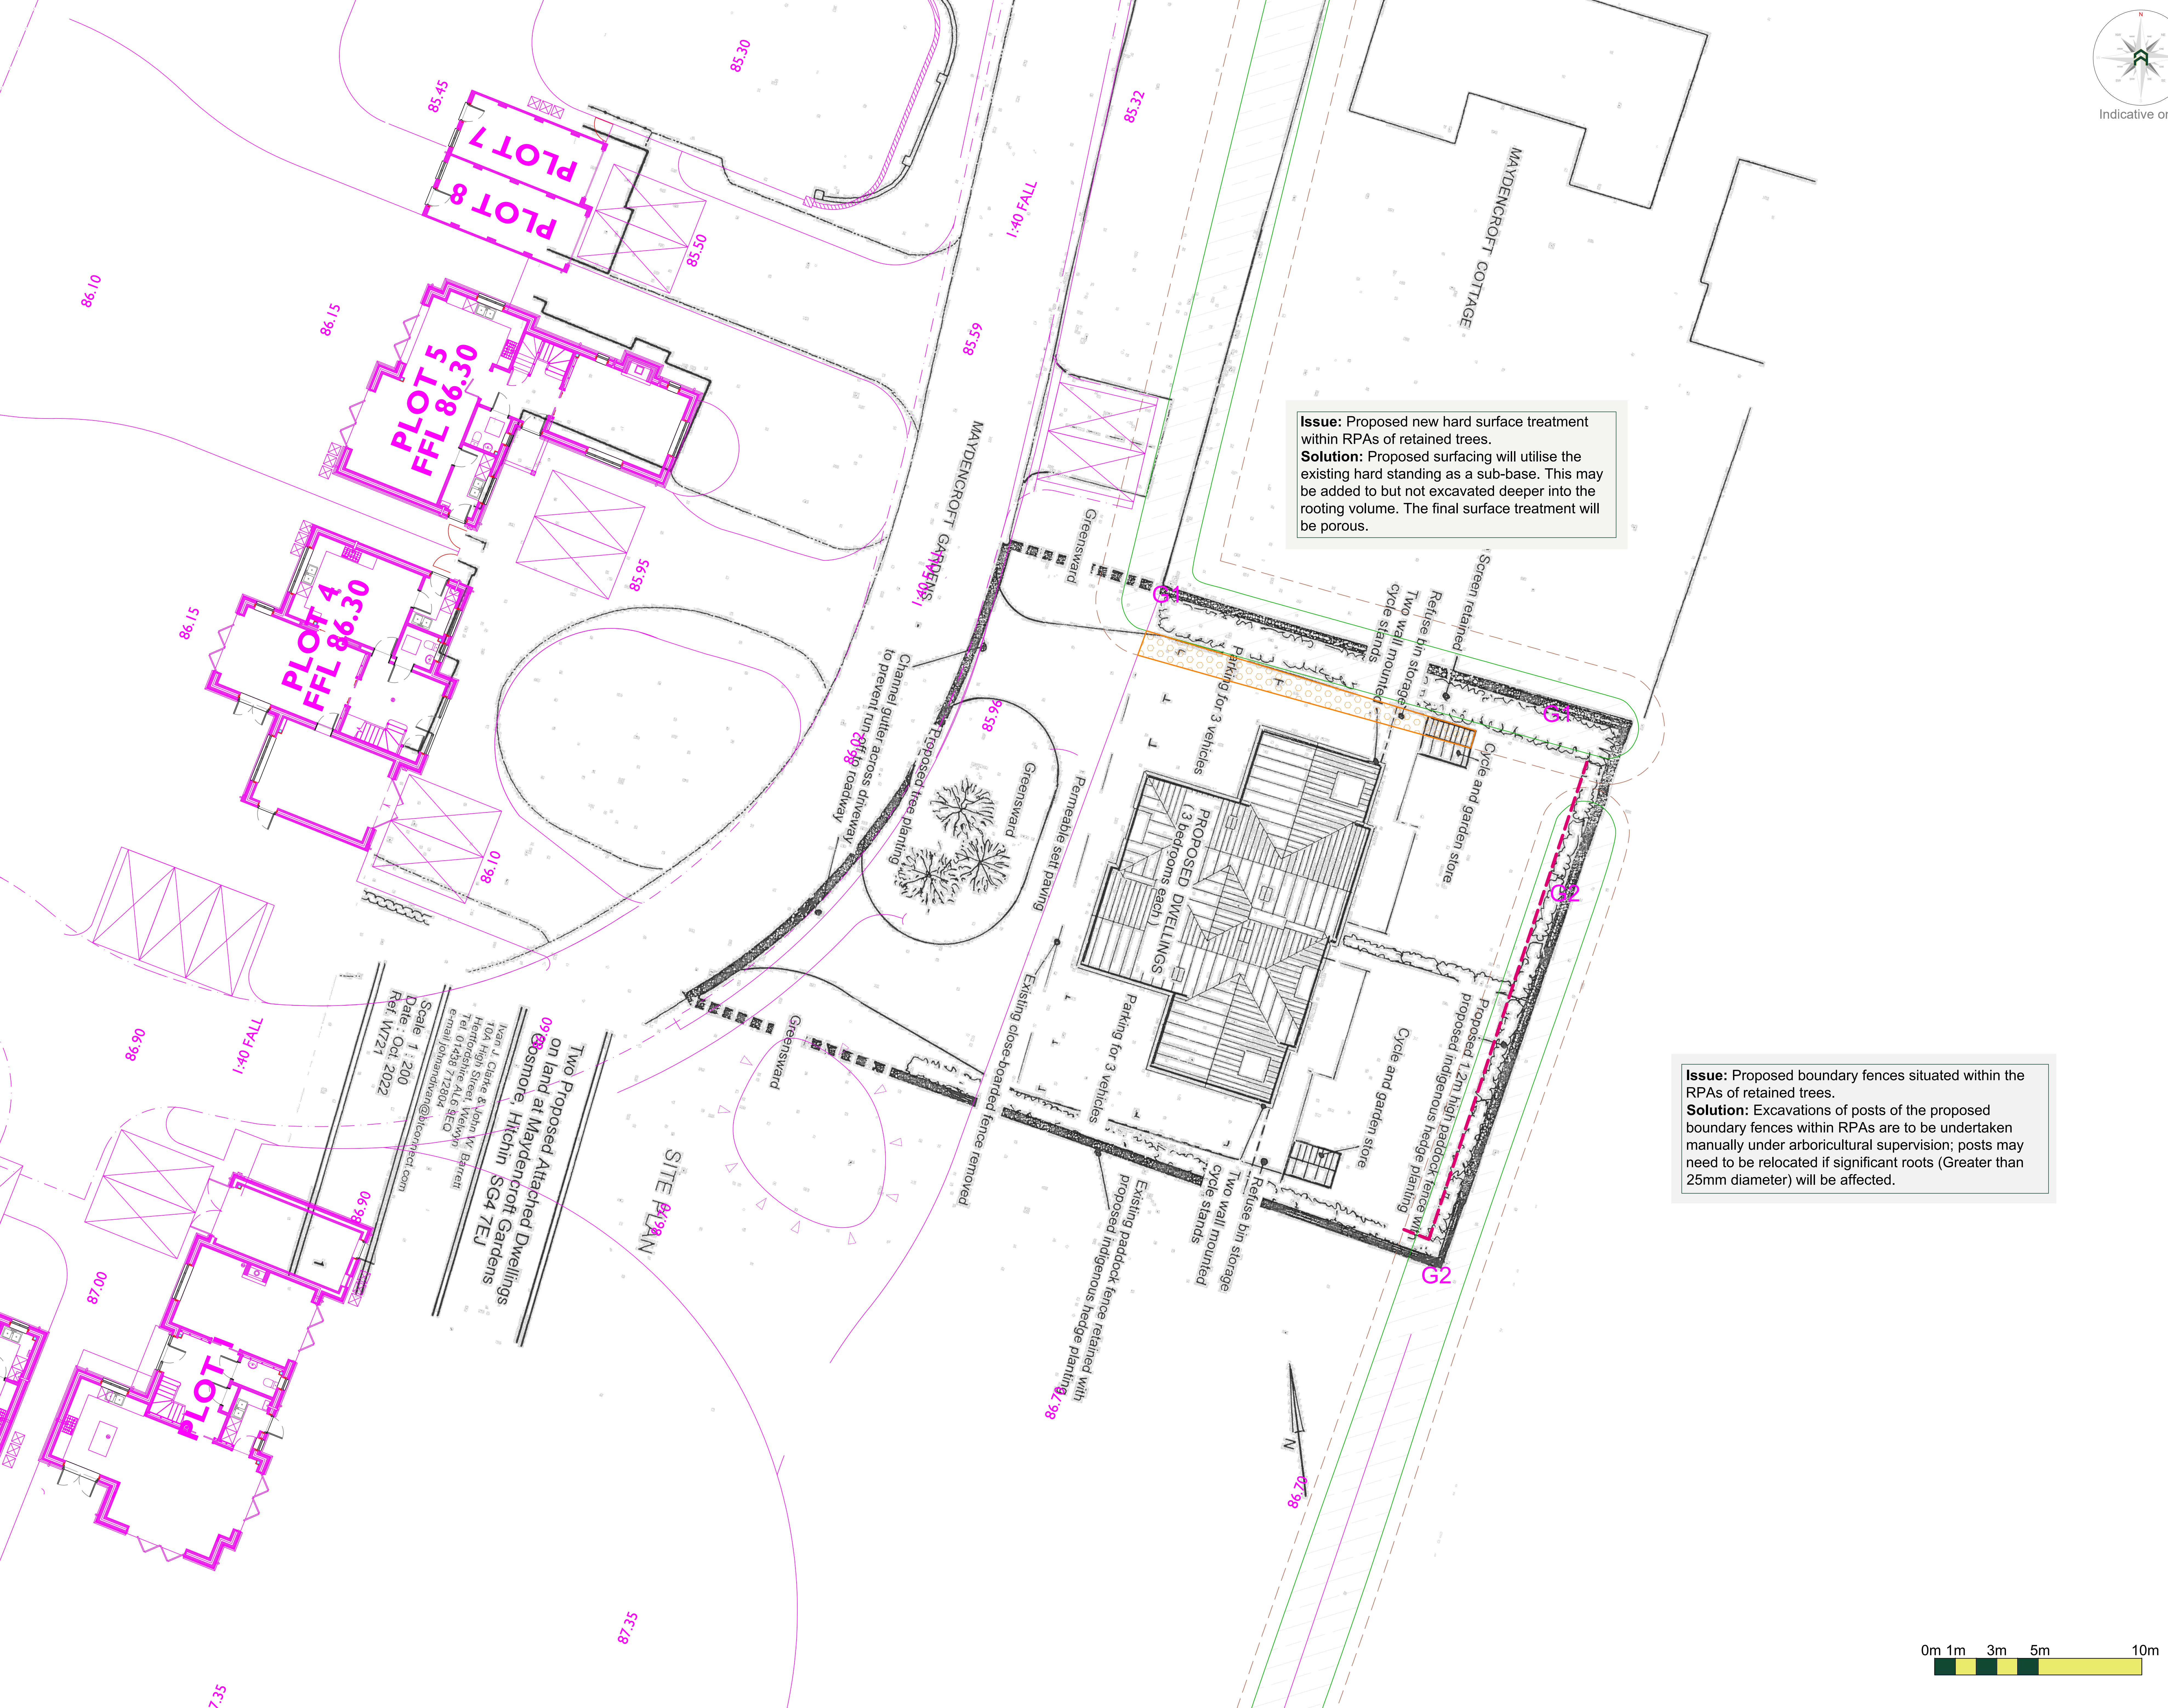

Issue: Proposed new hard surface treatment within RPAs of retained trees.
Solution: Proposed surfacing will utilise the existing hard standing as a sub-base. This may be added to but not excavated deeper into the rooting volume. The final surface treatment will be porous.

Issue: Proposed boundary fences situated within the RPAs of retained trees.
Solution: Excavations of posts of the proposed boundary fences within RPAs are to be undertaken manually under arboricultural supervision; posts may need to be relocated if significant roots (Greater than 25mm diameter) will be affected.

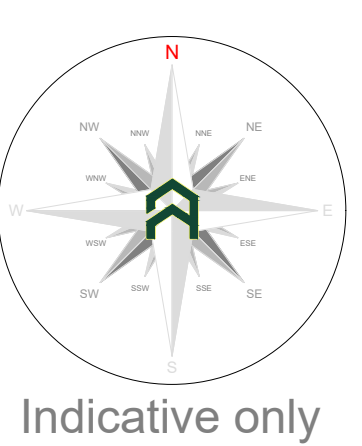

Arboricultural Impacts			
Impacts	Nos. of trees		
Trees to be removed	0		
Groups / Hedges to be removed (Partial removal of groups)	0 (B)		
Trees with proposed incursions into RPAs	0		
Groups / Hedges with proposed incursions into RPAs	2		
Trees that will require pruning	0		
Groups / Hedges that will require pruning	0		
Trees to be transplanted	0		
Groups / Hedges to be transplanted	0		
No.	Species	Proposed structure	Incursion
G1	Leyland Cypress	New surface treatment	RPA
G2	Various	Paddock fencing	RPA
Arboricultural Impacts - RPAs (Area)			
No.	Species	RPA	Incursion
			(m ²)
			(%)
G1	Leyland Cypress	23.9	3.1
G2	Various	14.7	insignificant
			0.0
No. of individual trees to be removed			
U	A	B	C
0	0	0	0
No. of groups / hedges to be removed			
U	A	B	C
0 (B)	0	0 (B)	0 (B)
(1) = Partial removal of a group			
Arboricultural Method Statement			
All tree work is to be undertaken in accordance with British Standard BS3998:2010. Please refer to Arboricultural Consulting Ltd. Tree Schedule, Arboricultural Method Statement and Tree Protection Plan, for full details of all surveyed trees and how all aspects of the development may be implemented without detriment to retained trees.			
Utility apparatus			

Rev: Date: Notes:

Unit 3, Well House Barns, Chester, CH4 0DH
https://arbtch.co.uk 01244 661170

Project:

Builders Yard,
Maydencroft Gardens,
Gosmore,
SG4 7EJ

Client:

Netherdown (Herts) Ltd

Drawing:

Arboricultural Impact Assessment

Based on:

W721

Drawing No:

Arbtch AIA 01

Rev:

--

Date:

Jan 2023

Scale:

1:100 @ A0

Drawn:

JCH

Key:

Tree Nos.	G1	Tree Categories	RPA	Incursion
Category 'B' groups		Category 'C' groups	Incursion - Hard surfacing	
Incursion - Fences		Existing Site Plan		

Notes: This drawing is for information only and is not to be used for construction. It is the responsibility of the client to ensure that the drawing is used in accordance with the intended purpose. The drawing is not to be used as a definitive part of the design or construction. The drawing is not to be used as a basis for any legal proceedings. The drawing is not to be used as a basis for any insurance claims. The drawing is not to be used as a basis for any other purpose.

© Arboricultural Consulting Ltd 2023

