

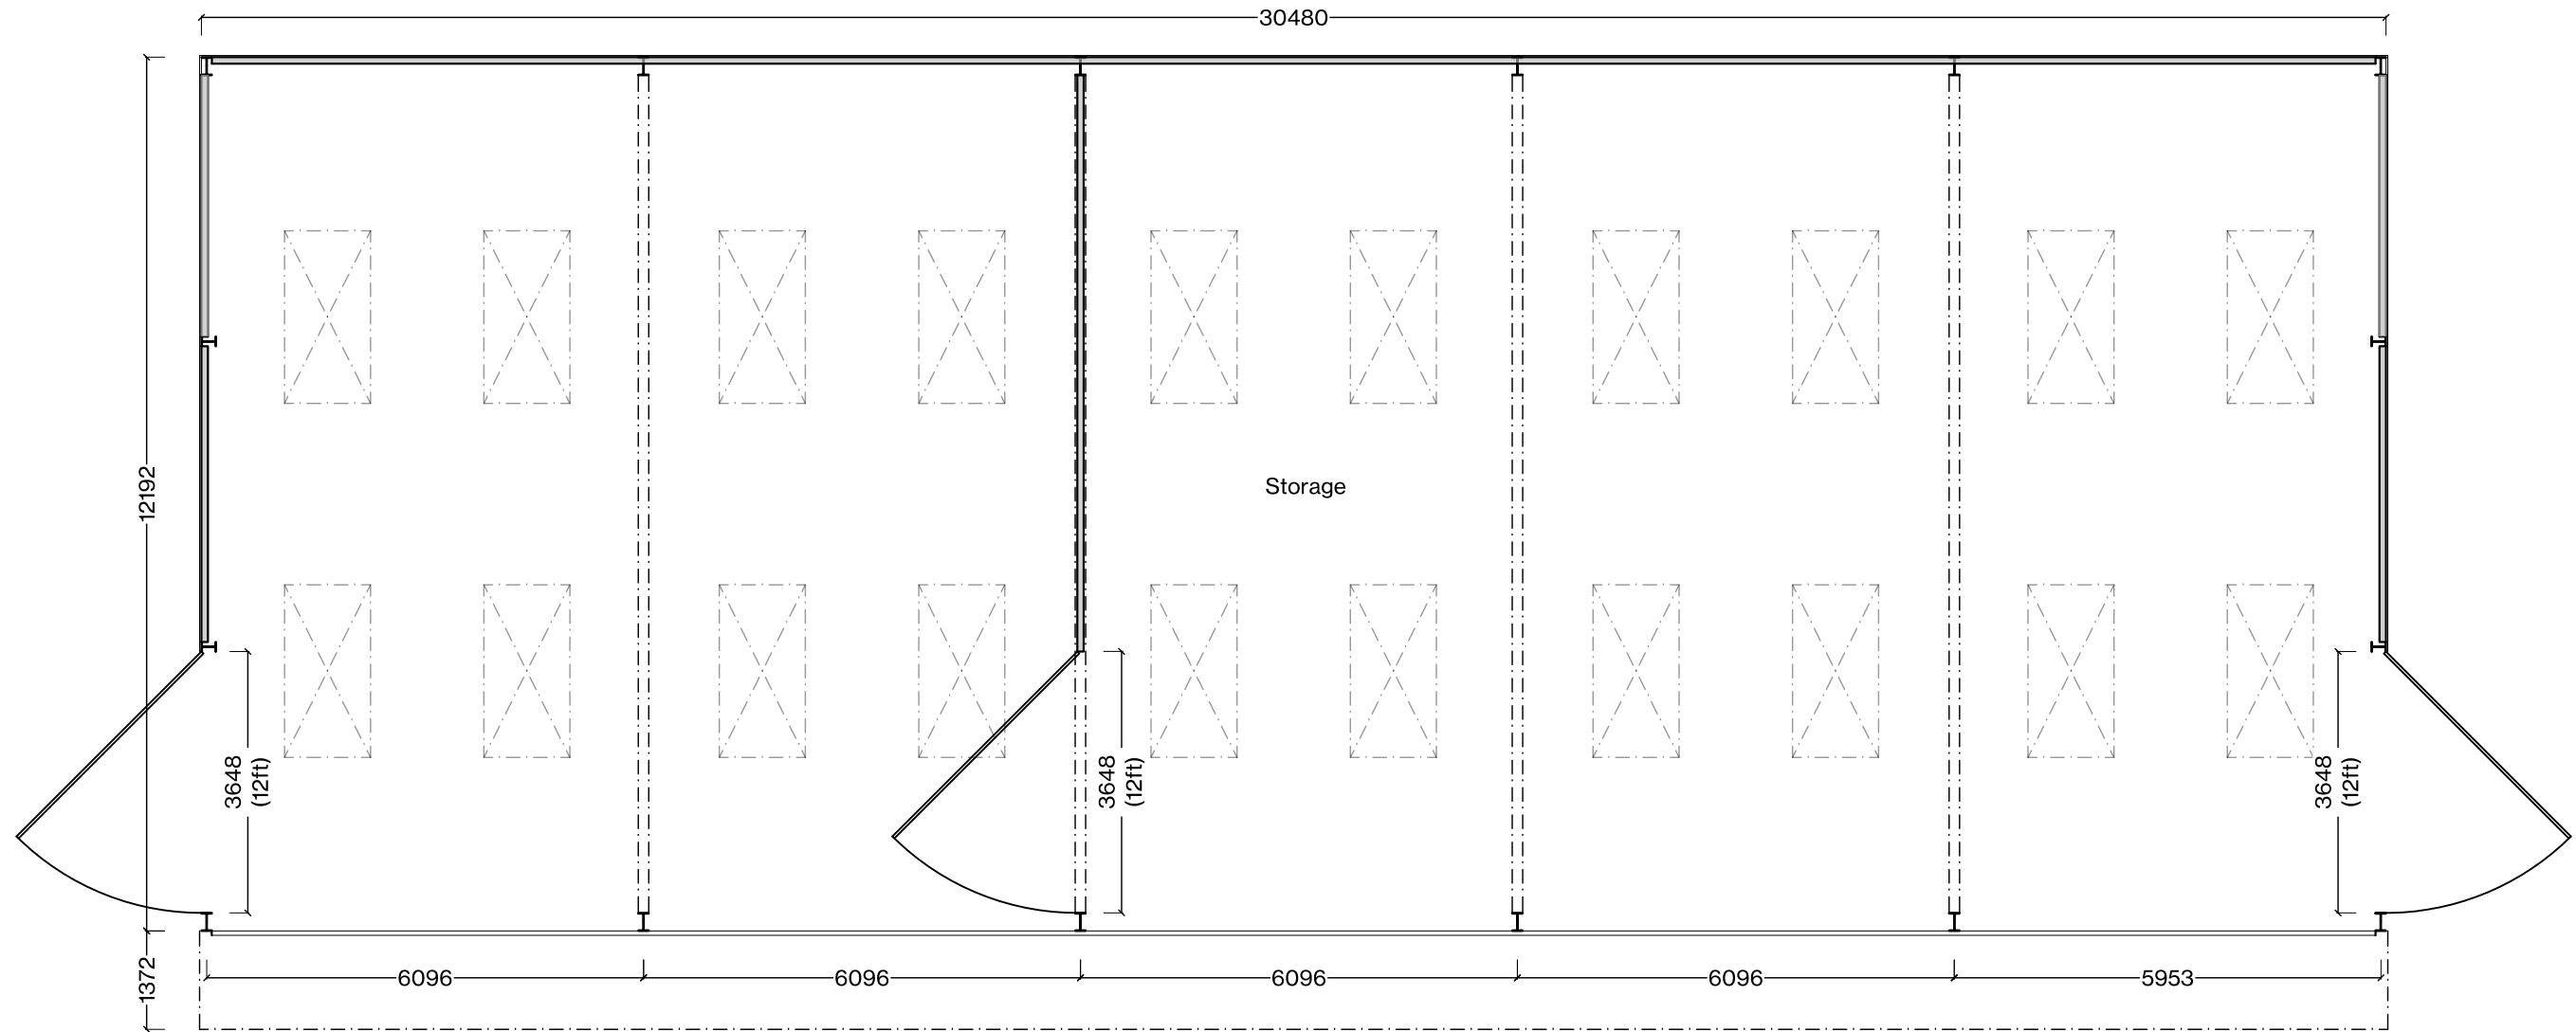
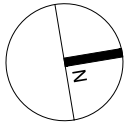


 

Ground Floor Plan 1:100

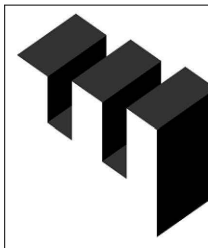

© This drawing is copyright and should not be reproduced in whole or in part without the written permission of Edward Parsley Associates

	EDWARD PARSELEY ASSOCIATES West End Barn, The St, Rayne, Braintree, Essex, CM77 6RY 01376 349929 info@epadesign.co.uk www.epadesign.co.uk		KEY	REVISION / DATE / DESCRIPTION A - 25/10/2024 - Amended at request of client B - 05/11/2024 - Drawing number amended	S3 - Planning	ADDRESS Ramridge Farm, Kimpton Road, Hitchin, SG4 8HB	DATE Oct 2024
						CLIENT F C and D Manning	SCALE @ A3 1:100
						TITLE Proposed Floor Plan	PROJECT NO 15063
						PROJECT DESCRIPTION Proposed Agricultural Barn	DRAWING NO / REV 03/B