

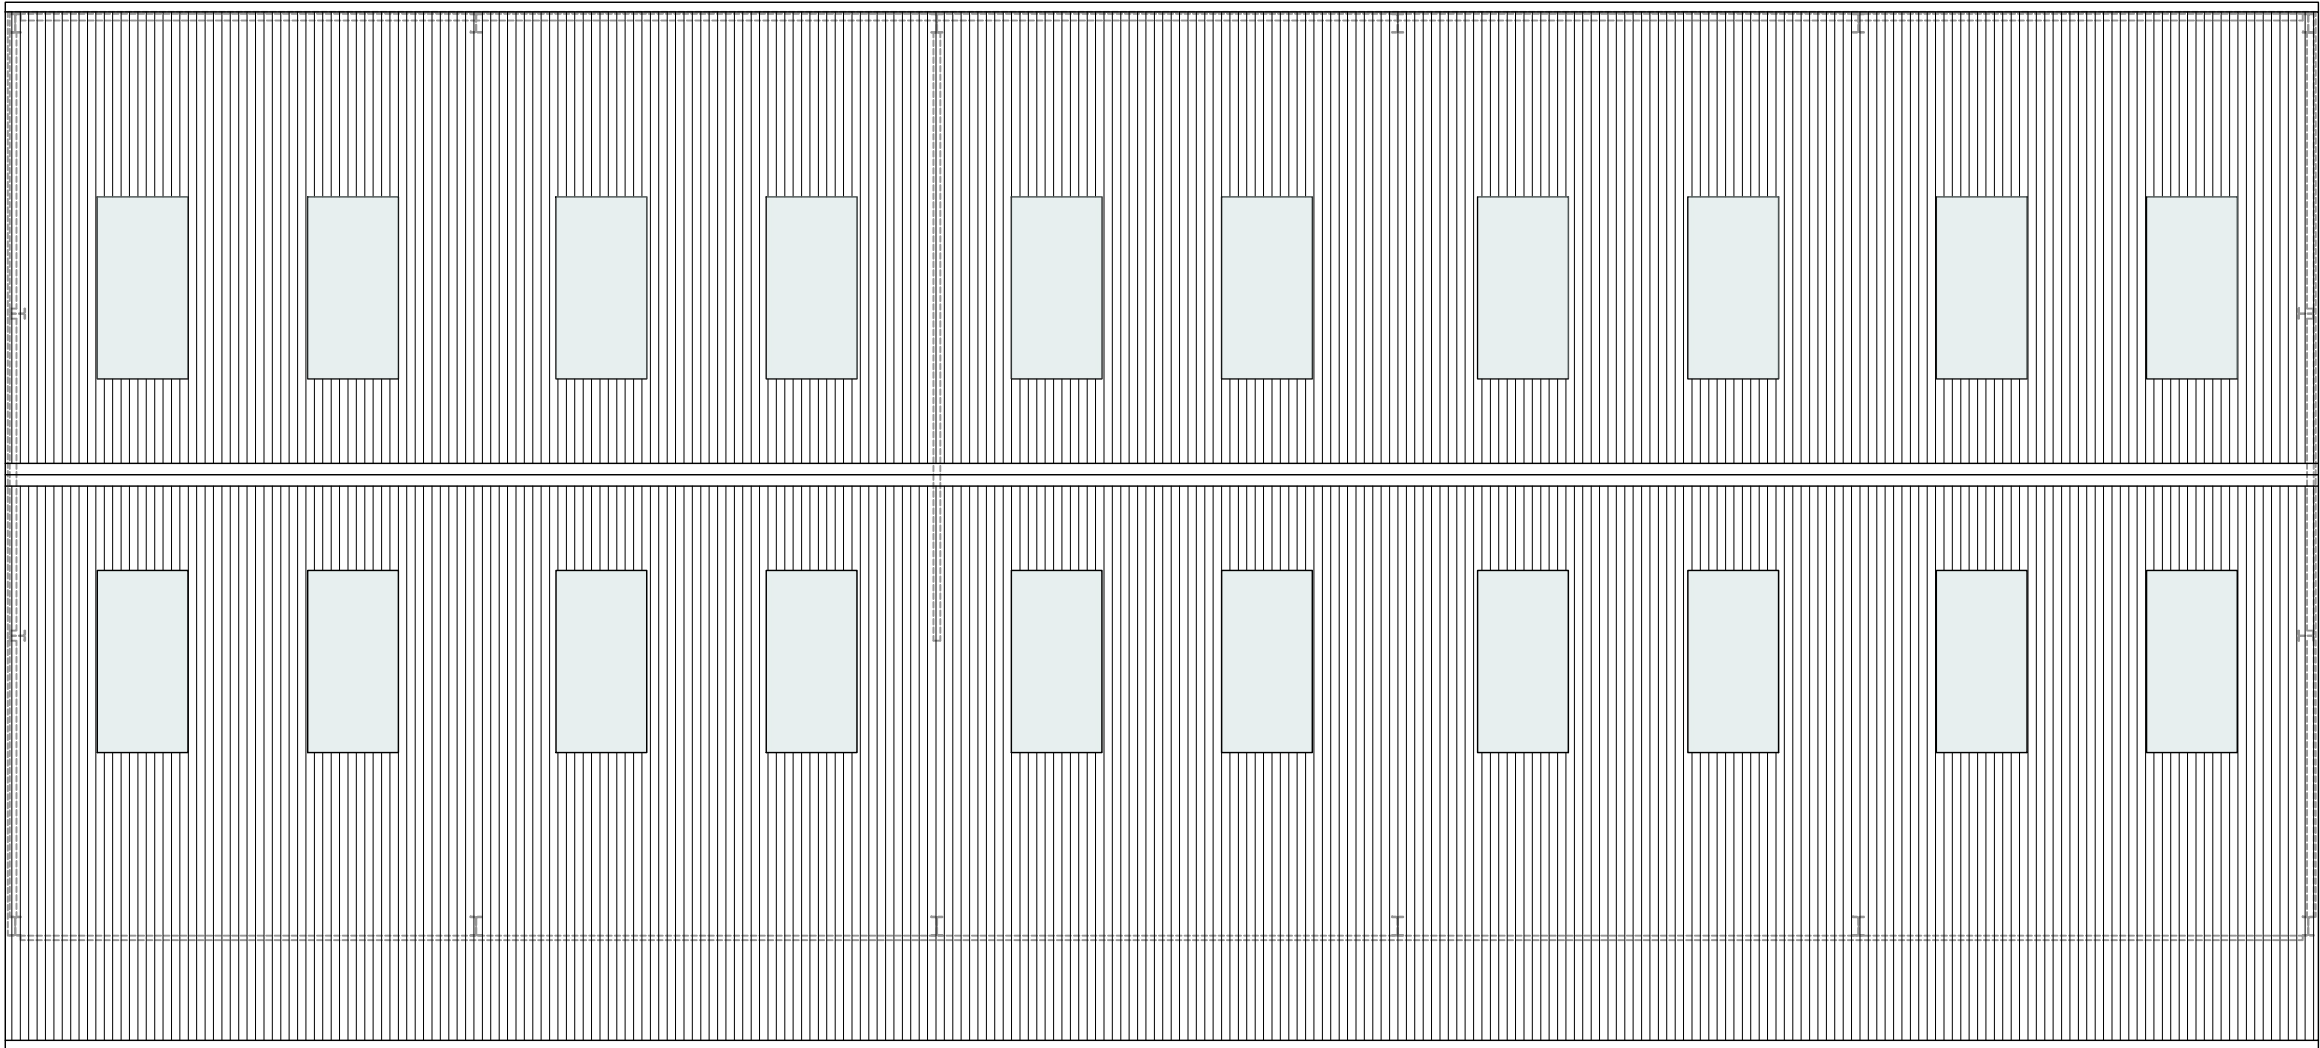


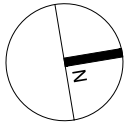

Roof Plan 1:100

 

	EDWARD PARSLEY ASSOCIATES		KEY	REVISION / DATE / DESCRIPTION		S3 - Planning	ADDRESS		Ramridge Farm, Kimpton Road, Hitchin, SG4 8HB		DATE		Oct 2024	
	West End Barn, The St, Rayne, Braintree, Essex, CM77 6RY			A - 25/10/2024 - Amended at request of client			CLIENT		F C and D Manning		SCALE @ A3		1:100	
	01376 349929			B - 05/11/2024 - Drawing number amended			TITLE		Proposed Roof Plan		PROJECT NO		15063	
	info@epadesign.co.uk						PROJECT DESCRIPTION		Proposed Agricultural Barn		DRAWING NO / REV		04/B	
	www.epadesign.co.uk													