


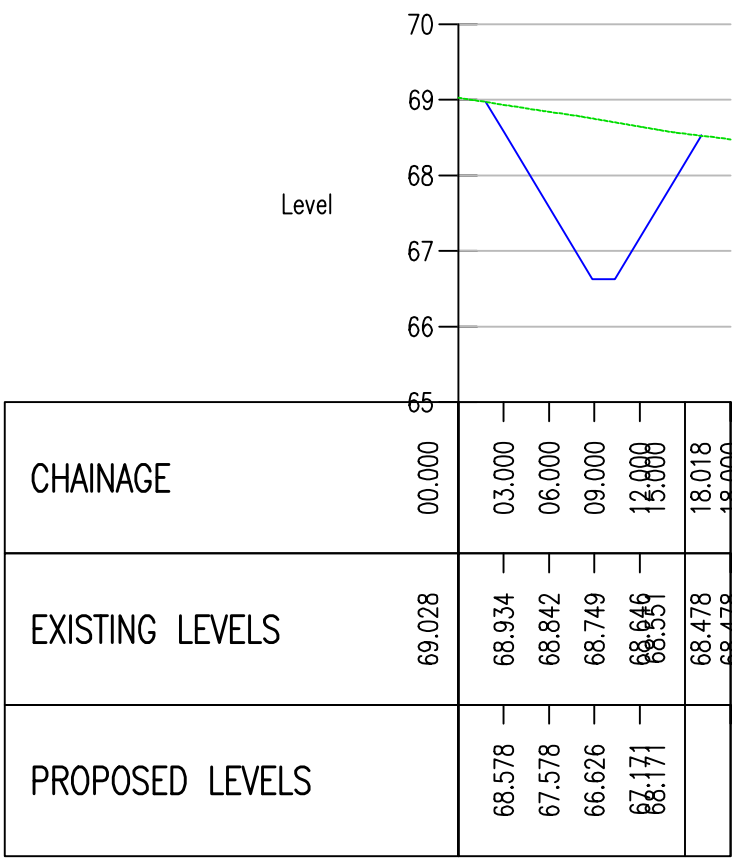


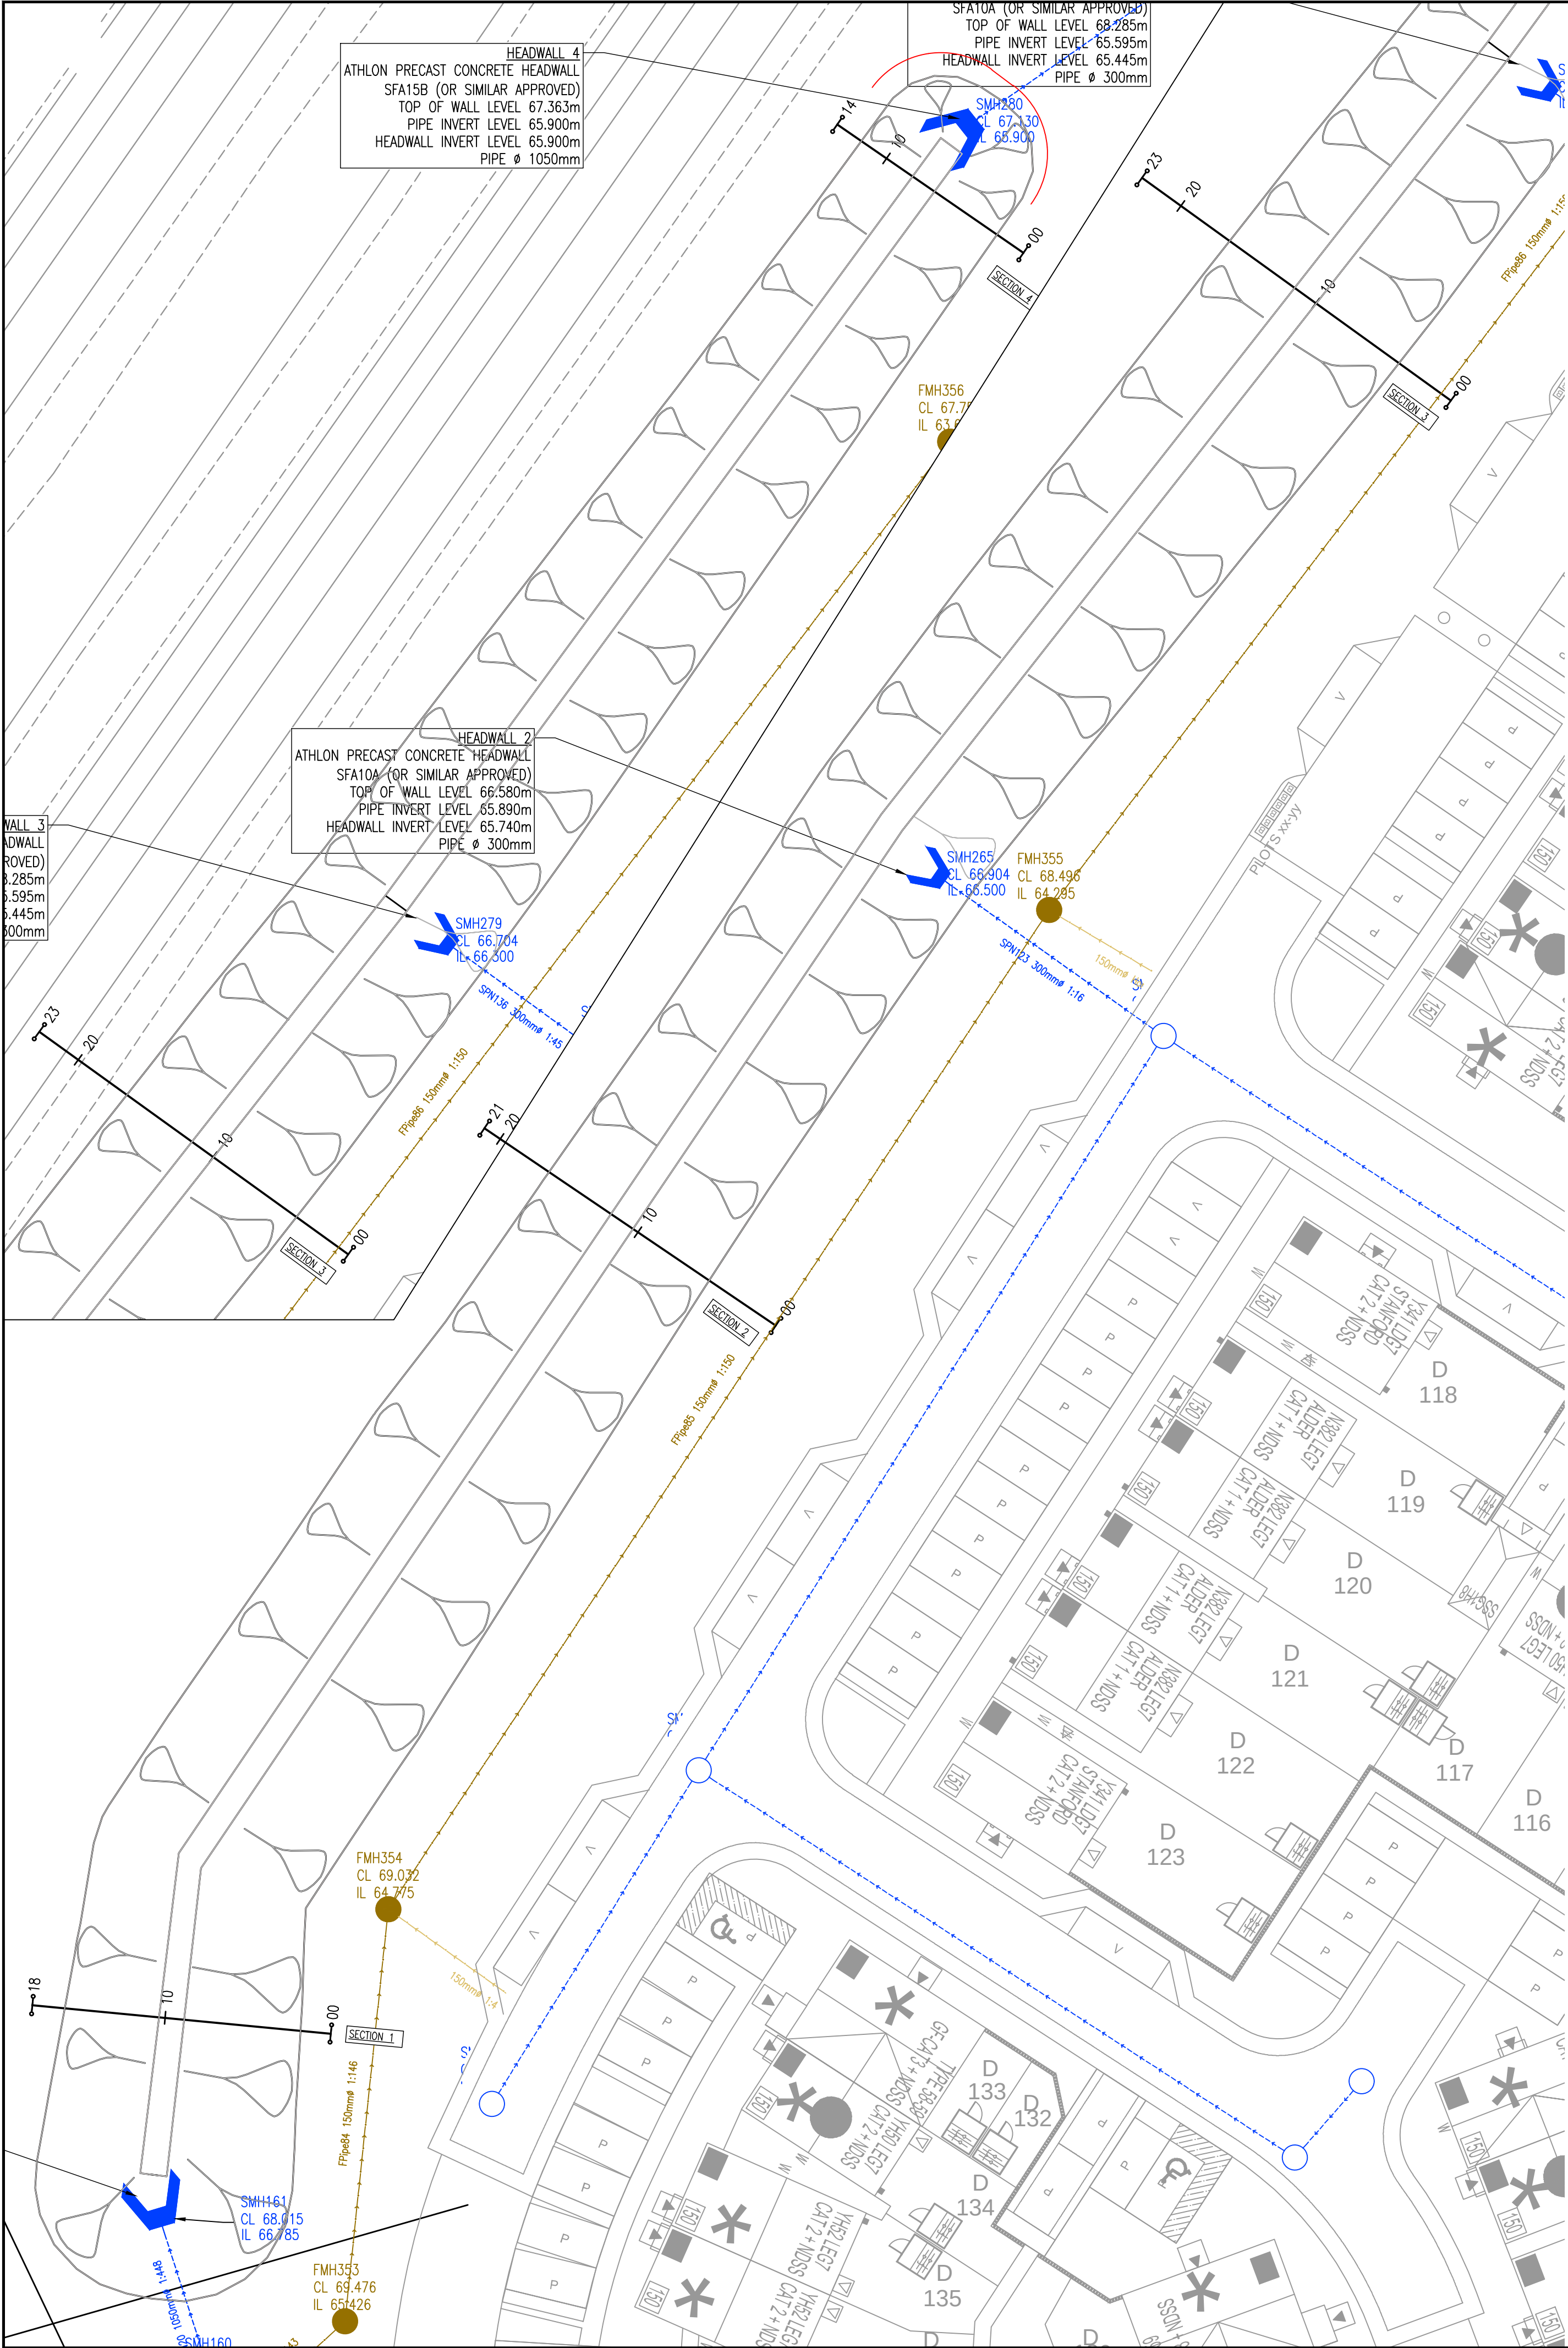


ON SITE SWALE – SECTION 1 CH 0.000m TO 18.018m
SCALE: H 1:500,V 1:100. DATUM: 65.000

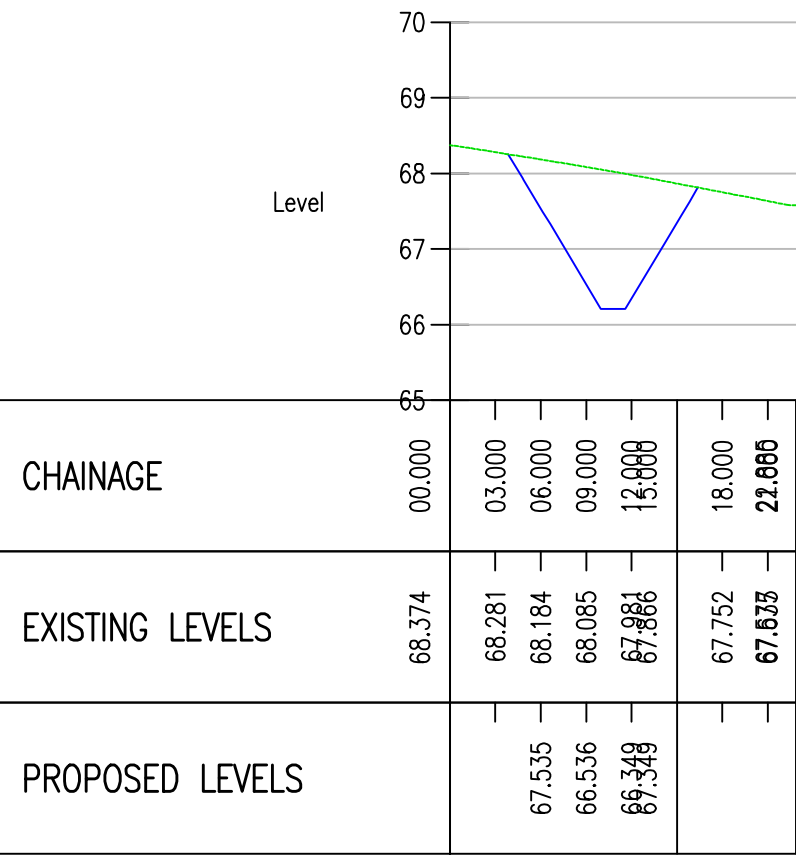


ON SITE SWALE – SECTION 3 CH 0.000m TO 22.885m
SCALE: H 1:500,V 1:100. DATUM: 65.000

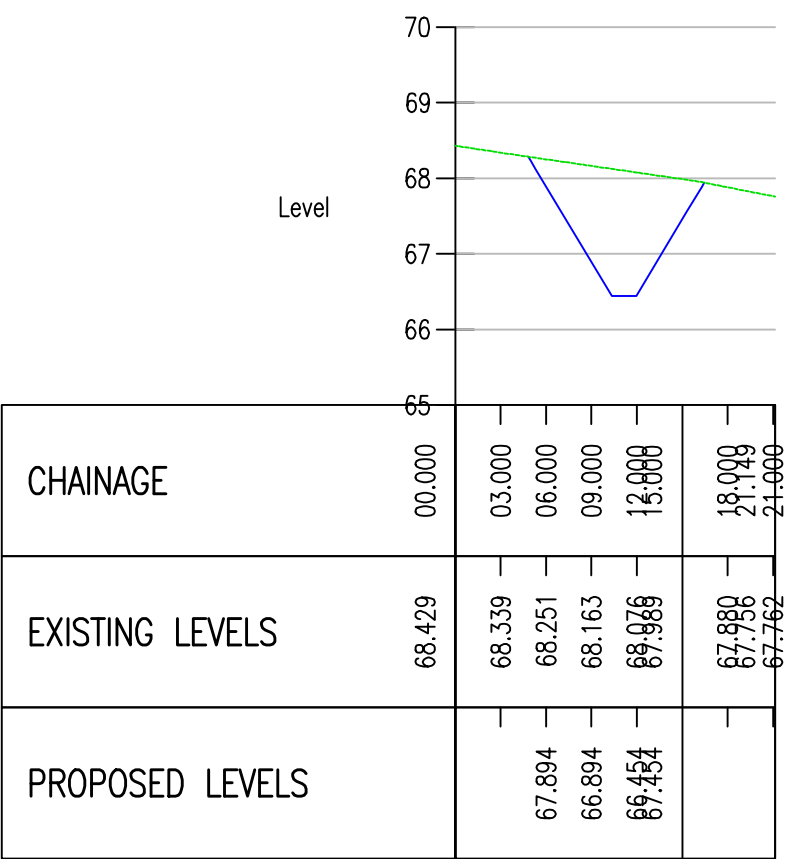

ON SITE SWALE – SECTION 2 CH 0.000m TO 21.149m
SCALE: H 1:500,V 1:100. DATUM: 65.000

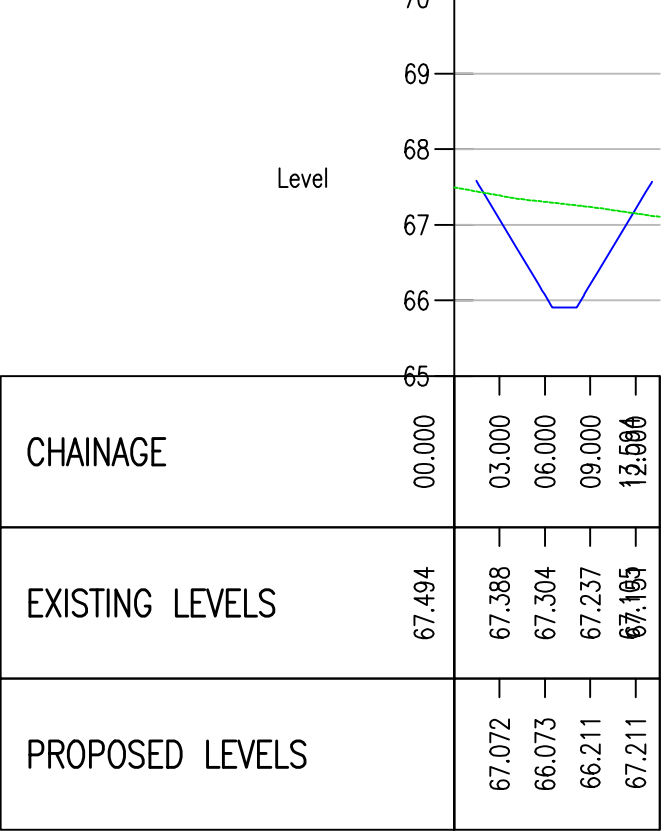

ON SITE SWALE – SECTION 4 CH 0.000m TO 13.594m
SCALE: H 1:500,V 1:100. DATUM: 65.000

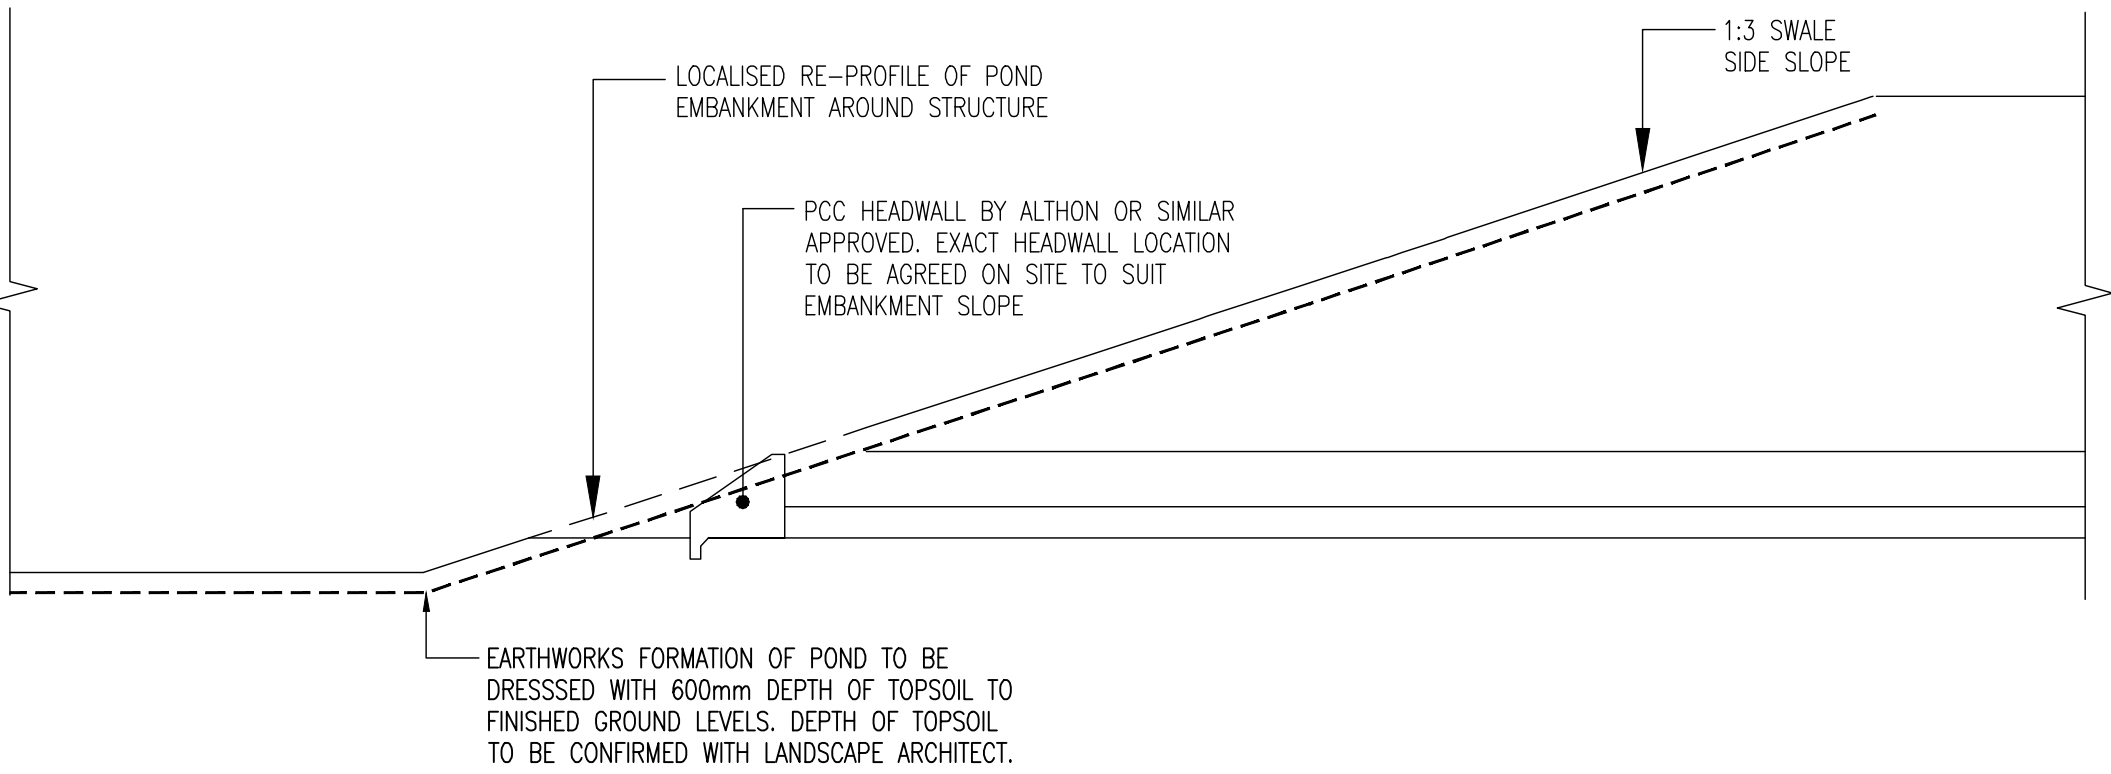

DO NOT SCALE

- NOTES:
- ALL DIMENSIONS ARE IN METRES UNLESS OTHERWISE STATED.
 - ALL LEVELS ARE IN METRES ABOVE ORDNANCE DATUM.
 - THIS DRAWING IS TO BE READ IN CONJUNCTION WITH ALL RELEVANT SCHEME DRAWINGS AND SPECIFICATIONS.
 - THIS DRAWING IS NOT TO BE PRODUCED IN ANY PART OR FORM WITHOUT CONSENT OF WSP UK LIMITED, ALL COPYRIGHT RESERVED.
 - DO NOT SCALE, IF IN DOUBT CONTACT WSP/PB DEVELOPMENT LIMITED.
 - TOPOGRAPHICAL SURVEY UNDERTAKEN BY OTHERS, SURVEY STATION LOCATION AND CO-ORDINATES TO BE CONFIRMED ON SITE PRIOR TO BE COMMENCEMENT OF SETTING OUT.
 - EXISTING ROAD LEVEL AND DRAINAGE INVERT LEVELS SHALL BE CHECKED PRIOR TO CONSTRUCTION COMMENCEMENT. ANY DISCREPANCY SHALL BE REFERRED TO THE ENGINEER.
 - EXISTING DRAINAGE SHOWN ARE TAKEN FROM ANGLIAN WATER SEWER RECORDS, LOCATION AND DEPTH OF ALL EXISTING SERVICE APPARATUS SHOULD BE CONFIRMED WITH THE SERVICE AUTHORITIES PRIOR TO ANY EXCAVATION WORK TAKING PLACE.
 - PIPE MATERIAL UP TO 225mm DIA IS VITRIFIED CLAY AND 300mm DIA & GREATER IS CONCRETE.
 - THE PLANNING, DESIGN AND CONSTRUCTION OF SEWERS SHALL BE IN ACCORDANCE WITH SEWERAGE SECTOR GUIDANCE, APPENDIX C.
 - COMPLIANCE WITH HEALTH & SAFETY MATTERS ON ANY TRENCH/MANHOLE IS OBLIGATORY AND A PERMIT TO ENTER A CONFINED SPACE IS REQUIRED WHEN CONNECTING SITE DRAINAGE TO THE EXISTING PUBLIC SEWERAGE SYSTEM.
 - CLASS 5 BED & SURROUND TO BE USED WHERE COVER TO PIPE IS GREATER THAN 1.2M IN CARRIAGEWAY OR 0.9M IN PUBLIC OPEN SPACE, OTHERWISE CONCRETE PROTECTION WILL BE REQUIRED.

P02	01/11/2024	DSB	DRAINAGE LAYOUT AMENDED	DSB	LIM
P01	03/02/2023	RH	FIRST ISSUE	DSB	DSB
REV	DATE	BY	DESCRIPTION	CHK	APP

DRAWING STATUS:	S2 - FOR INFORMATION
-----------------	----------------------



Unit 9 The Chase, John Tate Road, Foxholes Business Park, Hertford, SG13 7NN, UK
T+ 44 (0) 1992 526 000, F+ 44 (0) 1992 526 001
wsp.com

CLIENT:	BARRATT DAVID WILSON HOMES
---------	----------------------------

ARCHITECT:	MCBAINS
------------	---------

SITE/PROJECT:	HIGHOVER FARM HITCHIN
---------------	--------------------------

TITLE:	INFRASTRUCTURE ON SITE SWALE SECTIONS
--------	---

SCALE @ A1:	1:250	CHECKED:	DSB	APPROVED:	DSB
PROJECT NO:	70039873	DESIGNED:	RH	DRAWN:	RH
				DATE:	April 25

DRAWING NO:	HOF-WSP-ZZ-ZZ-DR-C-5403	REV:	P02
-------------	-------------------------	------	-----

© WSP UK Ltd
