




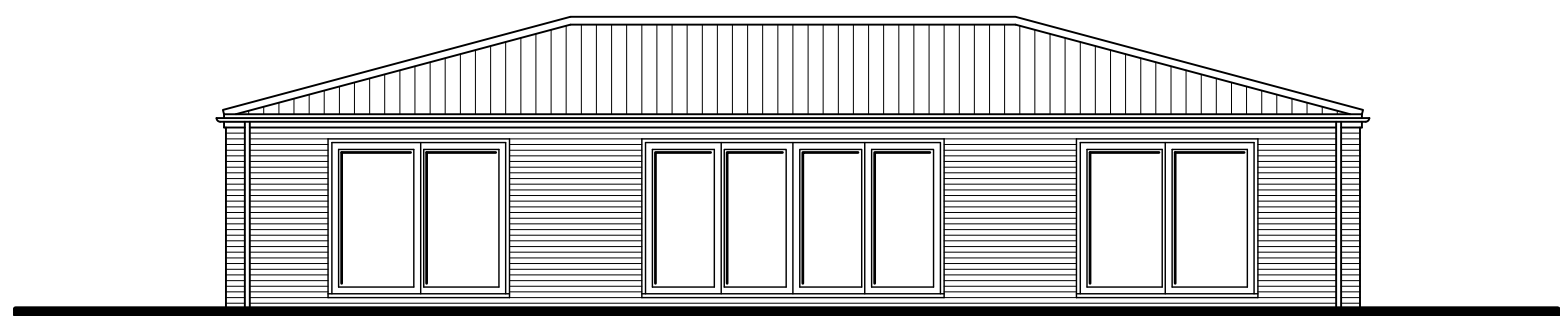


FRONT ELEVATION

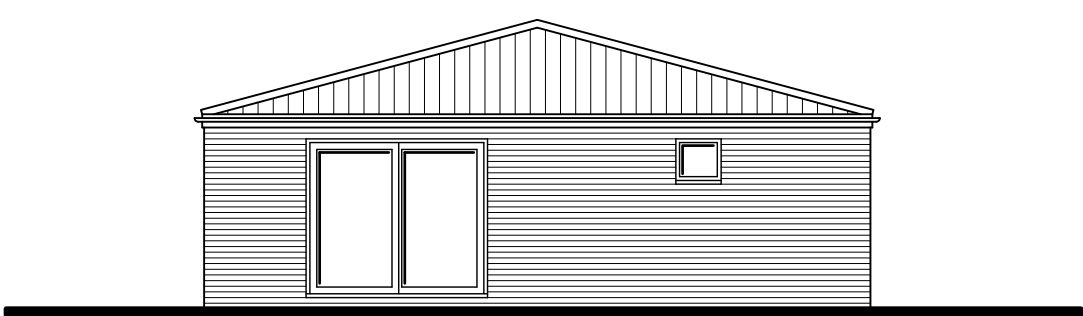


SIDE ELEVATION

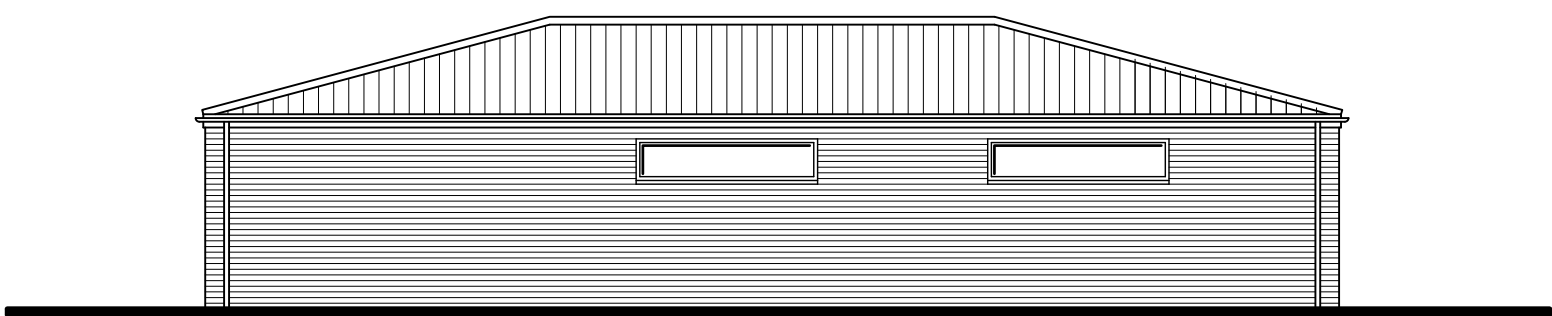


REAR ELEVATION

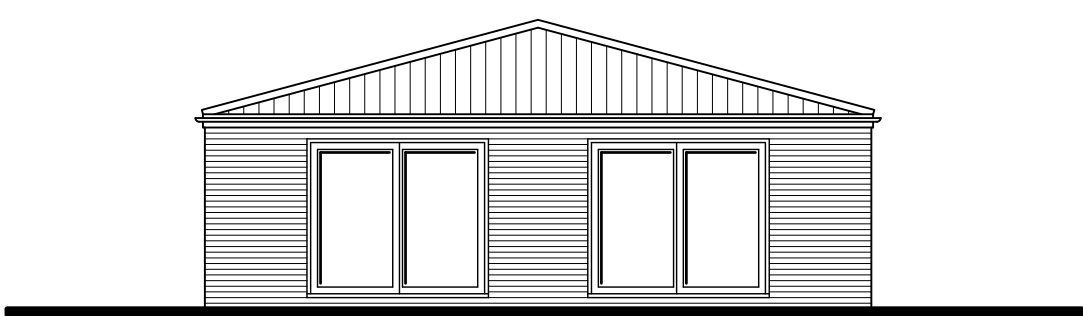


SIDE ELEVATION

 

1:100

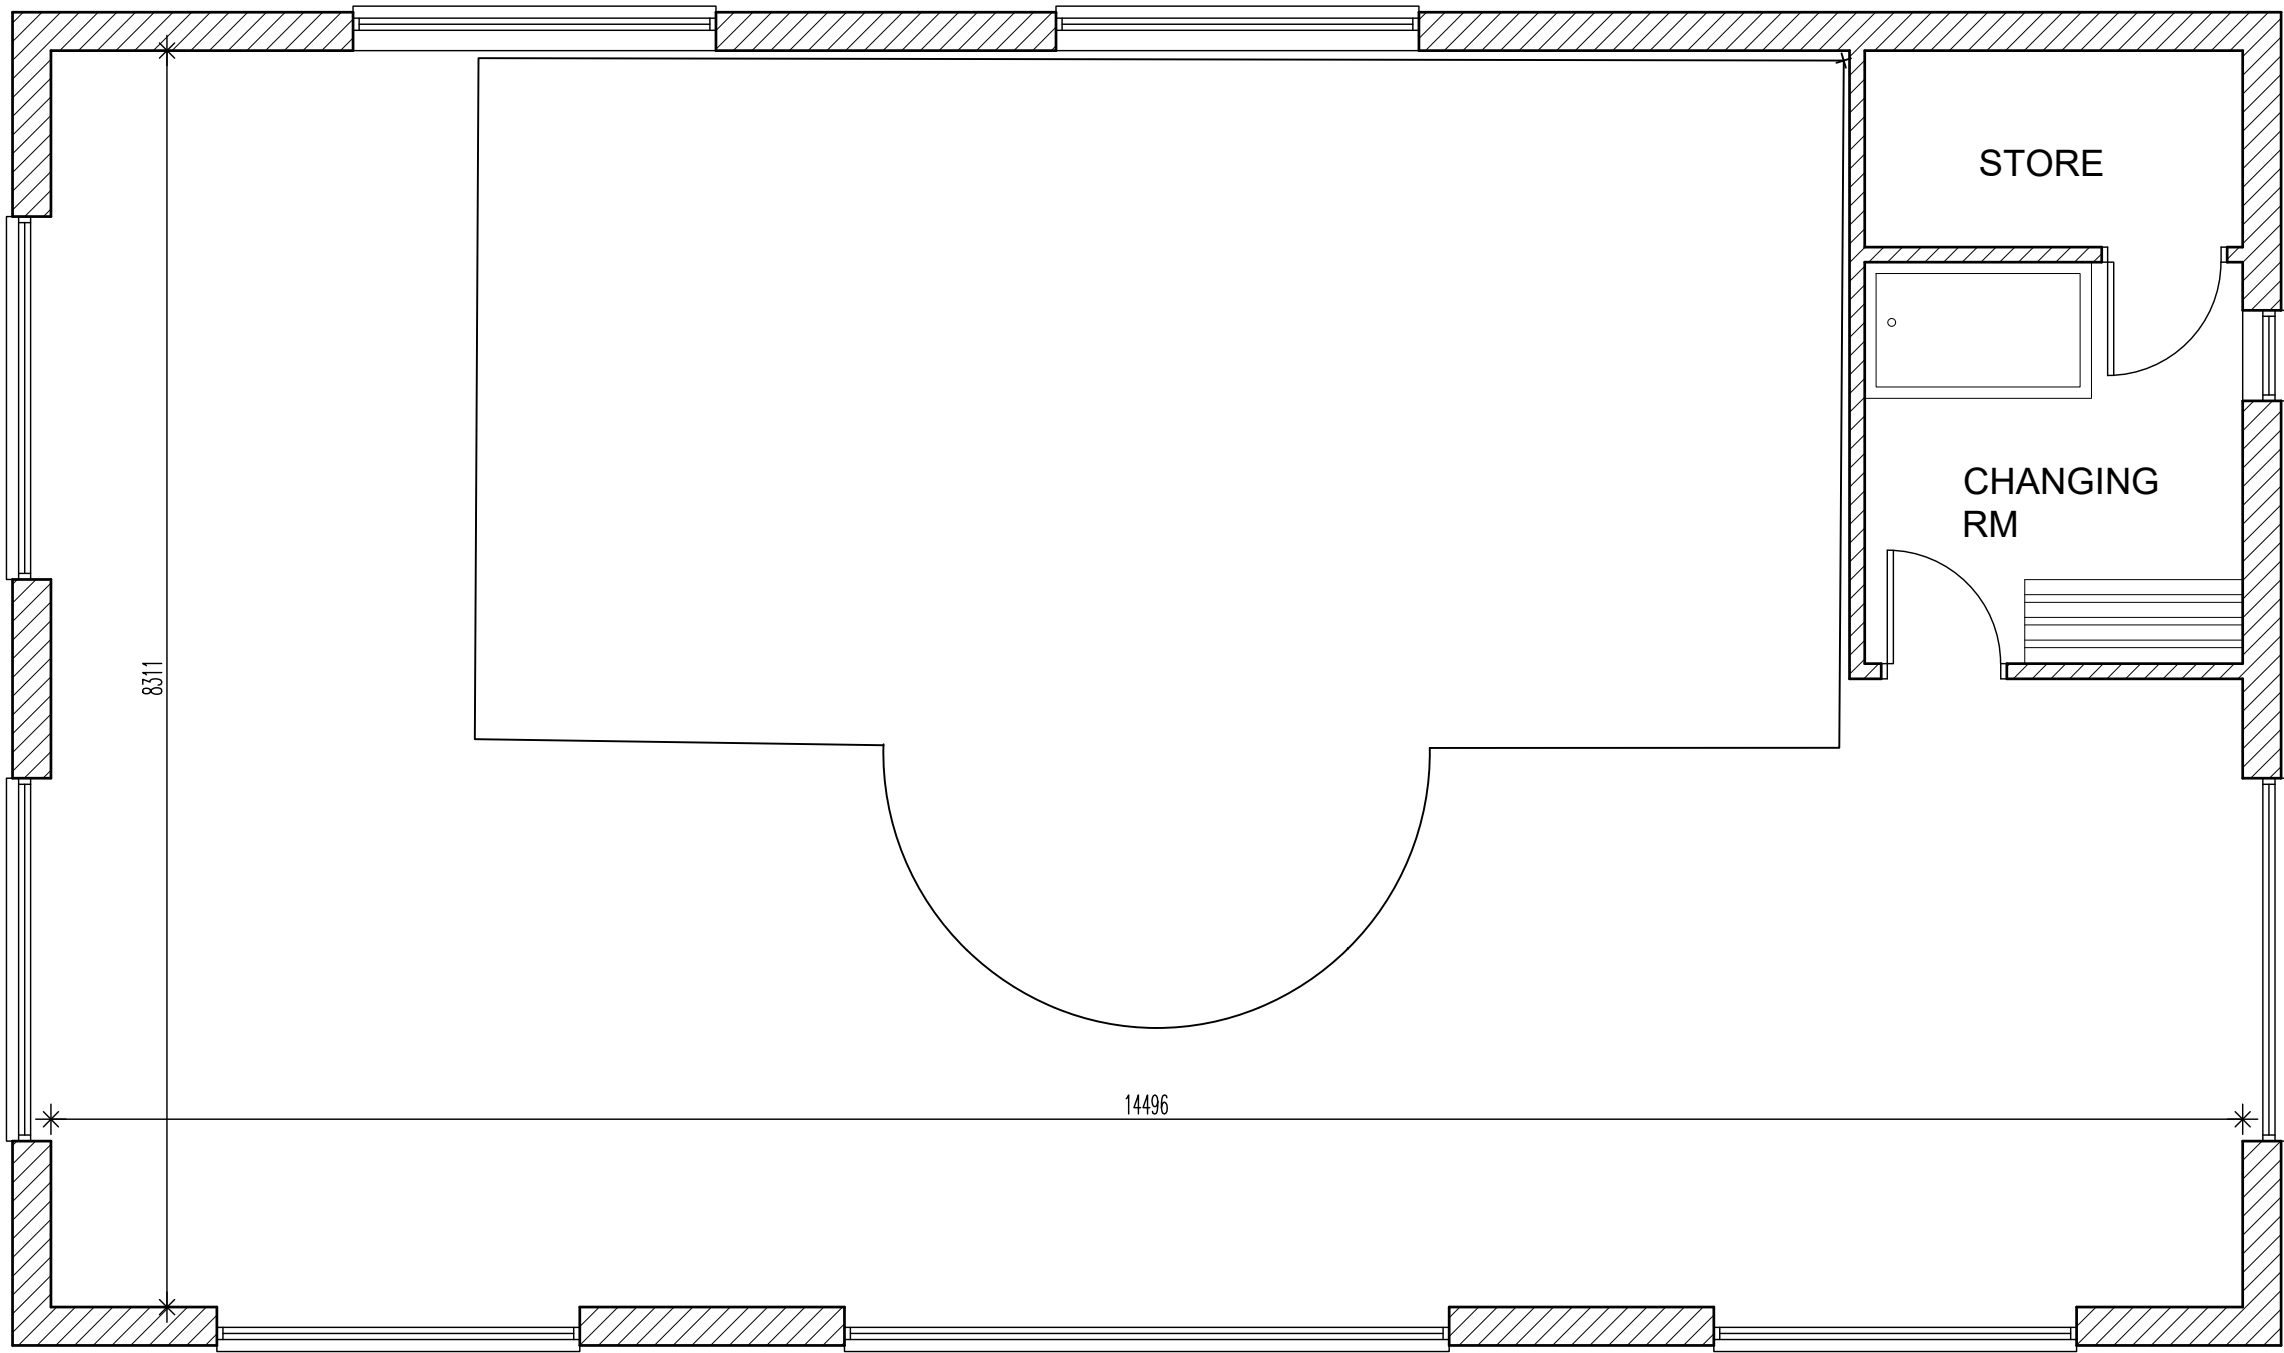

GROUND FLOOR

 

1:50

DRAWING REVISIONS		
Rev	Date	Details
A	14.06.25	Scheme up-dated

MWS Architectural Ltd

ARCHITECTURAL CONSULTANT

Tel/Fax: 01353 665 352

Email: mark@mwsarchitectural.co.uk

Project:

PROPOSED EXTENSION

Greenbanks London Road

St .lppolyts

Drawing:

Proposed Pool House Building

Drawing File Location:

DRAWING-FILE-LOCATION

Drawn by:

MWS

Scale:

1:100_1:50

Date:

24-02-25

Drawing no:

518/P/12

Revision

A