


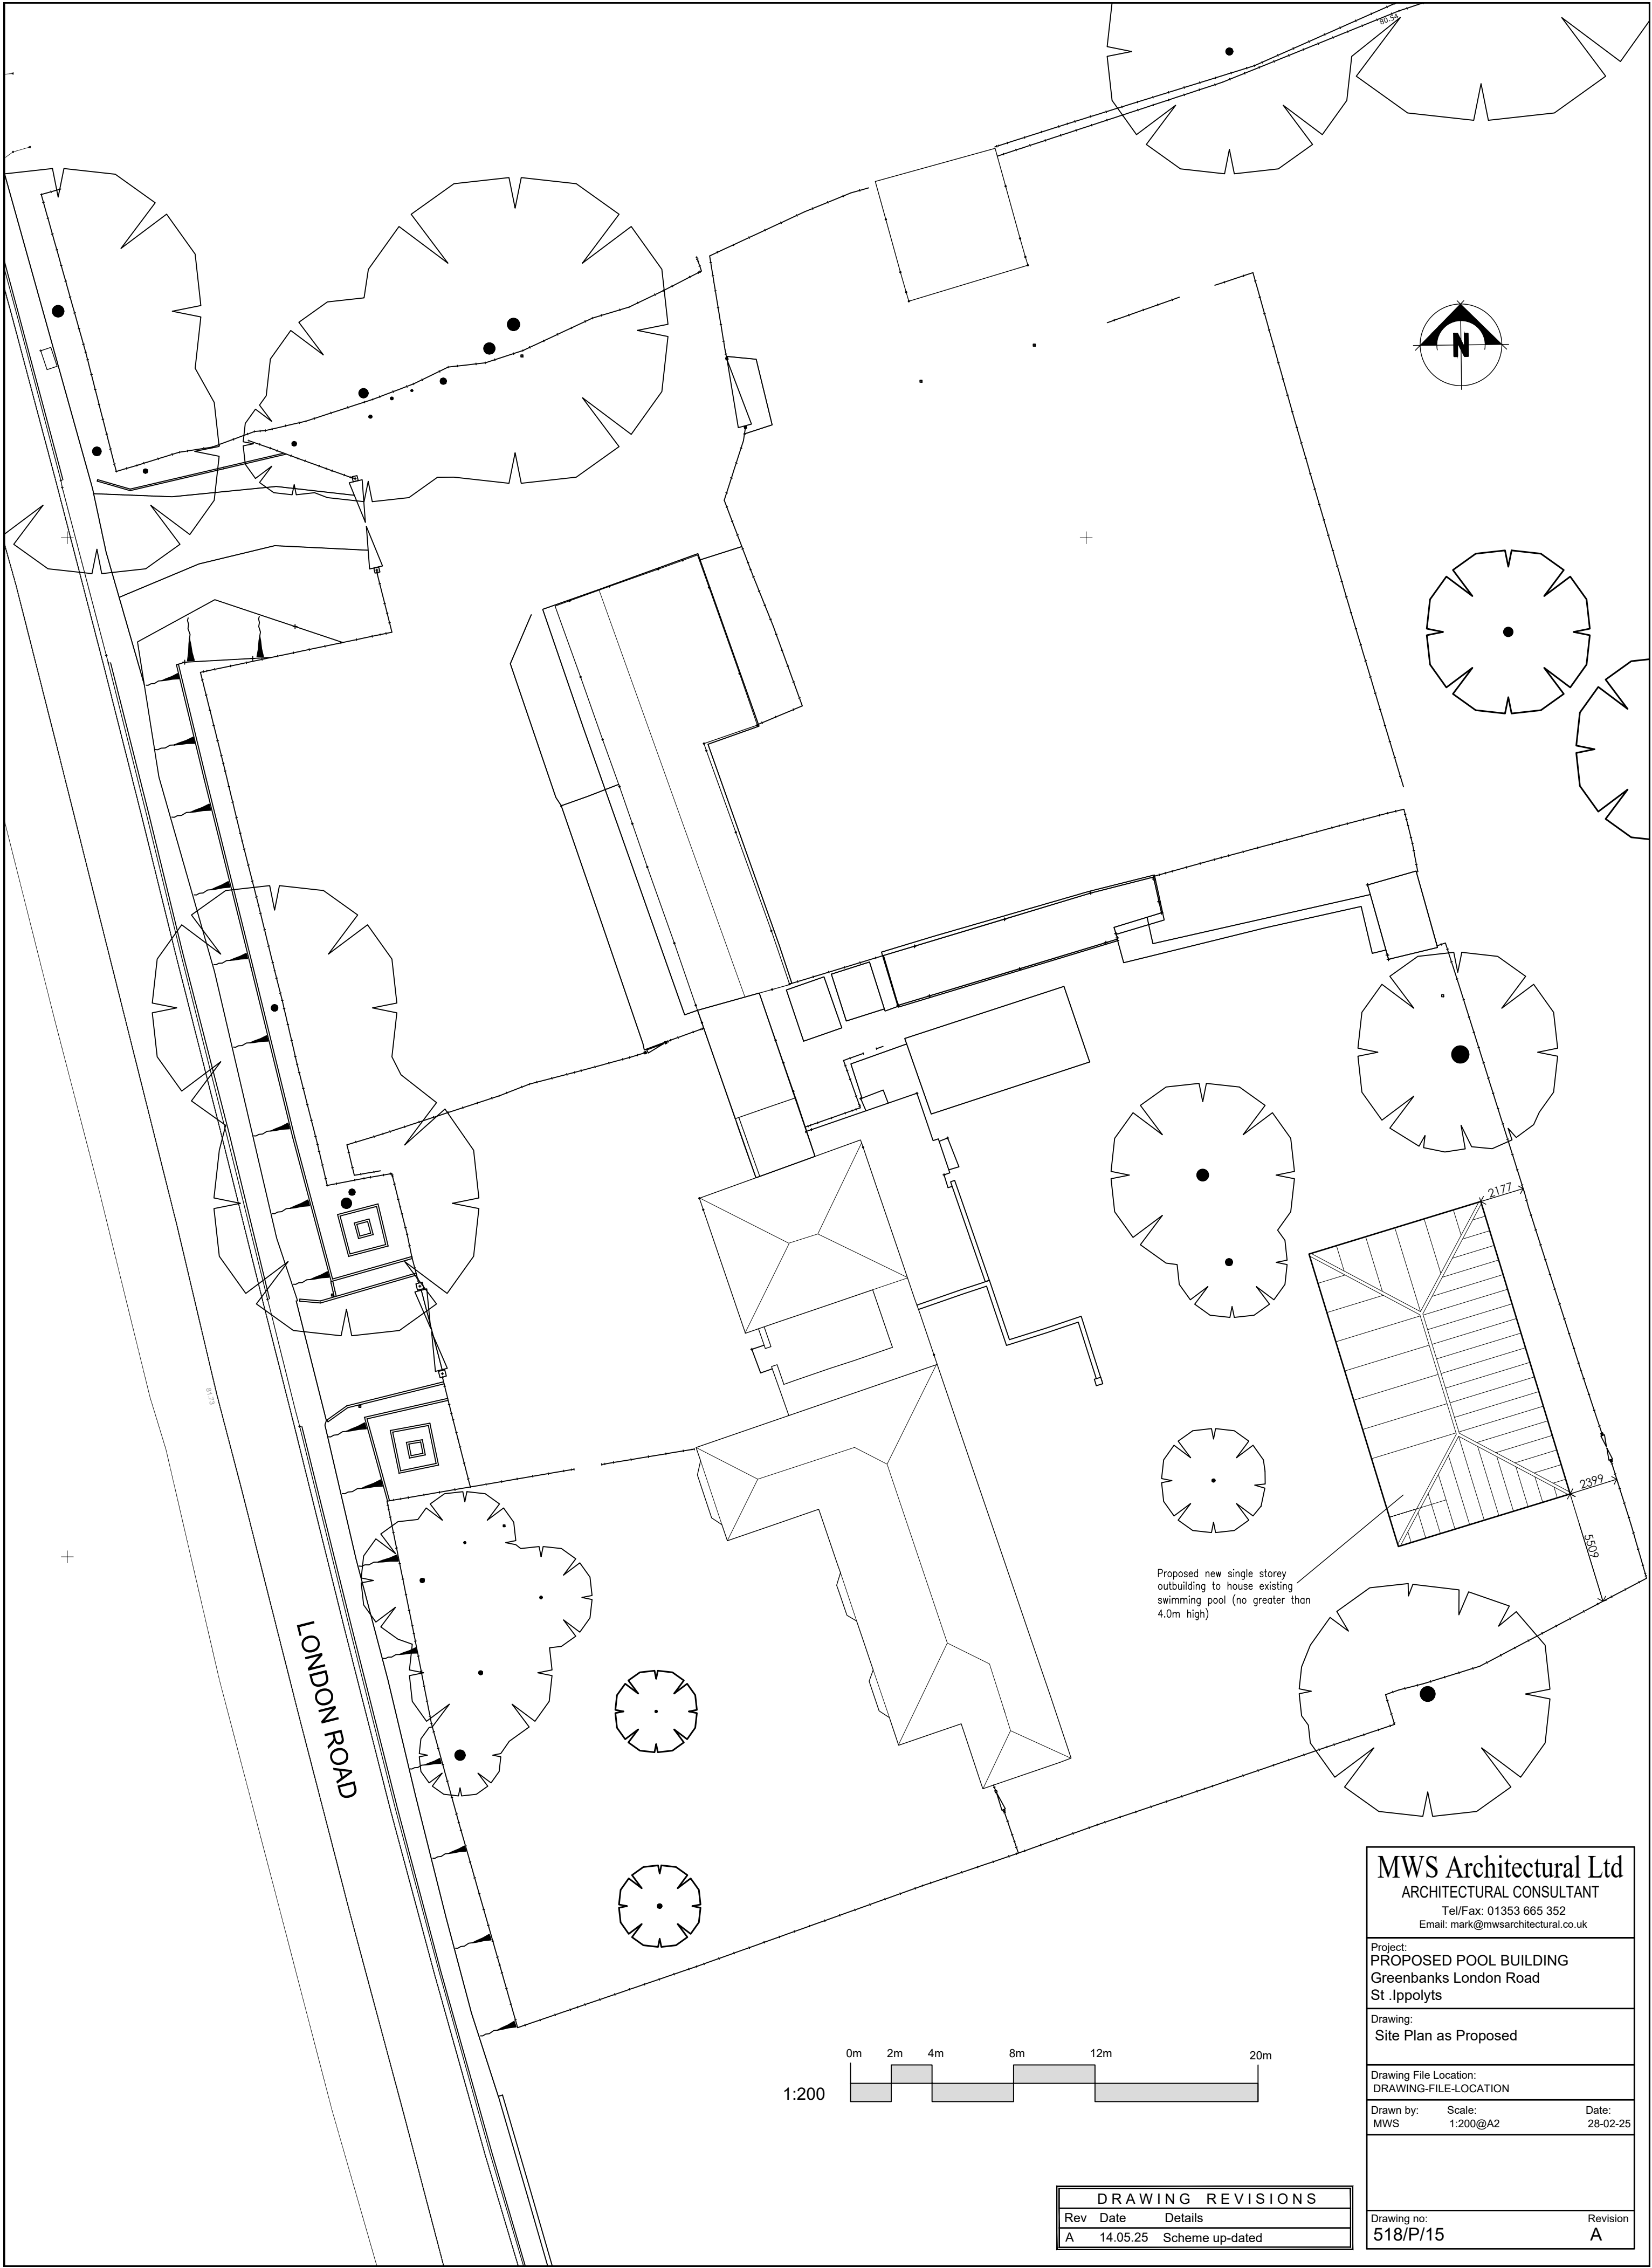

MWS Architectural Ltd
ARCHITECTURAL CONSULTANT
Tel/Fax: 01353 665 352
Email: mark@mwsarchitectural.co.uk

Project:
PROPOSED POOL BUILDING
Greenbanks London Road
St .lppolyts

Drawing:
Site Plan as Proposed

Drawing File Location:
DRAWING-FILE-LOCATION

Drawn by: MWS Scale: 1:200@A2 Date: 28-02-25

Drawing no: **518/P/15** Revision **A**

DRAWING REVISIONS		
Rev	Date	Details
A	14.05.25	Scheme up-dated