


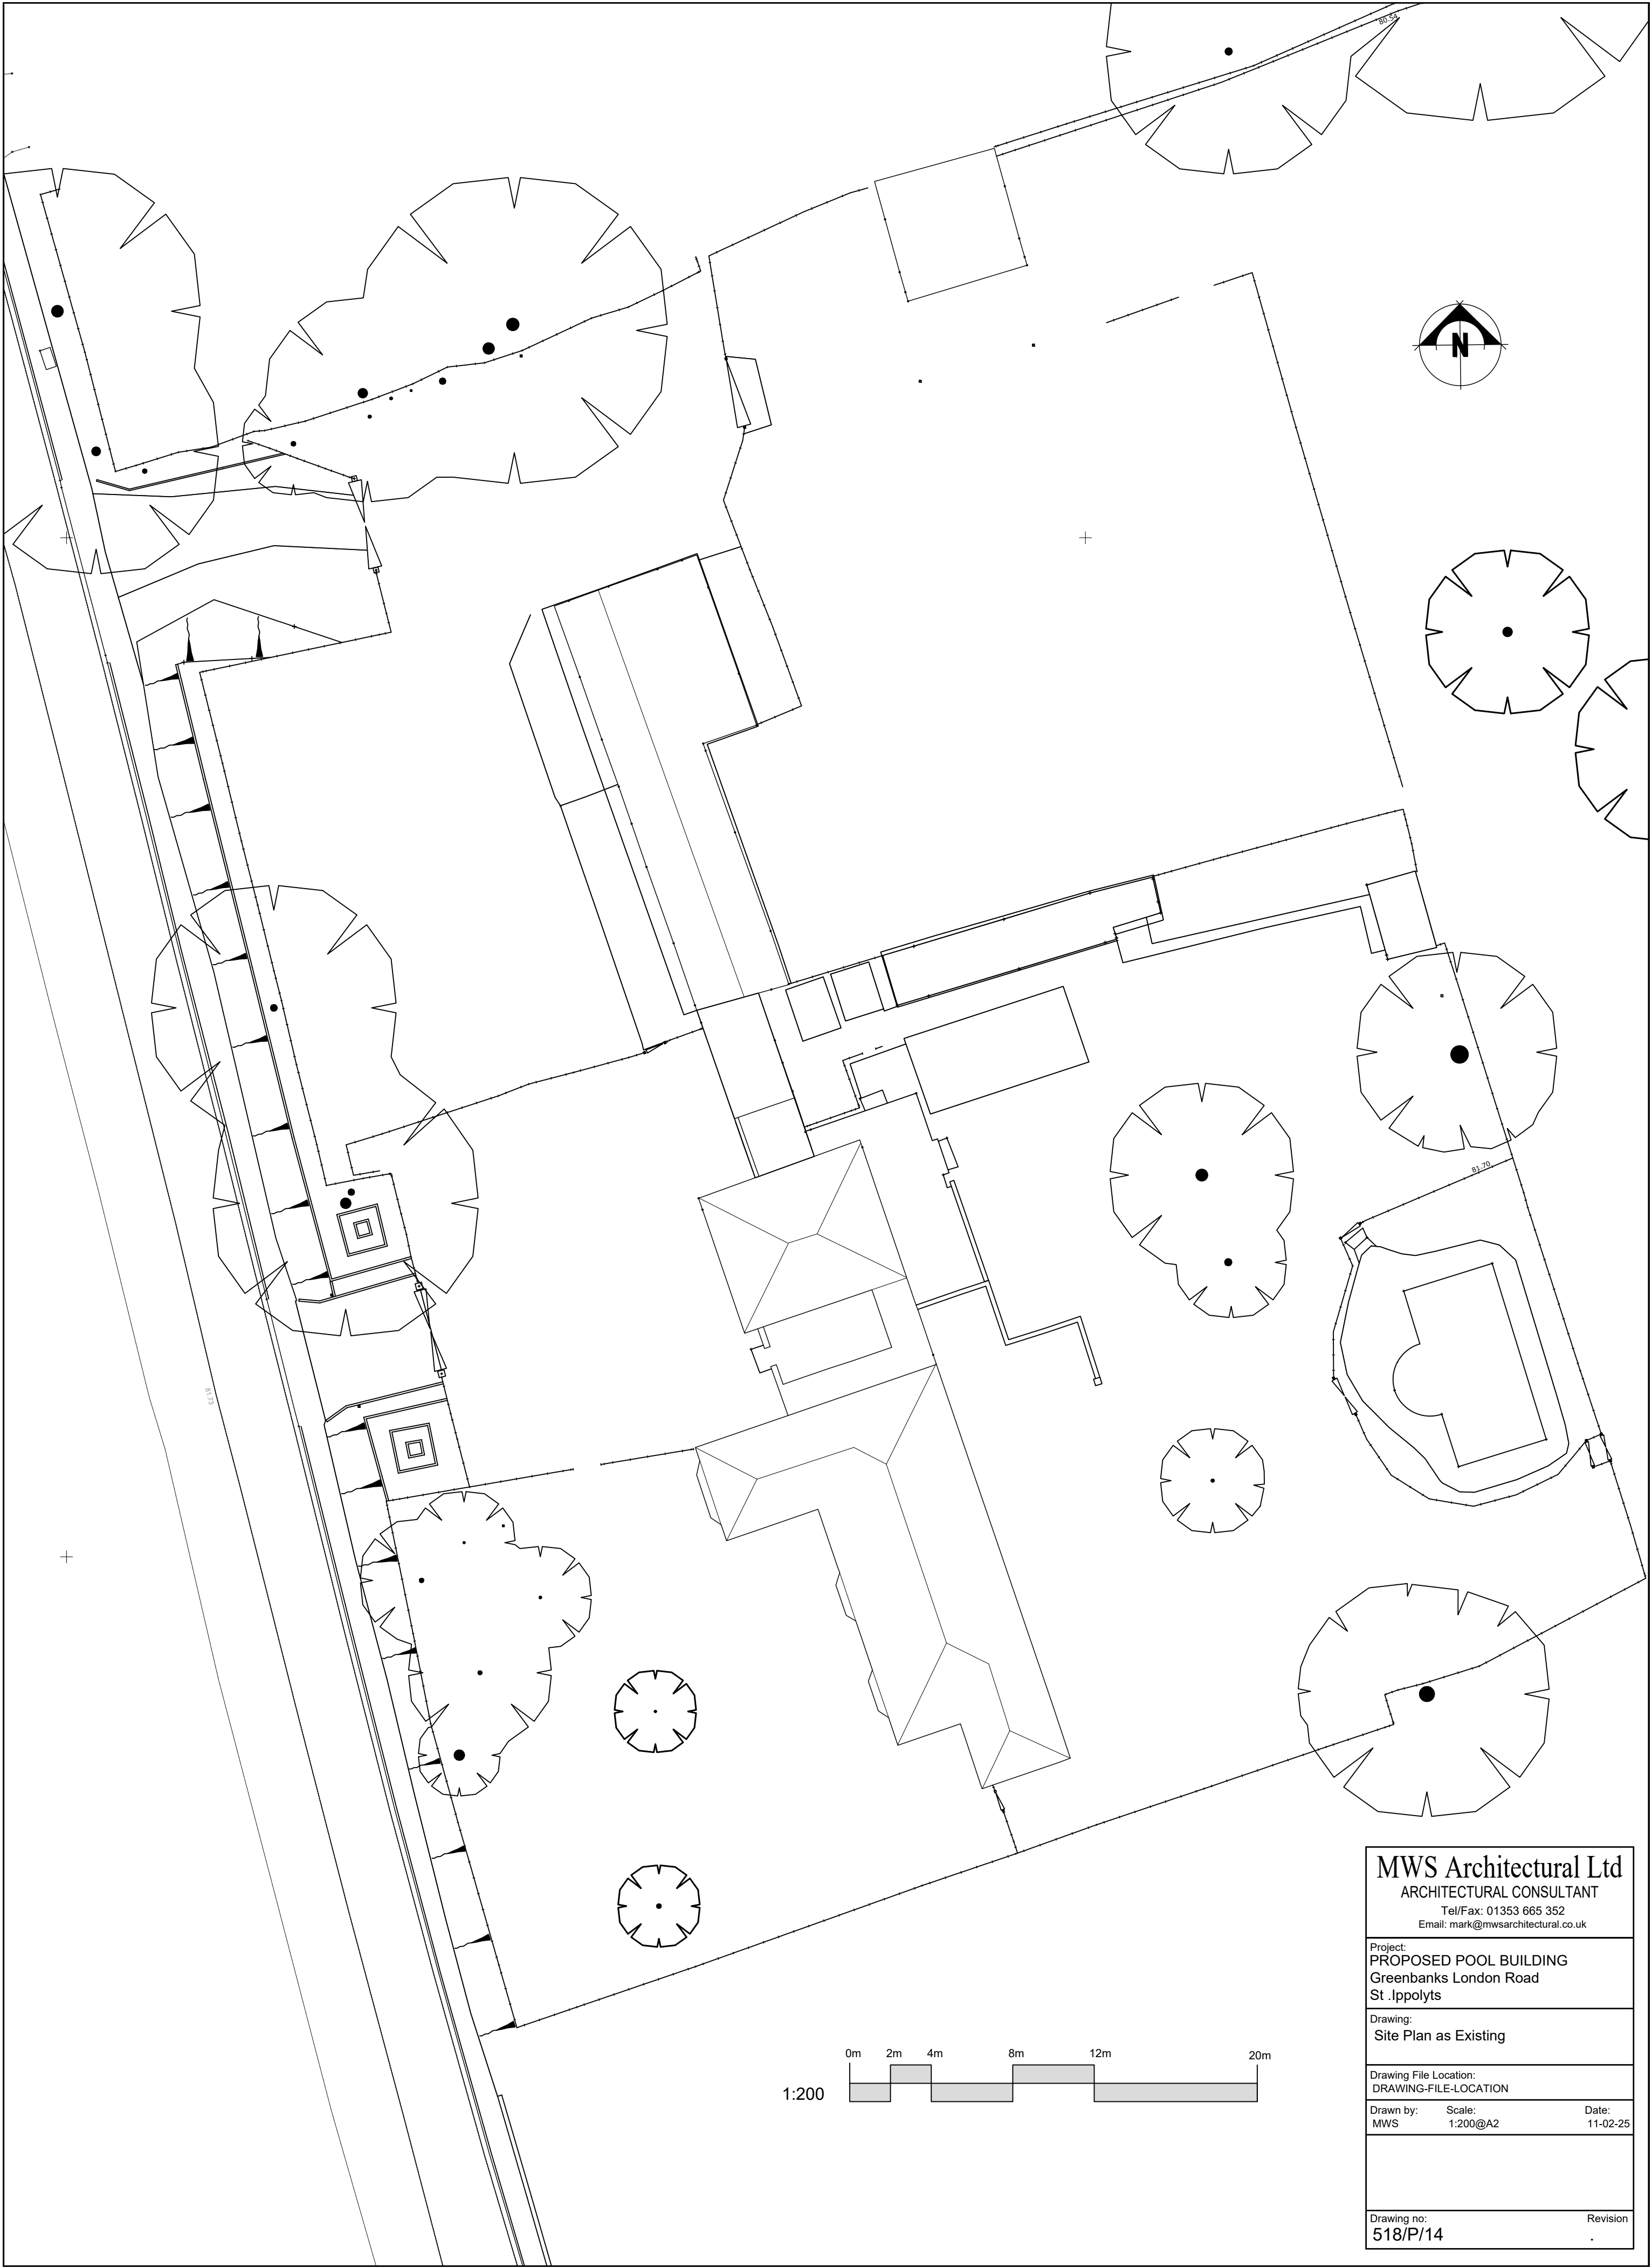

MWS Architectural Ltd ARCHITECTURAL CONSULTANT Tel/Fax: 01353 665 352 Email: mark@mwsarchitectural.co.uk		
Project: PROPOSED POOL BUILDING Greenbanks London Road St. Ippolyts		
Drawing: Site Plan as Existing		
Drawing File Location: DRAWING-FILE-LOCATION		
Drawn by: MWS	Scale: 1:200@A2	Date: 11-02-25
Drawing no: 518/P/14		
Revision .		