
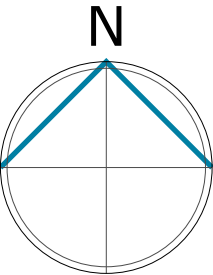


This drawing is a print and must not be scaled from. Use only noted dimensions and check all measurements on site before proceeding with the works. Any queries regarding areas, levels or dimensions must be referred back to BBR Design Services Ltd. All dimensions of existing buildings to be verified on site.

This drawing is the copyright of BBR Design Services Ltd and shall not be in any way used or reproduced without their prior written consent.

All design and construction is to be in accordance with the Construction Design and Management (CDM) Regulations 2015, and HSE guidance.

 

Rev:	Date:	Note:	By:
------	-------	-------	-----

FOR PLANNING



D E S I G N

01462 420800 | 01799 530097

info@bbr-design.co.uk

www.bbr-design.co.uk



Contract:

97 Willian Road
Hitchin
Hertfordshire
SG4 0LS

Drawing Title:

Existing Elevations

Scale:

1:100
@ A3

Drawn/check:

rda

Job No:

25338

Date:

May 2025

Drawing No:

PL04

Revision:


-

© BBR Design 2025



Front Elevation

Scale 1:100

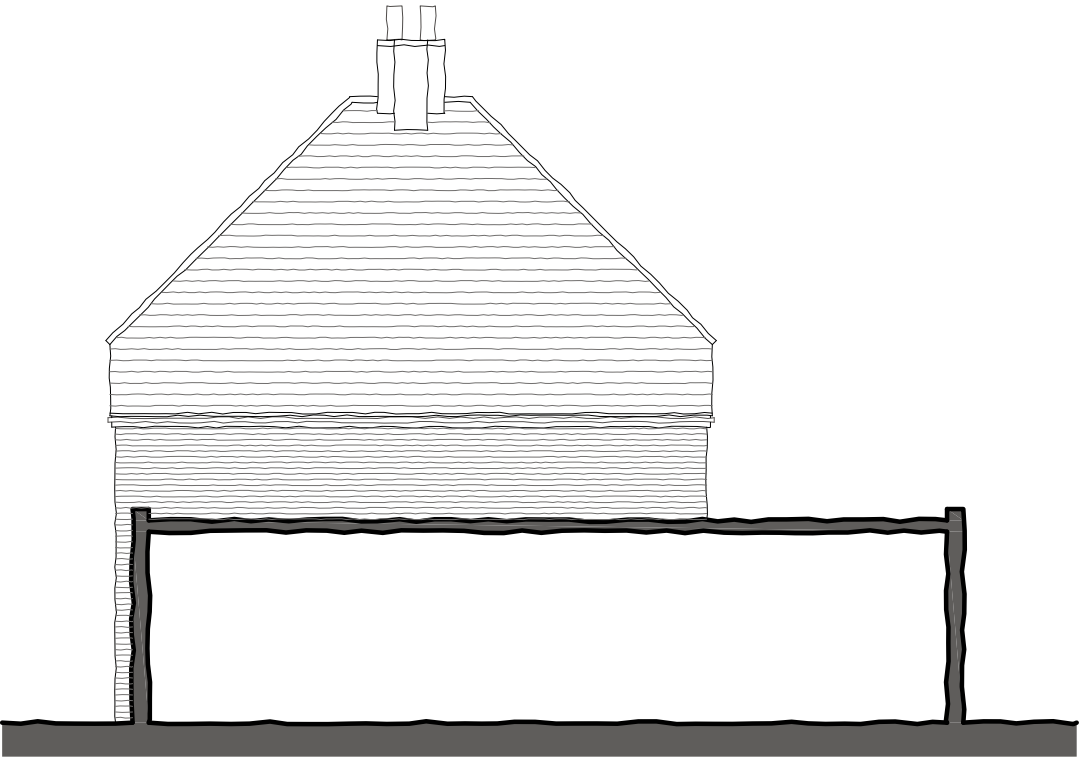

Left Hand Side Elevation

Scale 1:100



Rear Elevation

Scale 1:100



Right Hand Side Elevation

Scale 1:100