


This drawing is copyright and can not be copied or reproduced or altered, no extracts or any elements of this drawing or supporting information unless written consent has been obtained first.

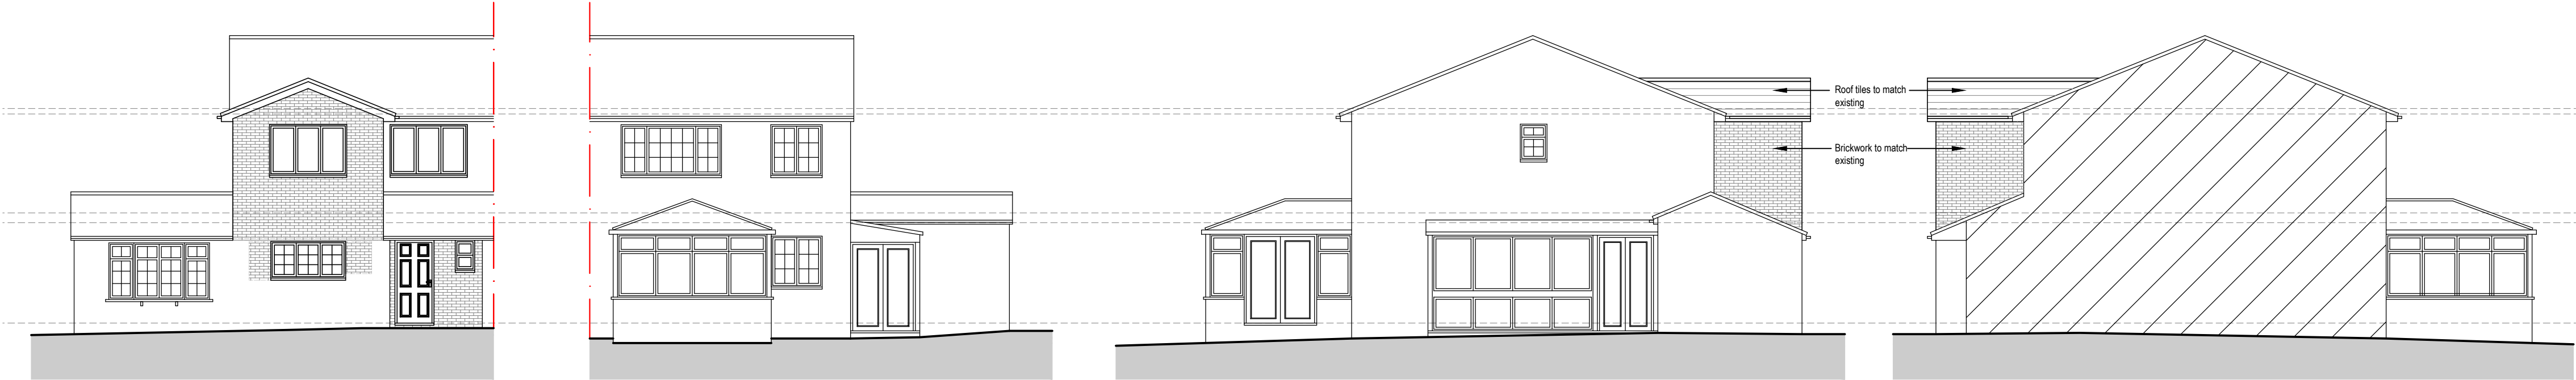


FRONT ELEVATION
SCALE 1:100

REAR ELEVATION
SCALE 1:100

SIDE ELEVATION (1)
SCALE 1:100


SIDE ELEVATION (2)
SCALE 1:100

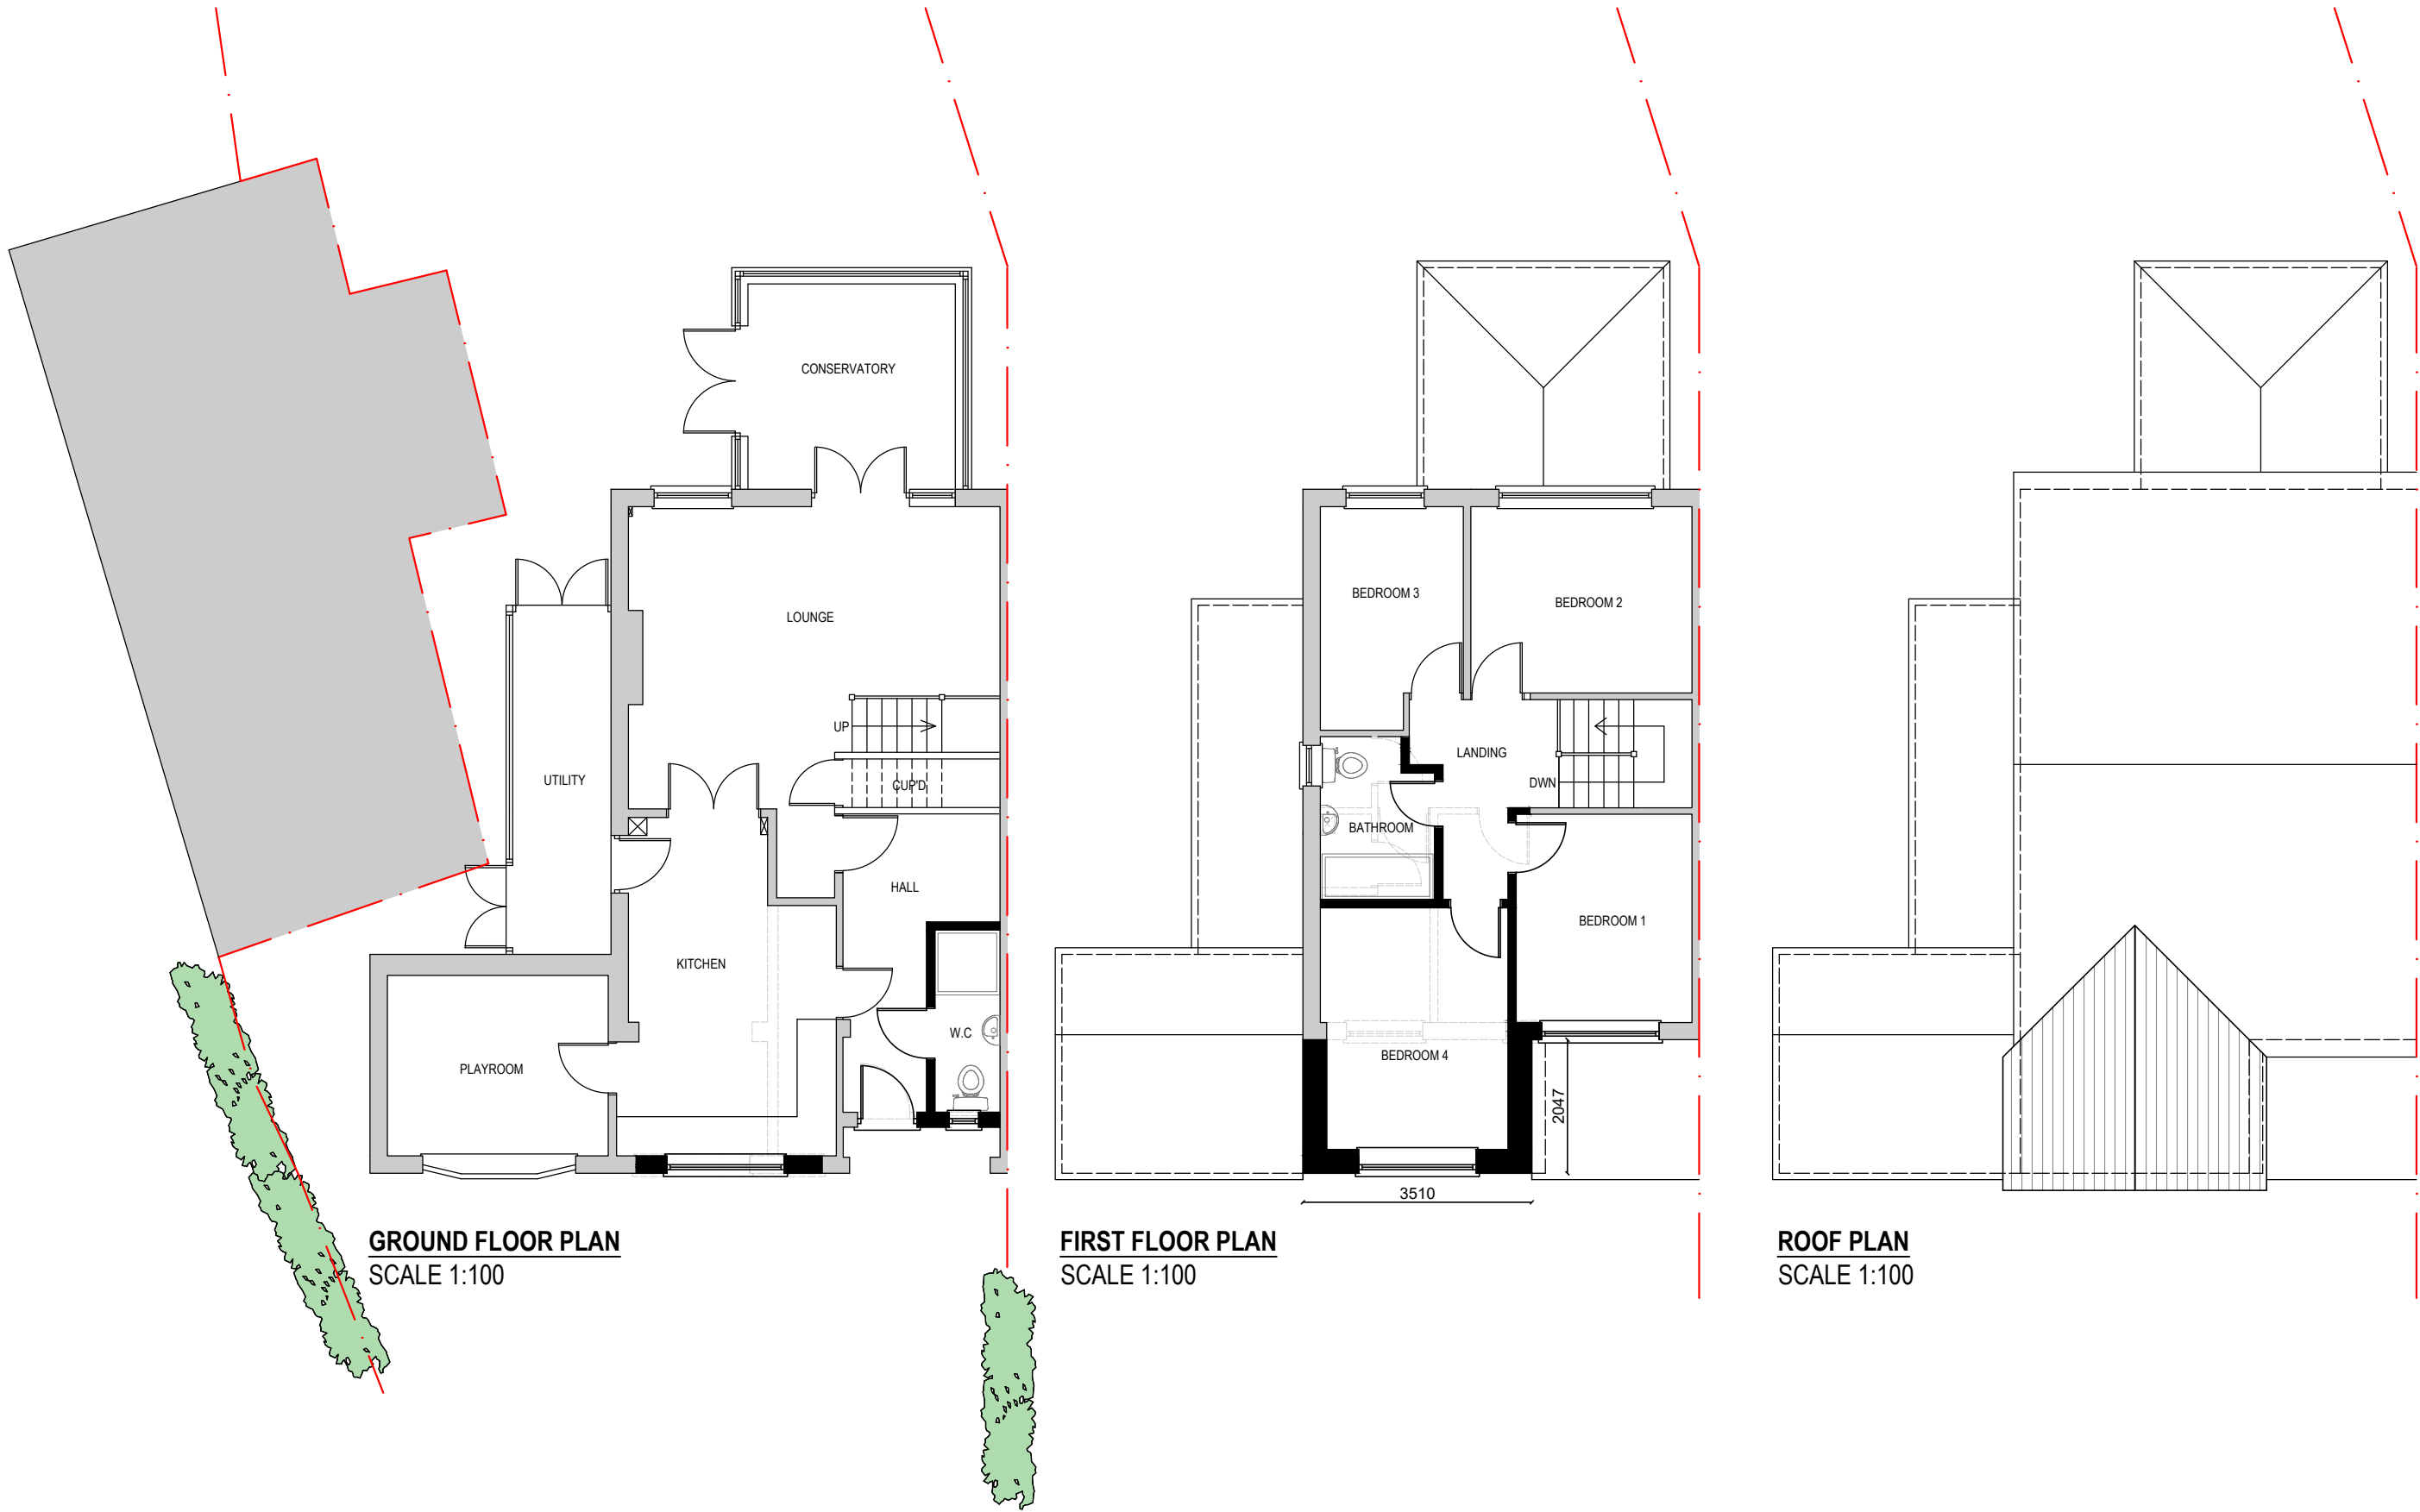

GROUND FLOOR PLAN
SCALE 1:100

FIRST FLOOR PLAN
SCALE 1:100

ROOF PLAN
SCALE 1:100

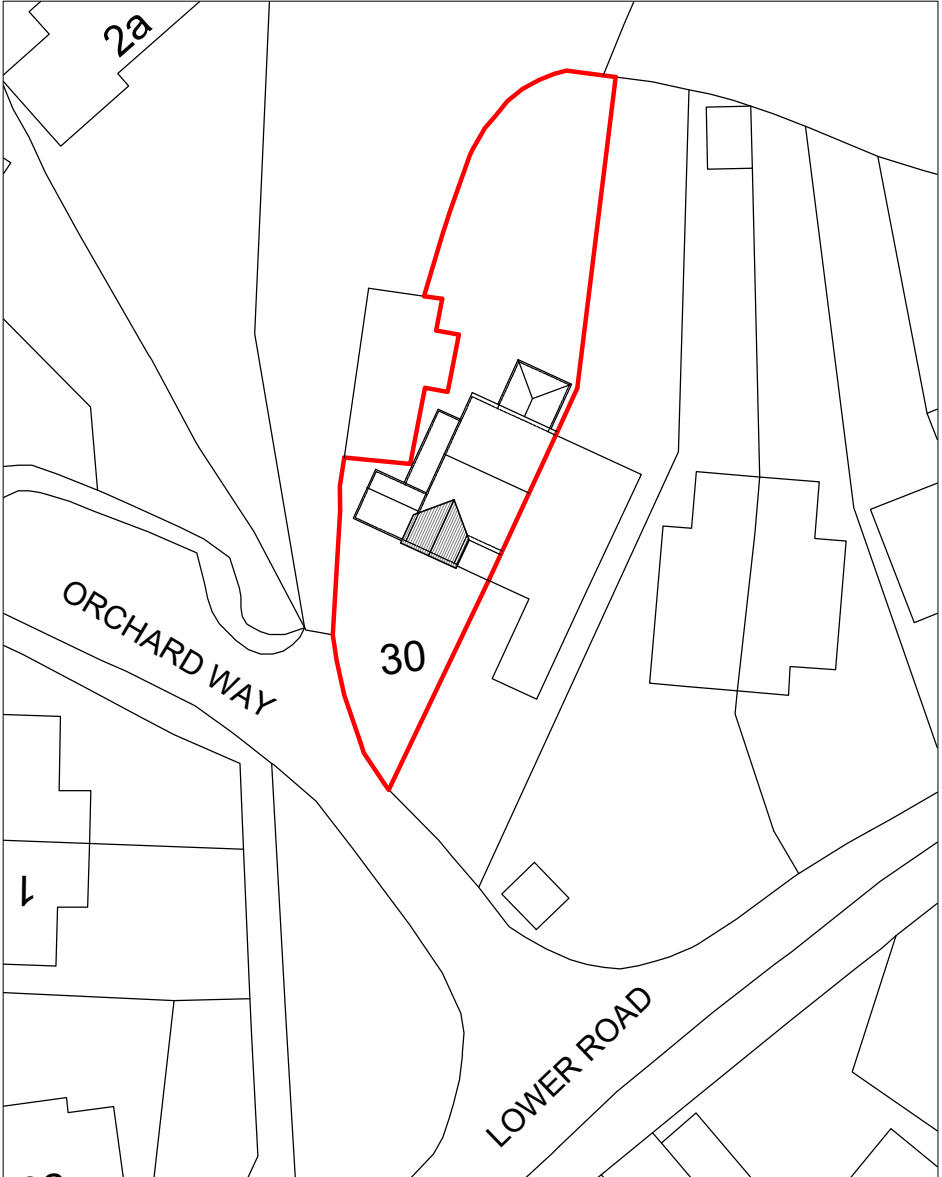

PROPOSED BLOCK PLAN
SCALE 1:500

PROPOSED SITE LAYOUT
SCALE 1:100

A	06/03/26	BLOCK PLAN UPDATED
REV	DATE	DESCRIPTION
RTMDesign Architectural Services Planning & Building Regulation Drawings		
5 Prebendal Drive, Slip End, LU1 4JN M 07979 575 456 E enquiries@rtmdesign.co.uk		
CLIENT MR & MRS SMITH		
ADDRESS 30 LOWER ROAD BREACHWOOD GREEN HERFORDSHIRE SG4 8NS		
TITLE PLANNING APPLICATION PROPOSED PLANS AND ELEVATIONS WITH BLOCK PLAN		
SCALE - AS SHOWN @ A1		DATE - MARCH '26
JOB No.	DRAWING No.	REVISION
649	PL_10	A

Scale Bar 1:500
m 5 10 15 20 25 50

Scale Bar 1:100
m 1 2 3 4 5 10