




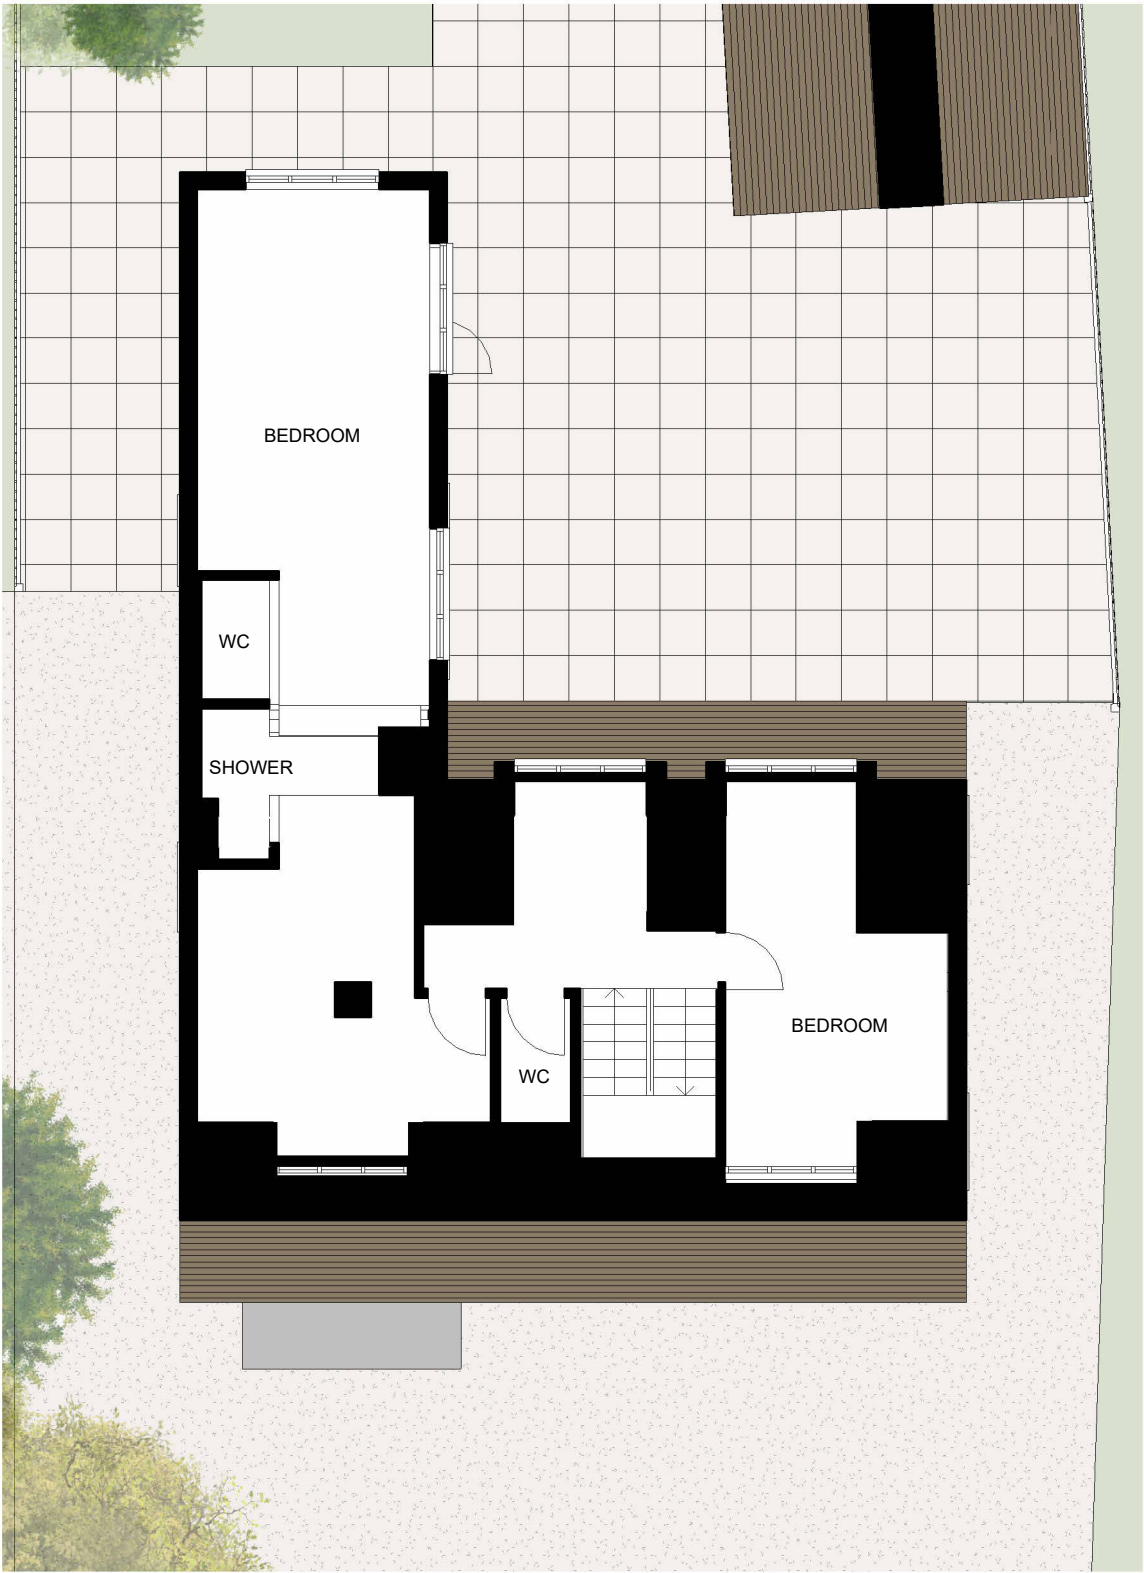

EXISTING FIRST FLOOR PLAN
SCALE 1:100

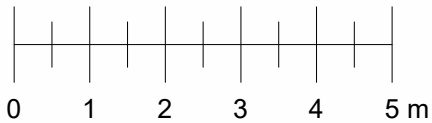

PROPOSED FIRST FLOOR PLAN
SCALE 1:100

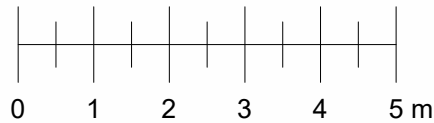

1.5M Headheight
2M Headheight

Rev	Description	Date

Notes

- All dimensions to be checked on site prior to consturction.
- Drawings for planning purposes only. Not to be used for construction.

DRAWING TITLE
Existing and Proposed First Floor Plan

CLIENT
Bruce Layzell

PROJECT ADDRESS
Southernwood, Pottersheath Road,
Welwyn, AL6 9ST

SCALE
1 : 100 at A3

DRAWN BY
GW

DATE
May 2026

CHECKED BY
DD

DRAWING NO. SW - PL-101