

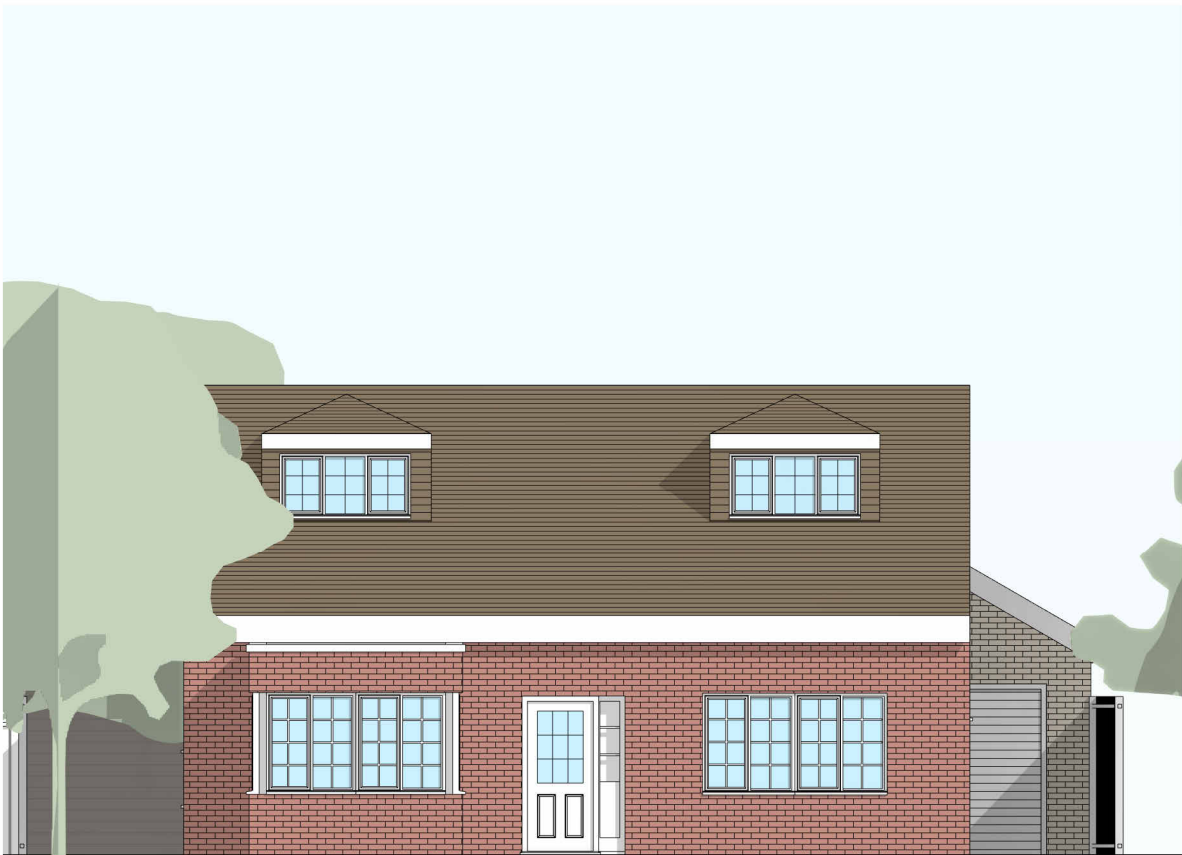


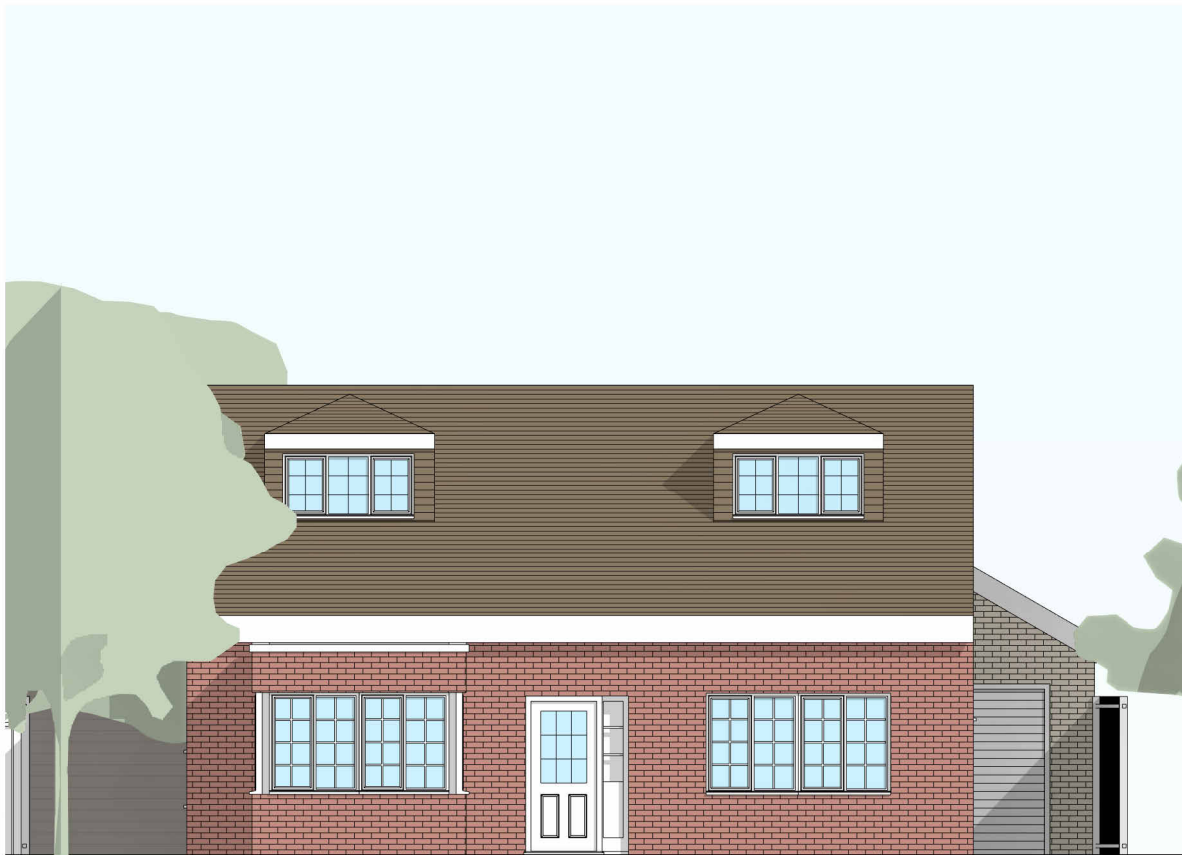


EXISTING FRONT ELEVATION

SCALE 1:100

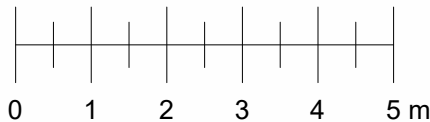

PROPOSED FRONT ELEVATION

SCALE 1:100

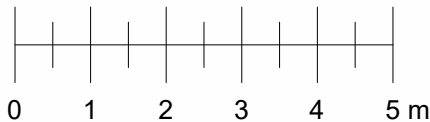

Rev	Description	Date

Notes

- All dimensions to be checked on site prior to consturction.
- Drawings for planning purposes only. Not to be used for construction.

DRAWING TITLE
Existing and Proposed Front Elevation

CLIENT
Bruce Layzell

PROJECT ADDRESS
Southernwood, Pottersheath Road,
Welwyn, AL6 9ST

SCALE 1 : 100 at A3	DRAWN BY GW
-------------------------------	-----------------------

DATE May 2026	CHECKED BY DD
-------------------------	-------------------------

DRAWING NO. SW - PL-104