



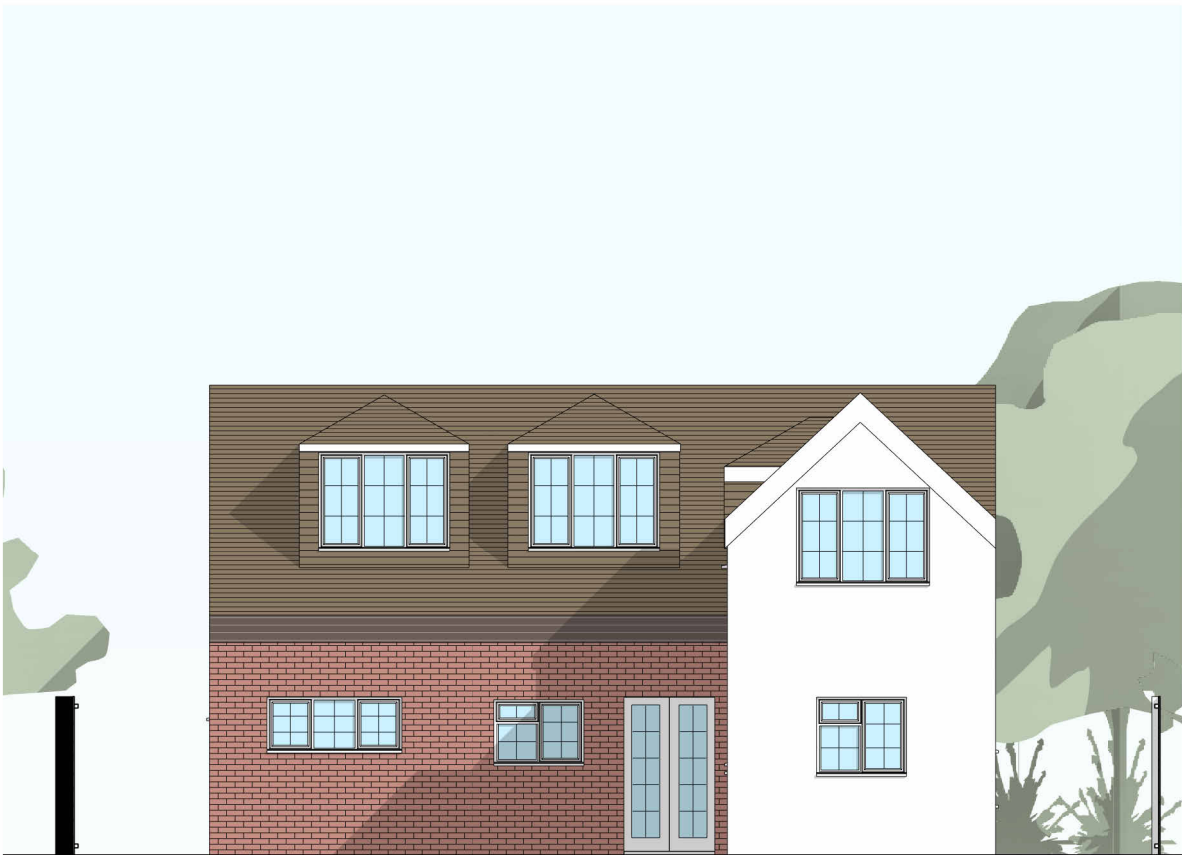


EXISTING REAR ELEVATION

SCALE 1:100

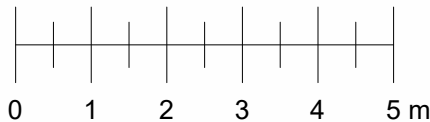

PROPOSED REAR ELEVATION

SCALE 1:100

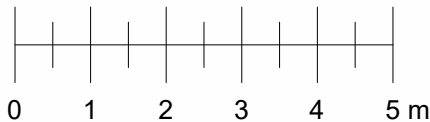

Outline of the existing ground floor

Rev	Description	Date

Notes

- All dimensions to be checked on site prior to consturction.
- Drawings for planning purposes only. Not to be used for construction.

DRAWING TITLE
Existing and Proposed Rear Elevation

CLIENT
Bruce Layzell

PROJECT ADDRESS
Southernwood, Pottersheath Road,
Welwyn, AL6 9ST

SCALE
1 : 100 at A3

DRAWN BY
GW

DATE
May 2026

CHECKED BY
DD

DRAWING NO. SW - PL-105