


This drawing is the property of the applicant and is issued on the condition that it is not reproduced, disclosed or copied to any individual without written consent from the applicant.



No Dimensions are to be scaled from this drawing EXCEPT FOR PLANNING PURPOSES.

© COPYRIGHT MT ARCHITECTURE LTD

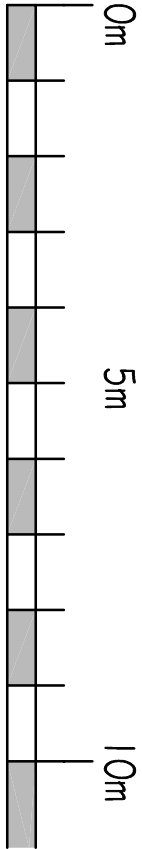


1 : 100 Scale

Issued for:				
Rev	Date	Details	Drawn	Checked

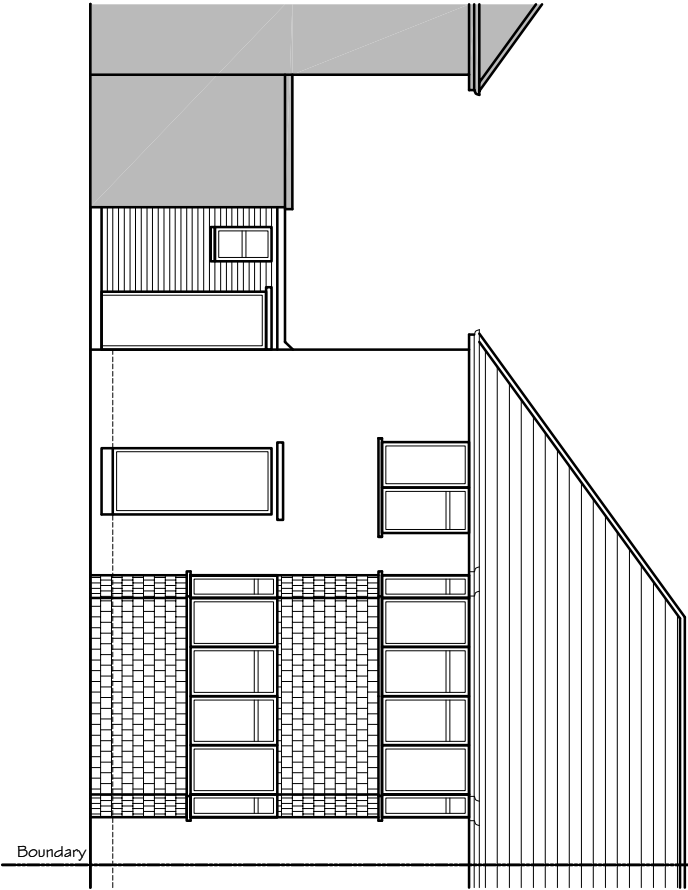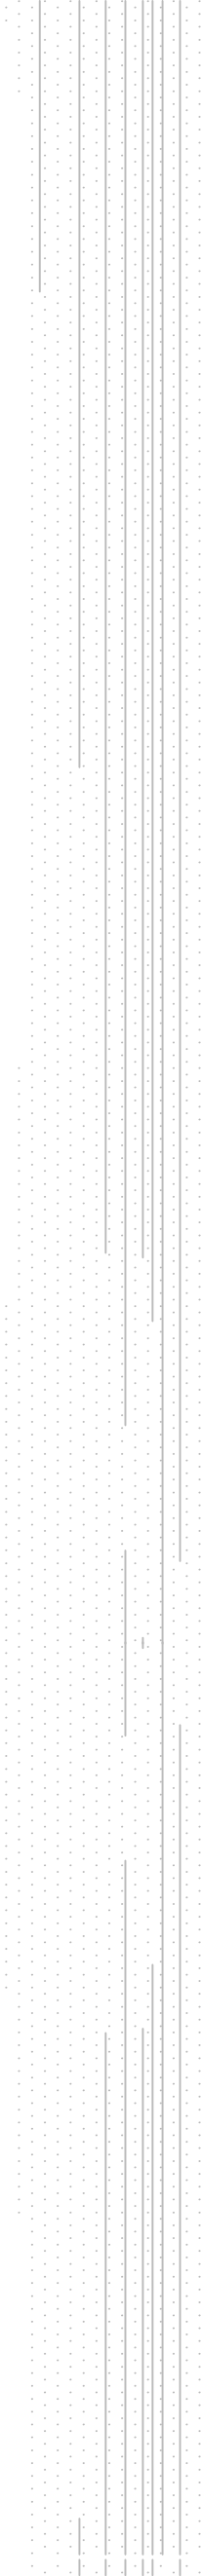

EXISTING FRONT ELEVATION.

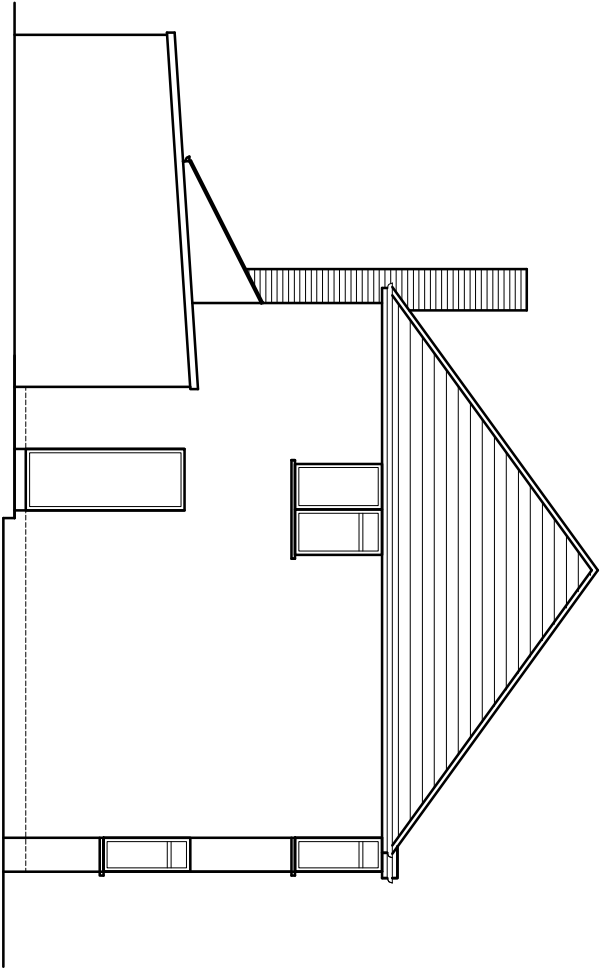

EXISTING SIDE ELEVATION.

Scale:		Drawing Title:
1 : 100@A3		EXISTING ELEVATIONS SHEET 1 OF 2.
Date:		Project Title:
JUNE 2025		40 THE LEAS BALDOCK, SG7 6HZ.
Drawing no:	Revision:	
025061/05	-	