



FRONT ELEVATION/SOUTH EAST



SIDE ELEVATION/EAST




REAR ELEVATION/NORTH WEST




SIDE ELEVATION/WEST




BLOCK PLAN 1/500

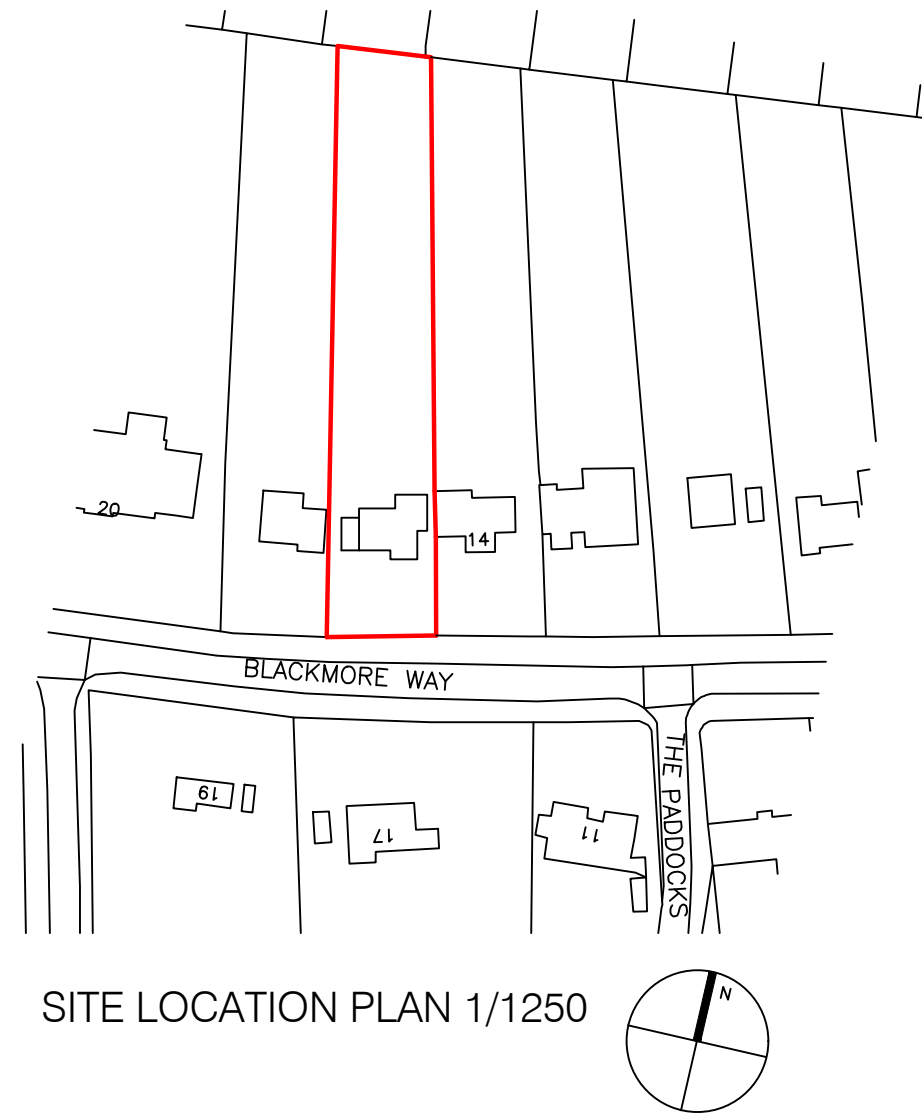

SITE LOCATION PLAN 1/1250

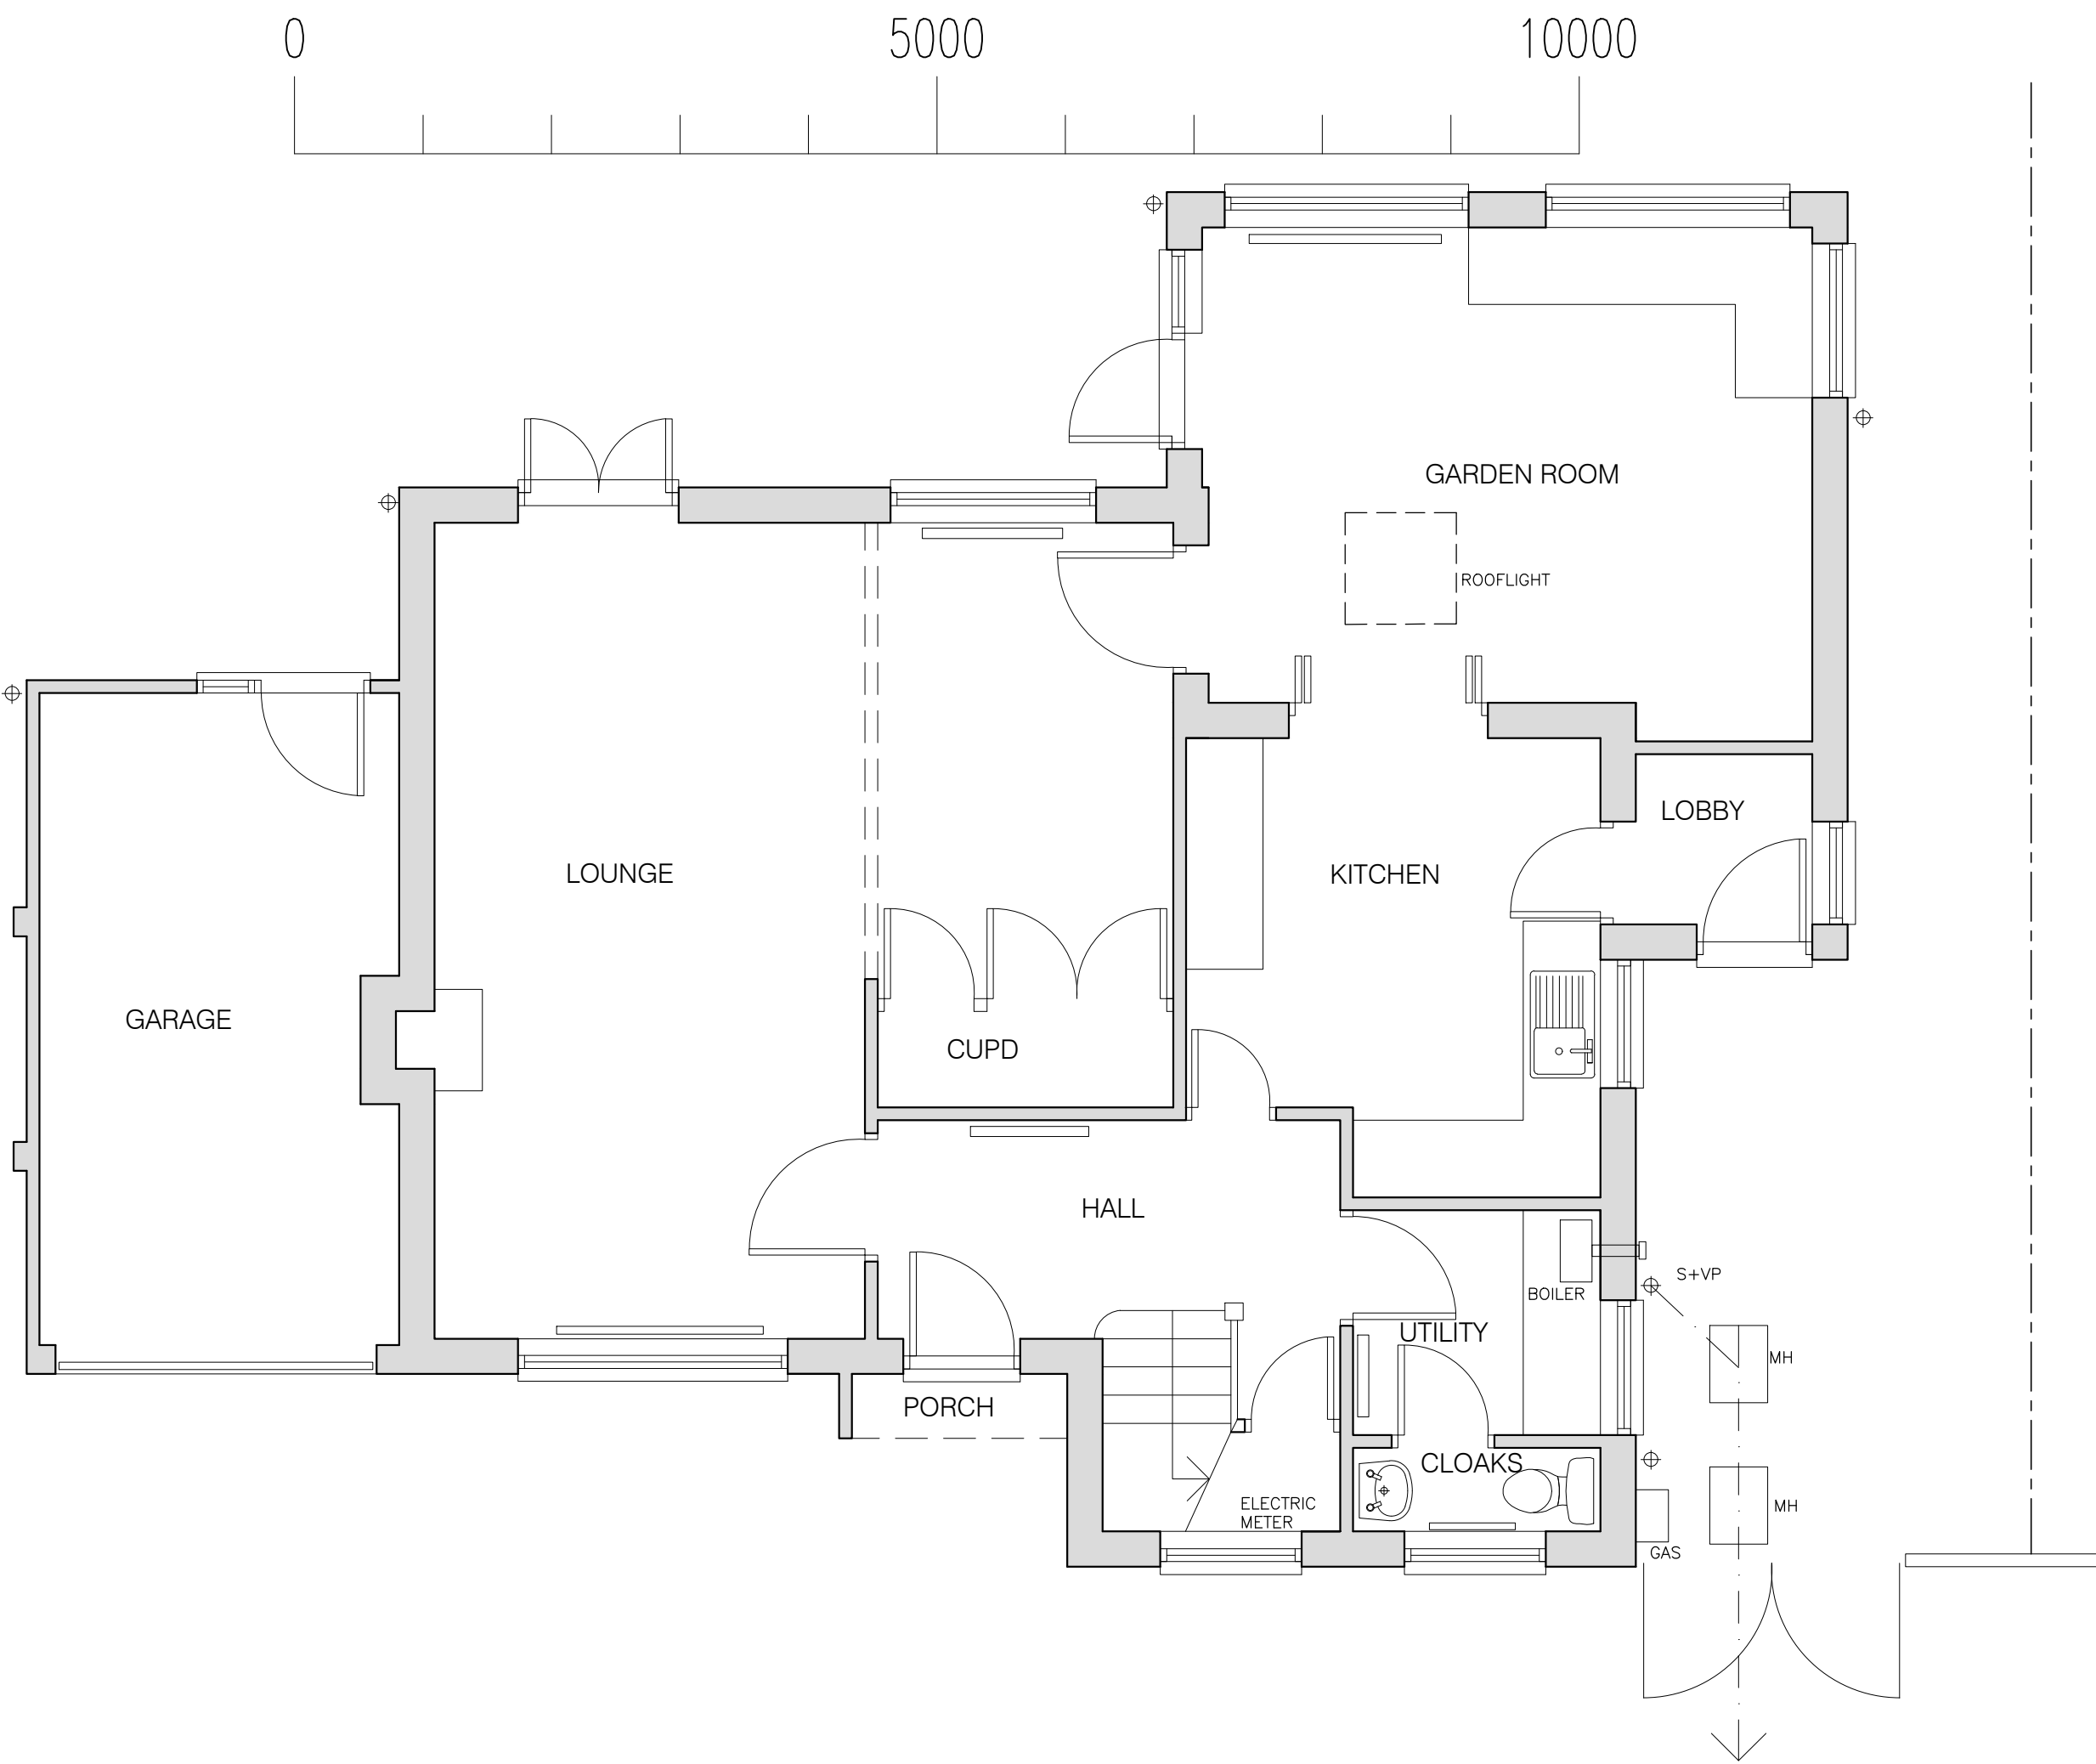

GROUND FLOOR PLAN

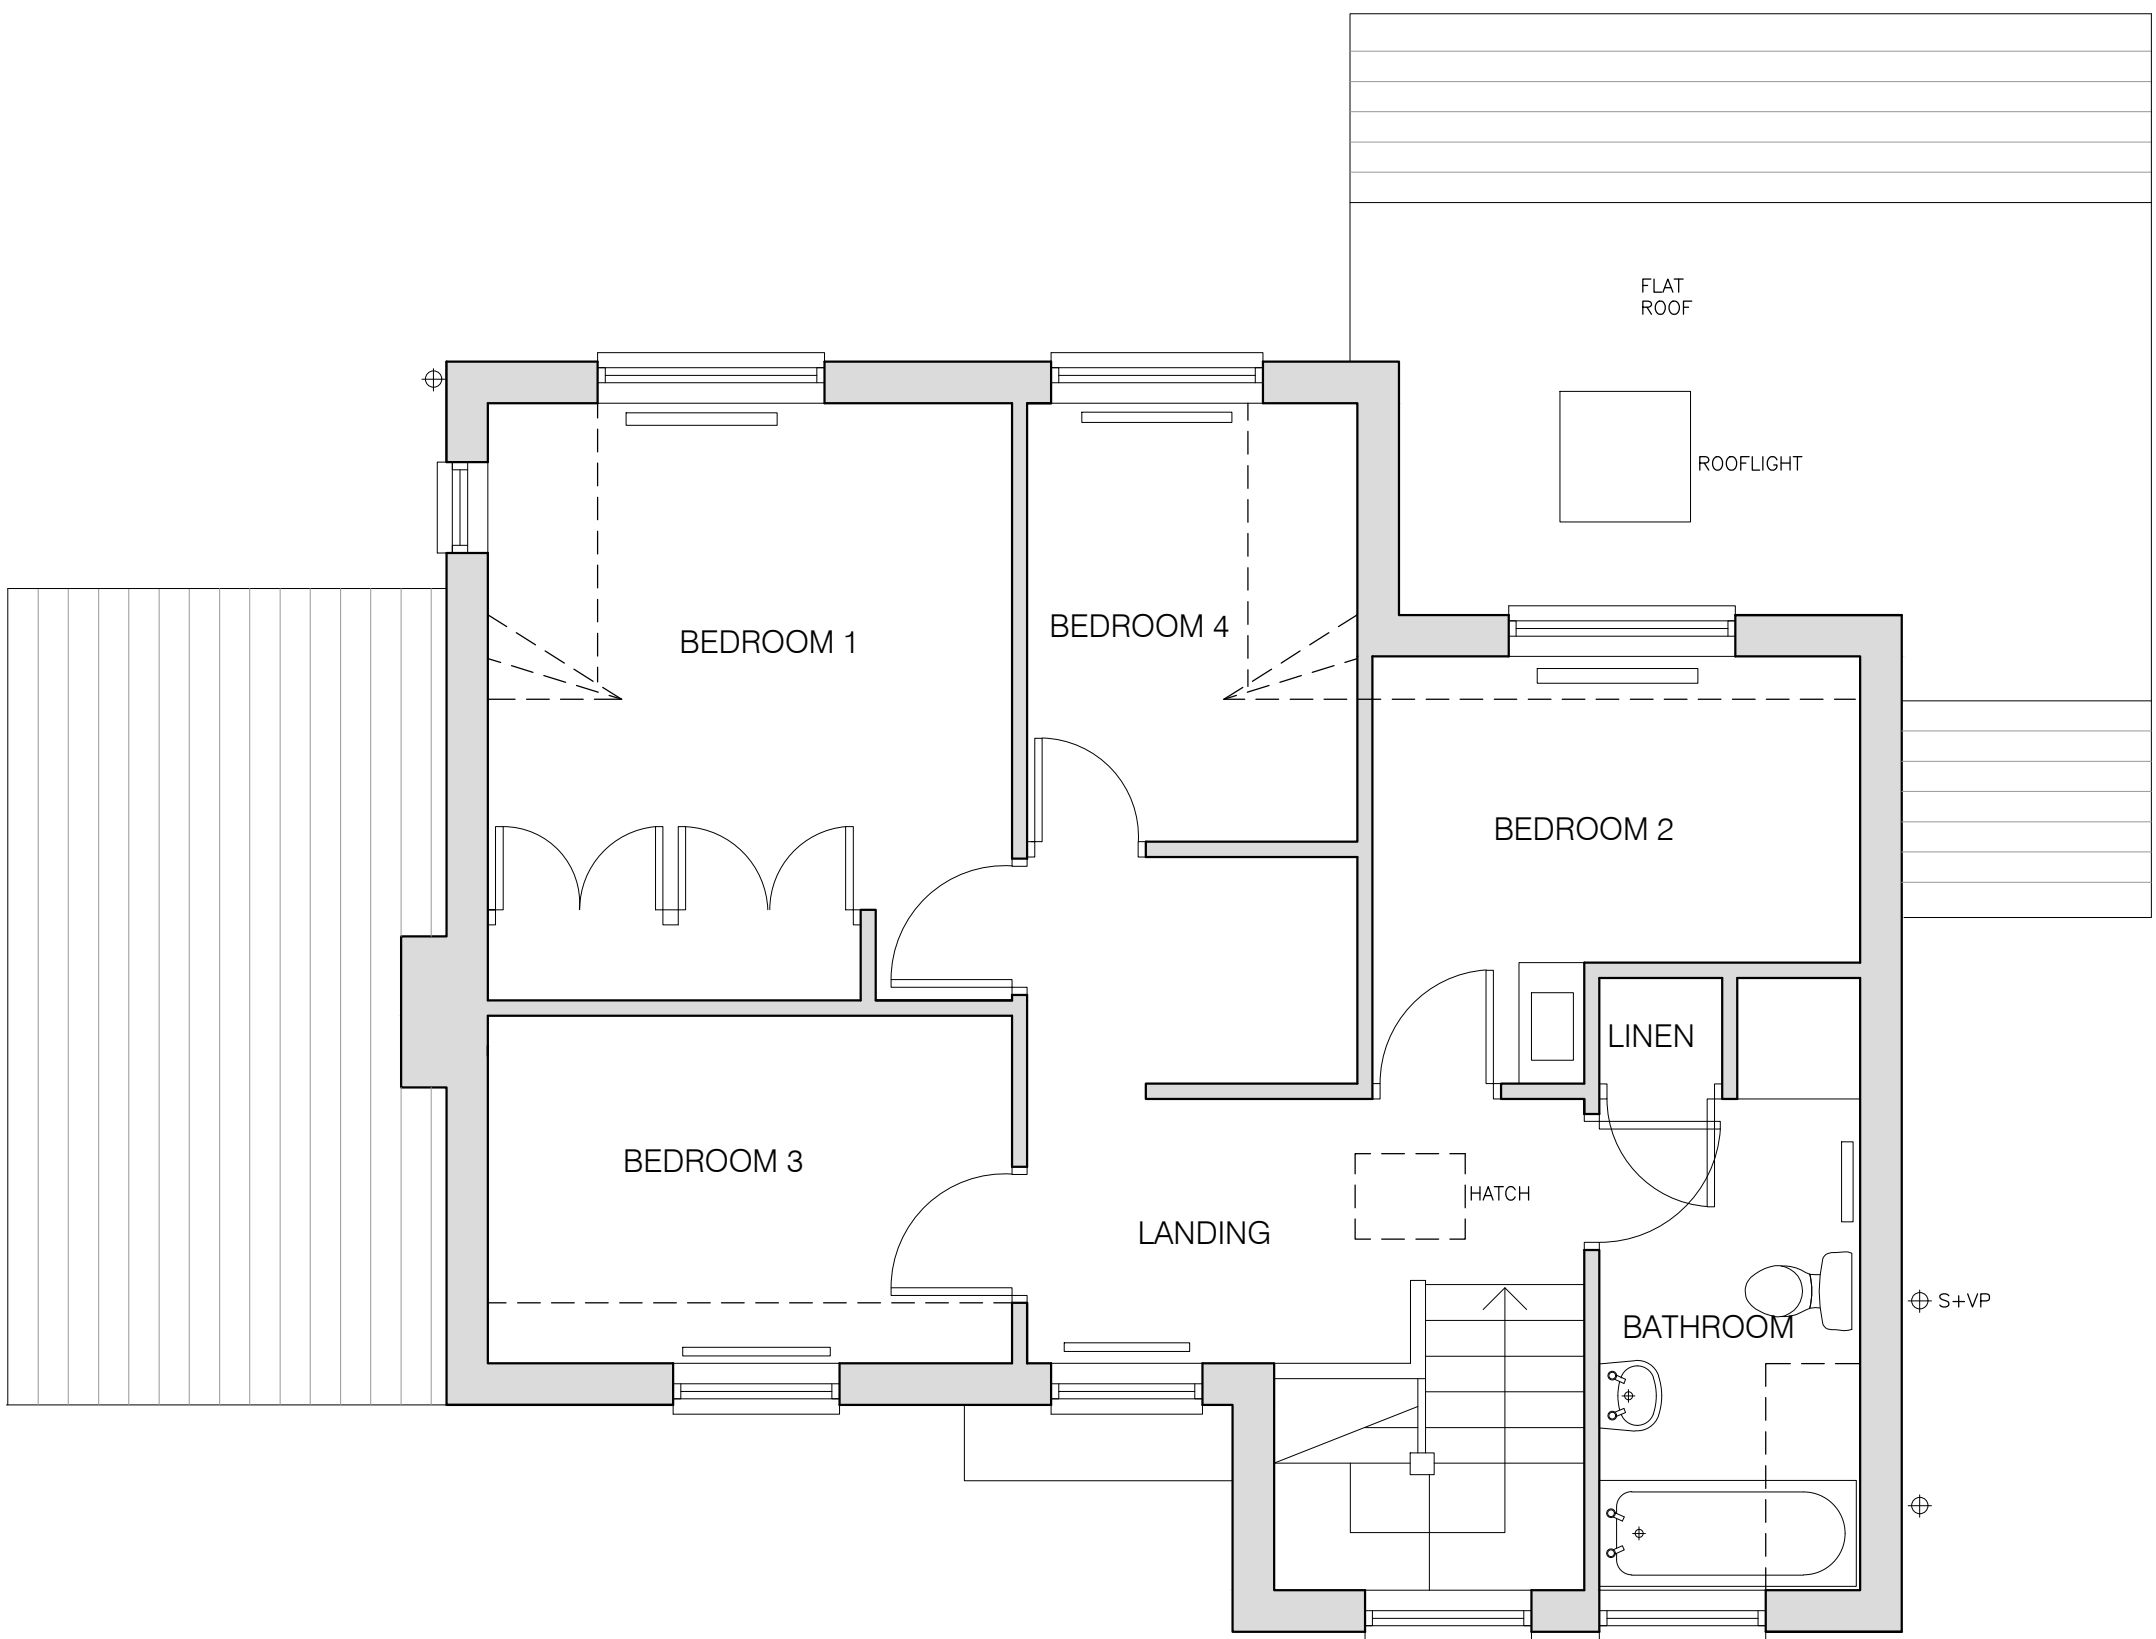

FIRST FLOOR PLAN

ANTONY THOMPSON
ARCHITECTURAL SERVICES

48 ST JAMES CLOSE
HANSLOPE
MILTON KEYNES, MK19 7LF
EMAIL: ATARCHSERV@GMAIL.COM
MOB: 07740099717

TITLE: PLANS/ELEVATIONS AS EXISTING		A1
CLIENT MR J HOLDEN	DATE 20.03.25	DRAWN AT
PROJECT EXTENSIONS AT 16 BLACKMORE WAY, BLACKMORE END, WHEATHAMPTON, HERTS AL4 8LJ	JOB No. 923	SCALE 1:100 1:50
	DWG No. 001	REV. -

Figured dimensions to be used in preference to scaled sizes.

All dimensions must be checked by contractor before commencing work on site.

No deviation from this drawing will be permitted without the written consent of the architect.

The copyright of this drawing remains with the architect and may not be reproduced in any form without prior written consent.