


COPYRIGHT AND OWNERSHIP OF THIS DRAWING IS VESTED IN JAMES A. KEANEY ASSOCIATES WHOSE PRIOR WRITTEN CONSENT IS REQUIRED FOR ITS REPRODUCTION/PUBLICATION IN ANY FORM. ALL DIMENSIONS TO BE CHECKED ON SITE AND ANY DISCREPANCIES NOTIFIED TO JAMES A. KEANEY ASSOCIATES. DO NOT SCALE EXCEPT FOR THE PURPOSES OF PLANNING.

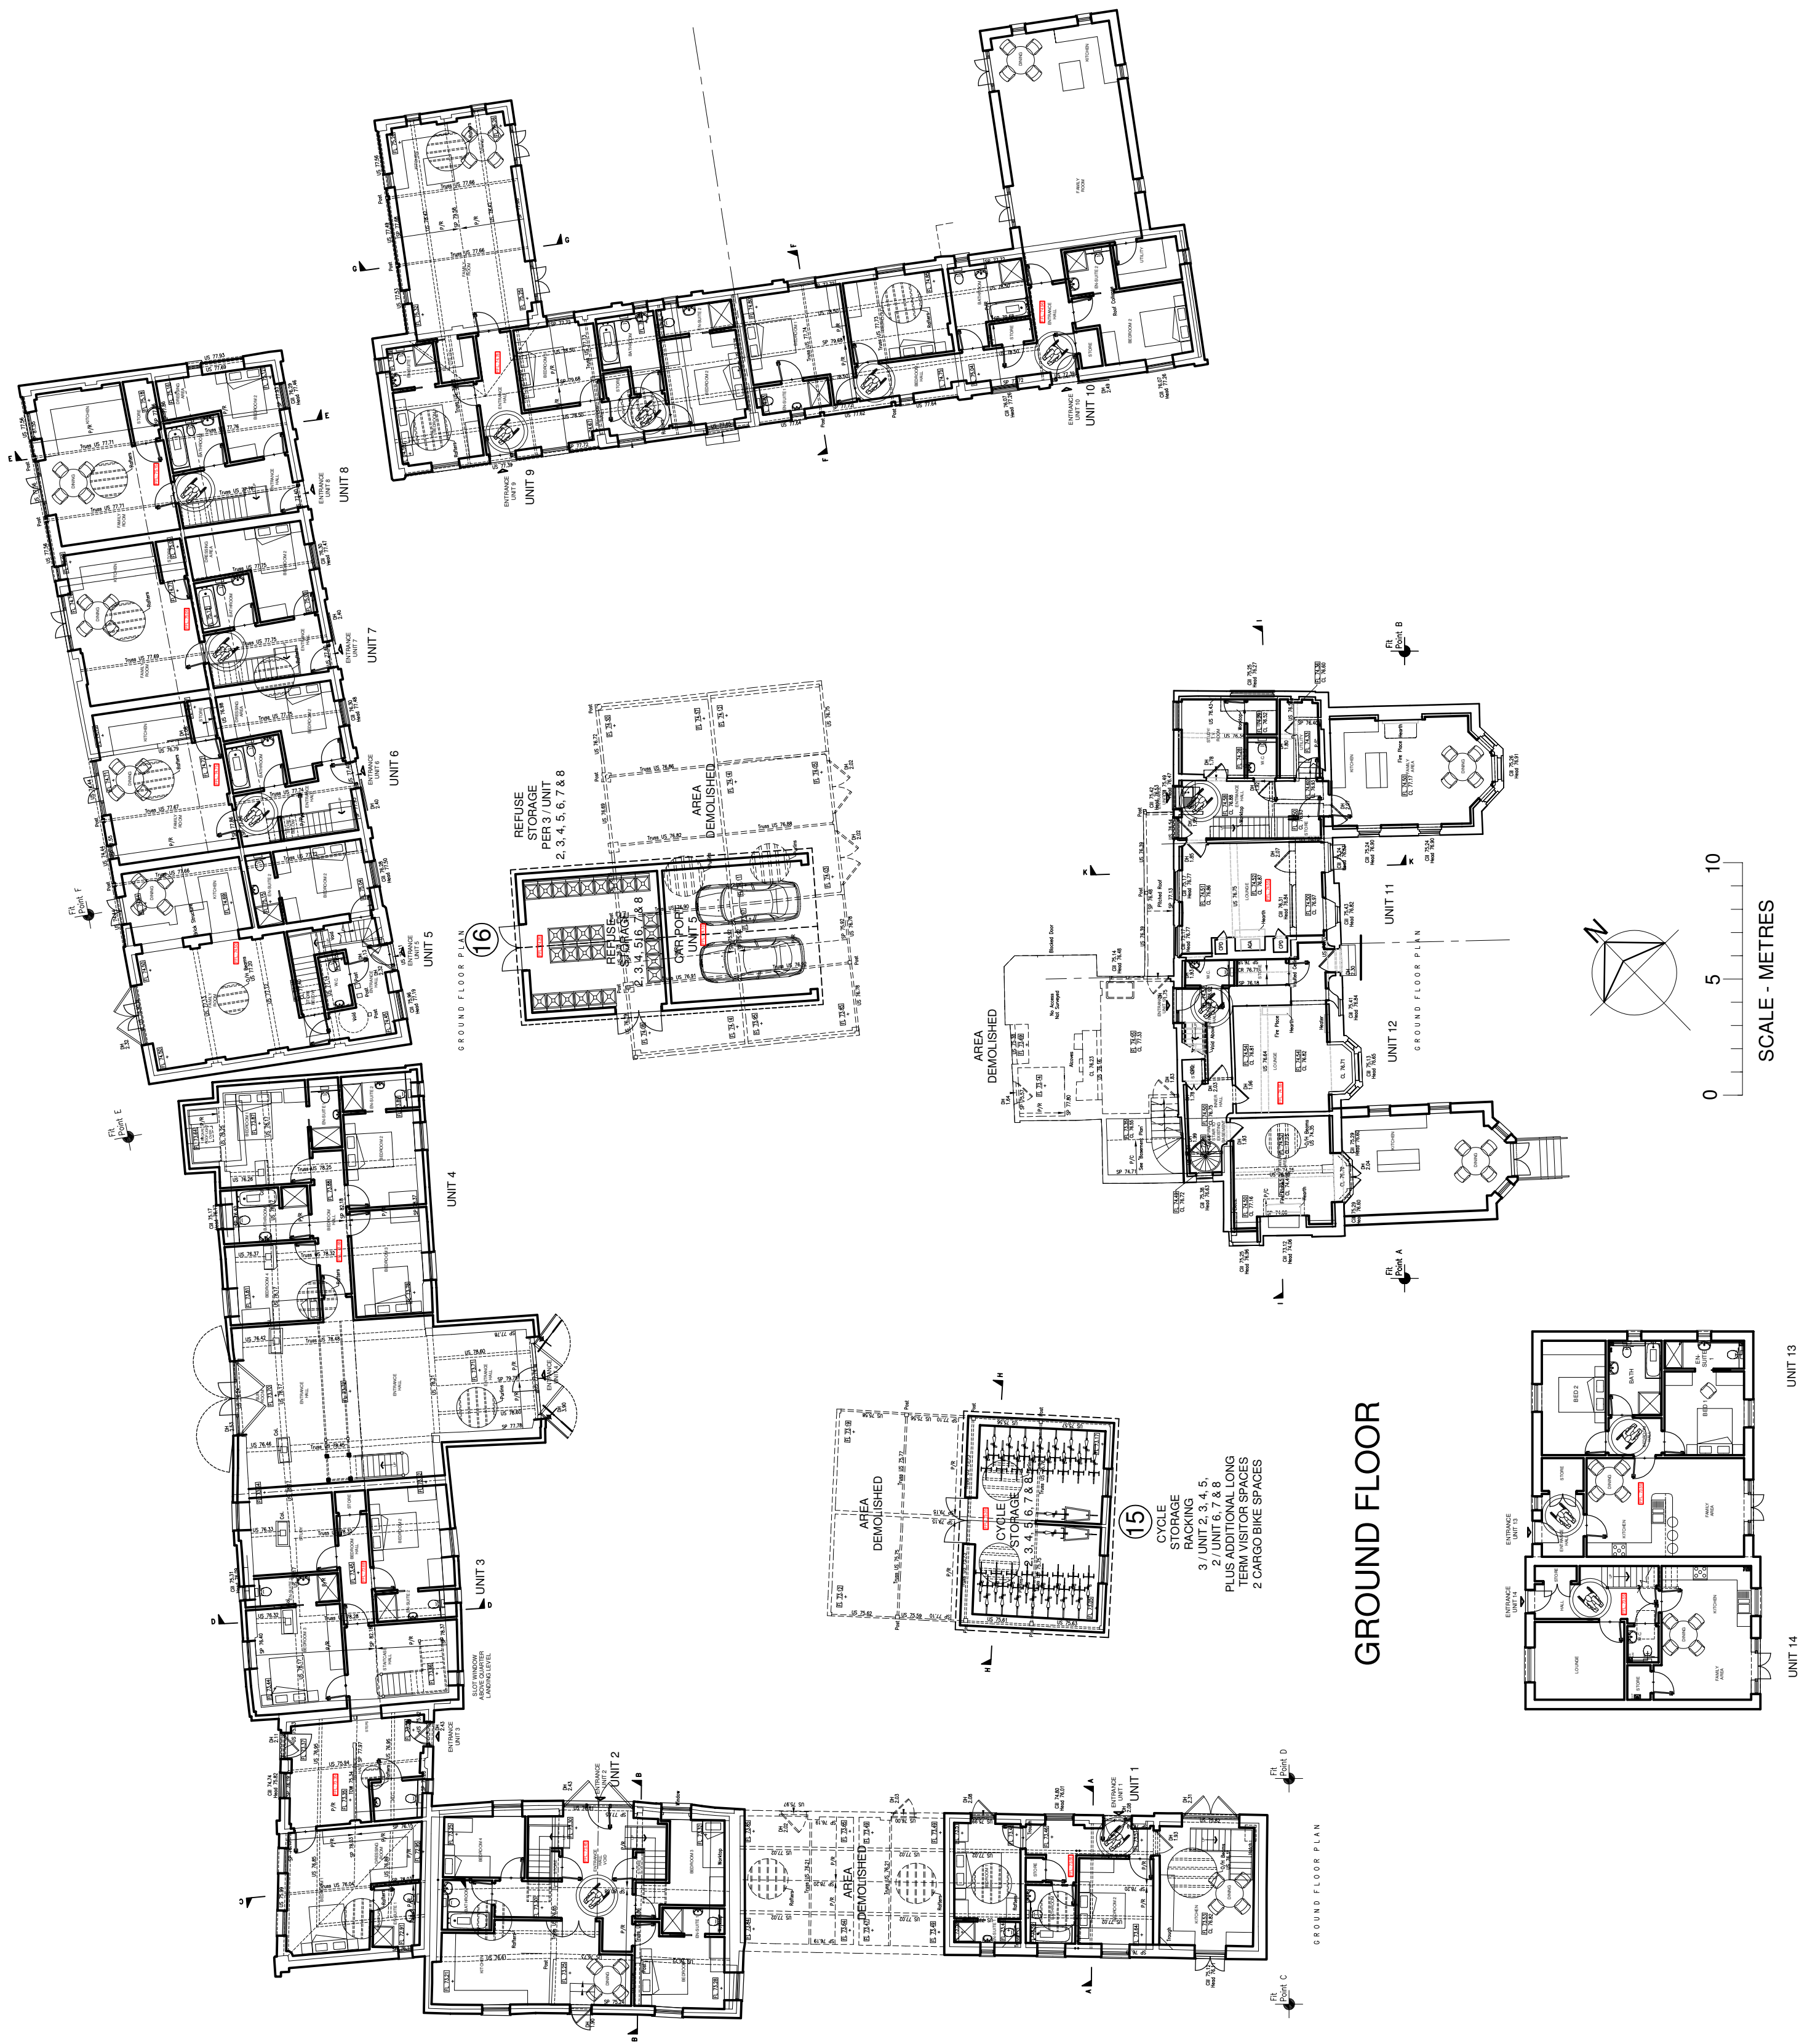

DRAWING INDICATING EXISTING MEASURED SURVEY PLAN INFORMATION

C. 06.08.25 AMENDED IN ACCORDANCE WITH FURTHER NORTH HERTS COUNCIL COMMUNICATIONS. C. 29.07.25 AMENDED IN ACCORDANCE WITH FURTHER NORTH HERTS COUNCIL COMMUNICATIONS. C. 29.07.25 AMENDED IN ACCORDANCE WITH FURTHER NORTH HERTS COUNCIL COMMUNICATIONS.	PROJECT	PROPOSED DEVELOPMENT.	SCALE 1:200@A1.	J James A. Keaney Associates Architecture • Architectural Technology • Project Management 49, Upper Moor Street, Dagen 2, Inland, D02 RH83 301, Southampton Street, Dagen 2, Inland, D02 RH83 Tel: 01895 3520 00 • 01895 3520 01 • Fax: 01895 3520 02 • E Mail: jake@jake-associates.com • UK Mobile: +44 (0) 1895 3520 02 • UK Mobile: +44 (0) 1895 068429 • Email: james@jake-architecture.com • Web: www.jake-architecture.com	
	LOCATION	HIGHOVER FARM, HIGH-OVER WAY, HITCHIN, HERTS, SG4 0RO.	DRAWN J.A.KEANEY		
	DATE				
	CLIENT	GILL HUDSON HOMES LTD.	DATE APRIL 2025.		
	TITLE	PROPOSED – GROUND FLOOR PLANS.	PURPOSE PLANNING.	DRAWING NUMBER 2208.PL.03C	



PLANNING APPLICATION