


COPYRIGHT AND OWNERSHIP OF THIS DRAWING IS VESTED IN JAMES A. KEANEY ASSOCIATES WHOSE PRIOR WRITTEN CONSENT IS REQUIRED FOR ITS REPRODUCTION/PUBLICATION IN ANY FORM OR MANNER. ANY UNAUTHORIZED REPRODUCTION OR PUBLICATION OF THIS DRAWING BY JAMES A. KEANEY ASSOCIATES, DO NOT SCALE EXCEPT FOR THE PURPOSES OF PLANNING.

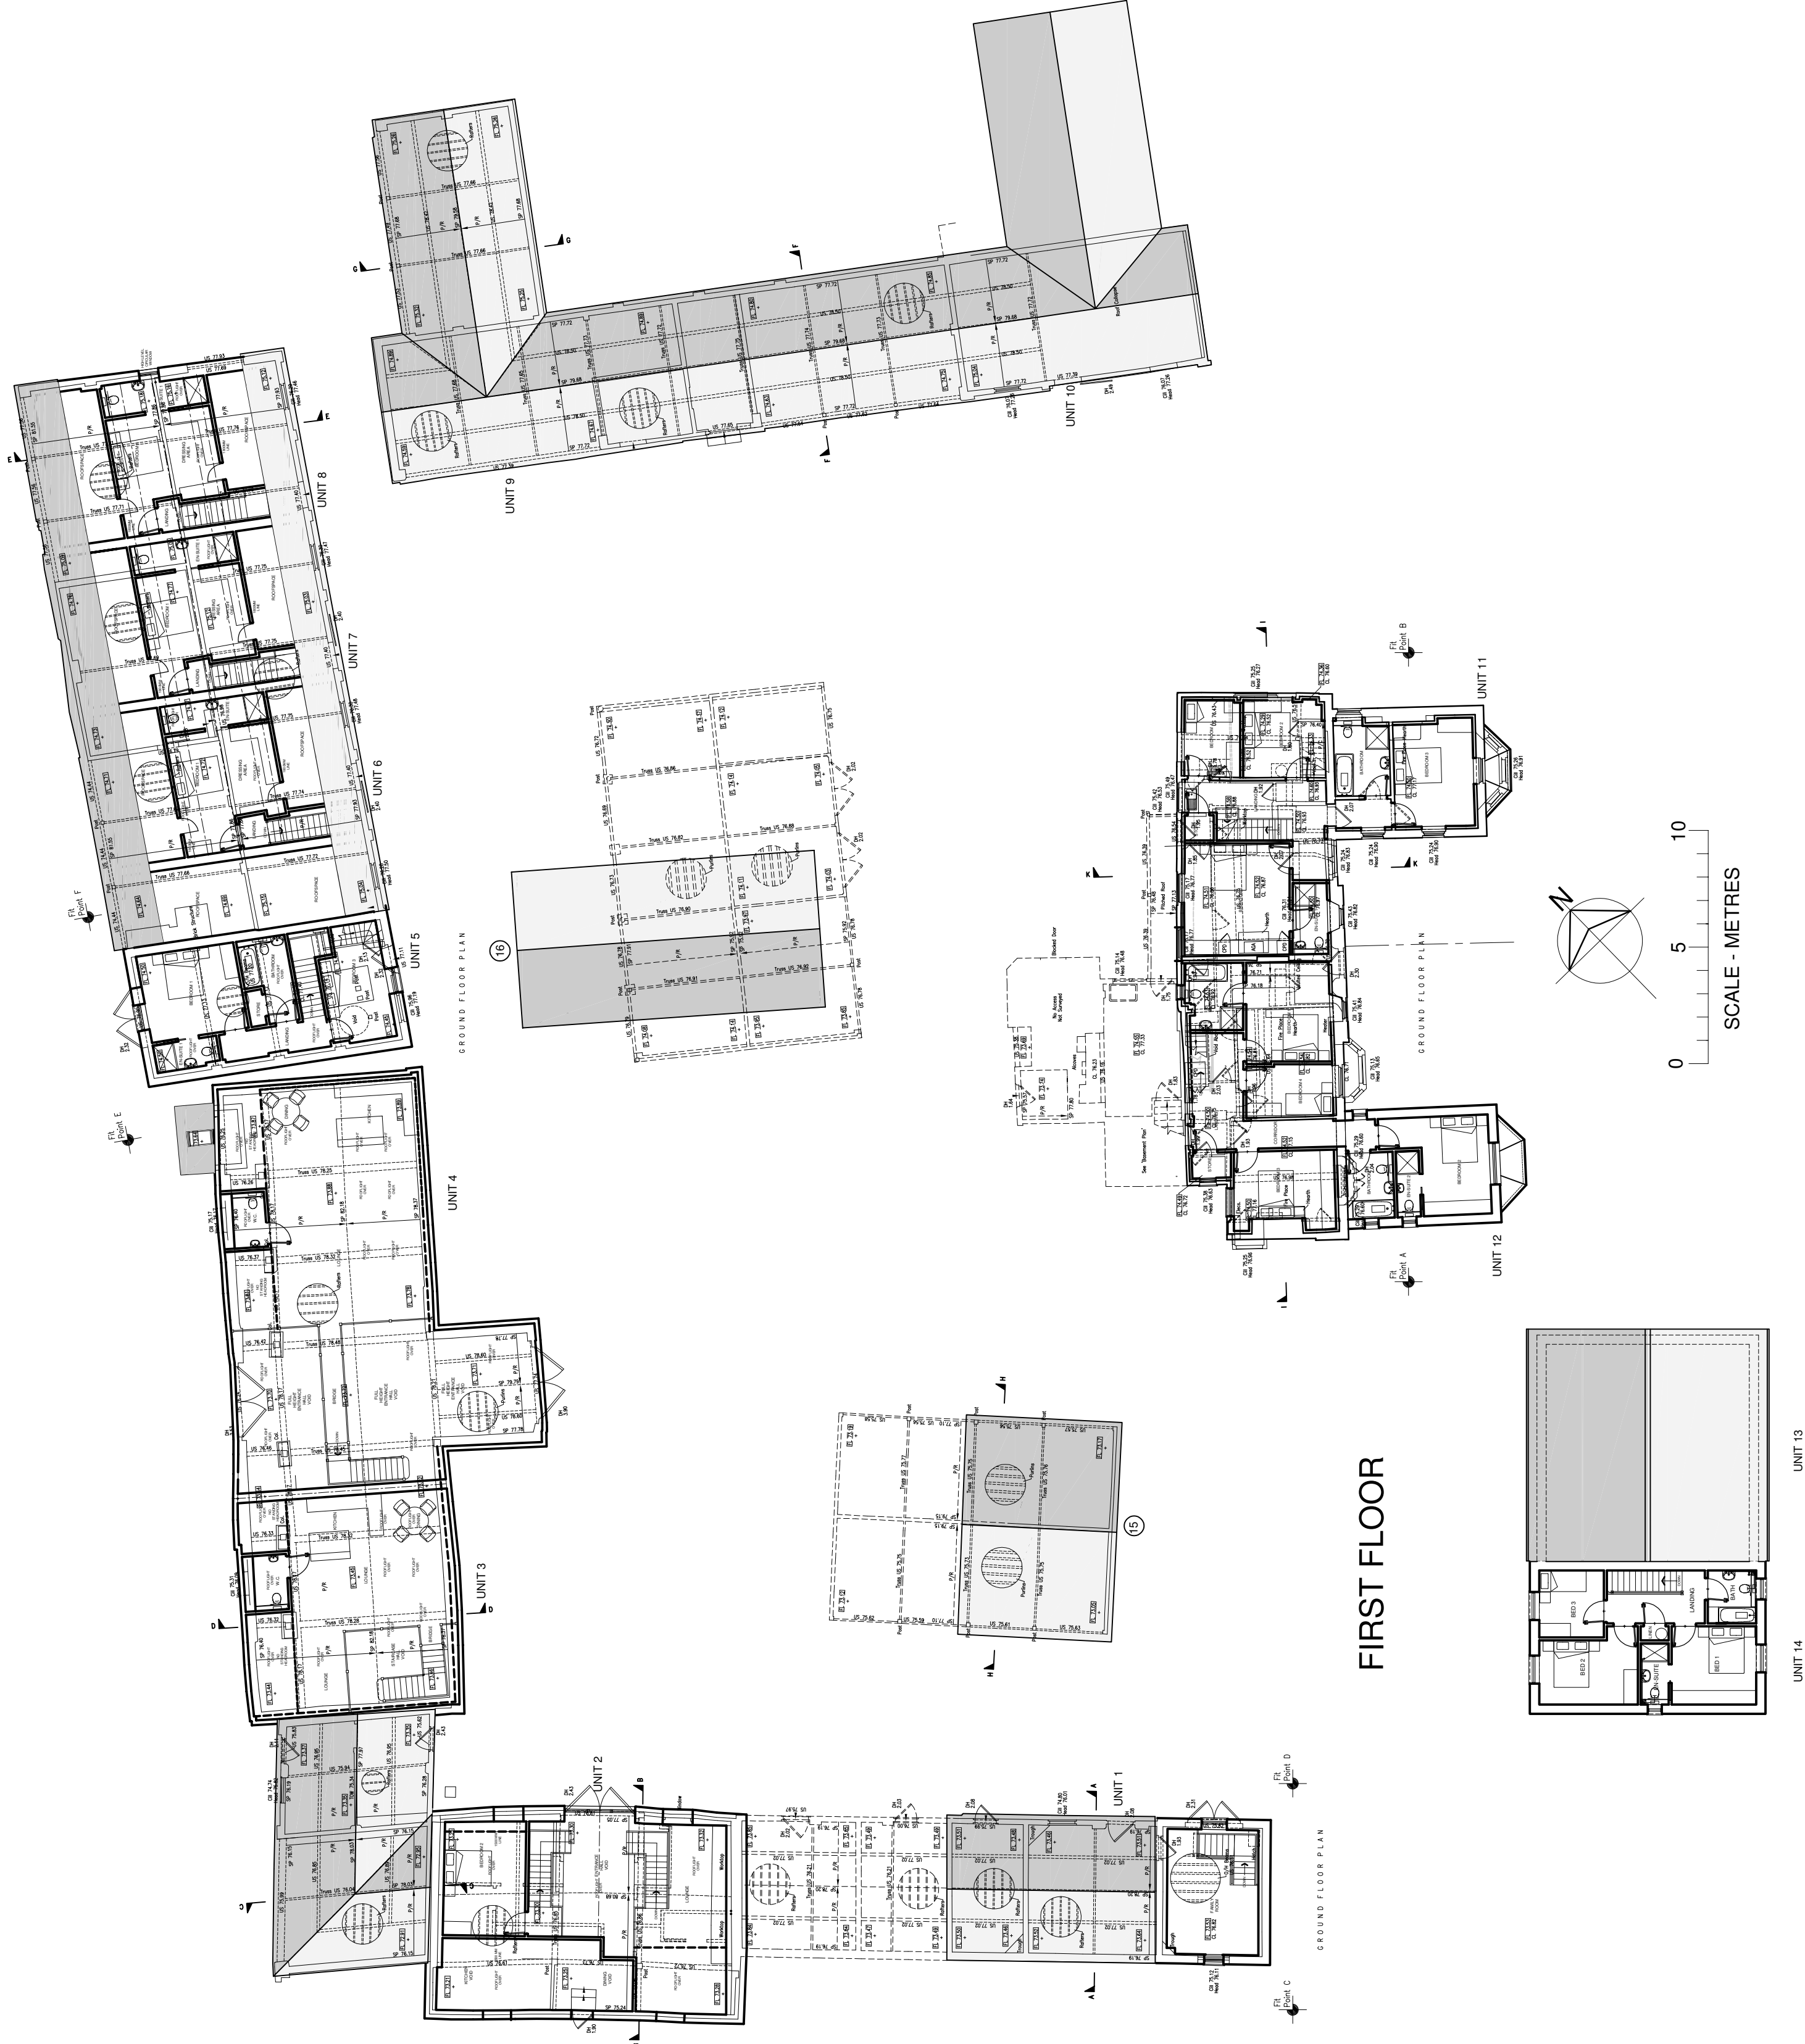

DRAWING INDICATING EXISTING MEASURED SURVEY PLAN INFORMATION

B. 06.08.25 AMENDED IN ACCORDANCE WITH FURTHER NORTH HERTS COUNCIL COMMUNICATIONS. A. 29.07.25 AMENDED IN ACCORDANCE WITH FURTHER NORTH HERTS COUNCIL COMMENTS.		JAMES A. KEANEY ASSOCIATES Architectural Technology • Project Management 48 Upper Mount Street, Dublin 2, Ireland, D02 FR83. 307, Shipmanhoe Road, Streatham, Bedfordshire, England, LU3 9PP. • Telephone: +353 (0) 1 661 6637 • Email: james@jaka.architecture.com • UK Mobile: +44 (0) 7892 096429 • Web: www.jaka.architecture.com	
PROJECT	PROPOSED DEVELOPMENT.	SCALE	1:200@A1.
LOCATION	HIGHOVER FARM, HIGHOVER WAY, HITCHIN, HERTS, SG4 0RG.	DRAWN	J.A. KEANEY.
CLIENT	GILL HUDSON HOMES LTD.	DTE	APRIL 2025.
TITLE	PROPOSED - FIRST FLOOR PLANS.	PURPOSE	PLANNING.
			DRAWING NUMBER 2208.PL.04B



PLANNING APPLICATION