


COPYRIGHT AND OWNERSHIP OF THIS DRAWING IS VESTED IN JAMES A. KEANEY ASSOCIATES. WHOSE PRIOR WRITTEN CONSENT IS REQUIRED FOR ITS REPRODUCTION/PUBLICATION IN ANY FORM. ALL DIMENSIONS TO BE CHECKED ON SITE AND ANY DISCREPANCIES NOTIFIED TO JAMES A. KEANEY ASSOCIATES. DO NOT SCALE EXCEPT FOR THE PURPOSES OF PLANNING.

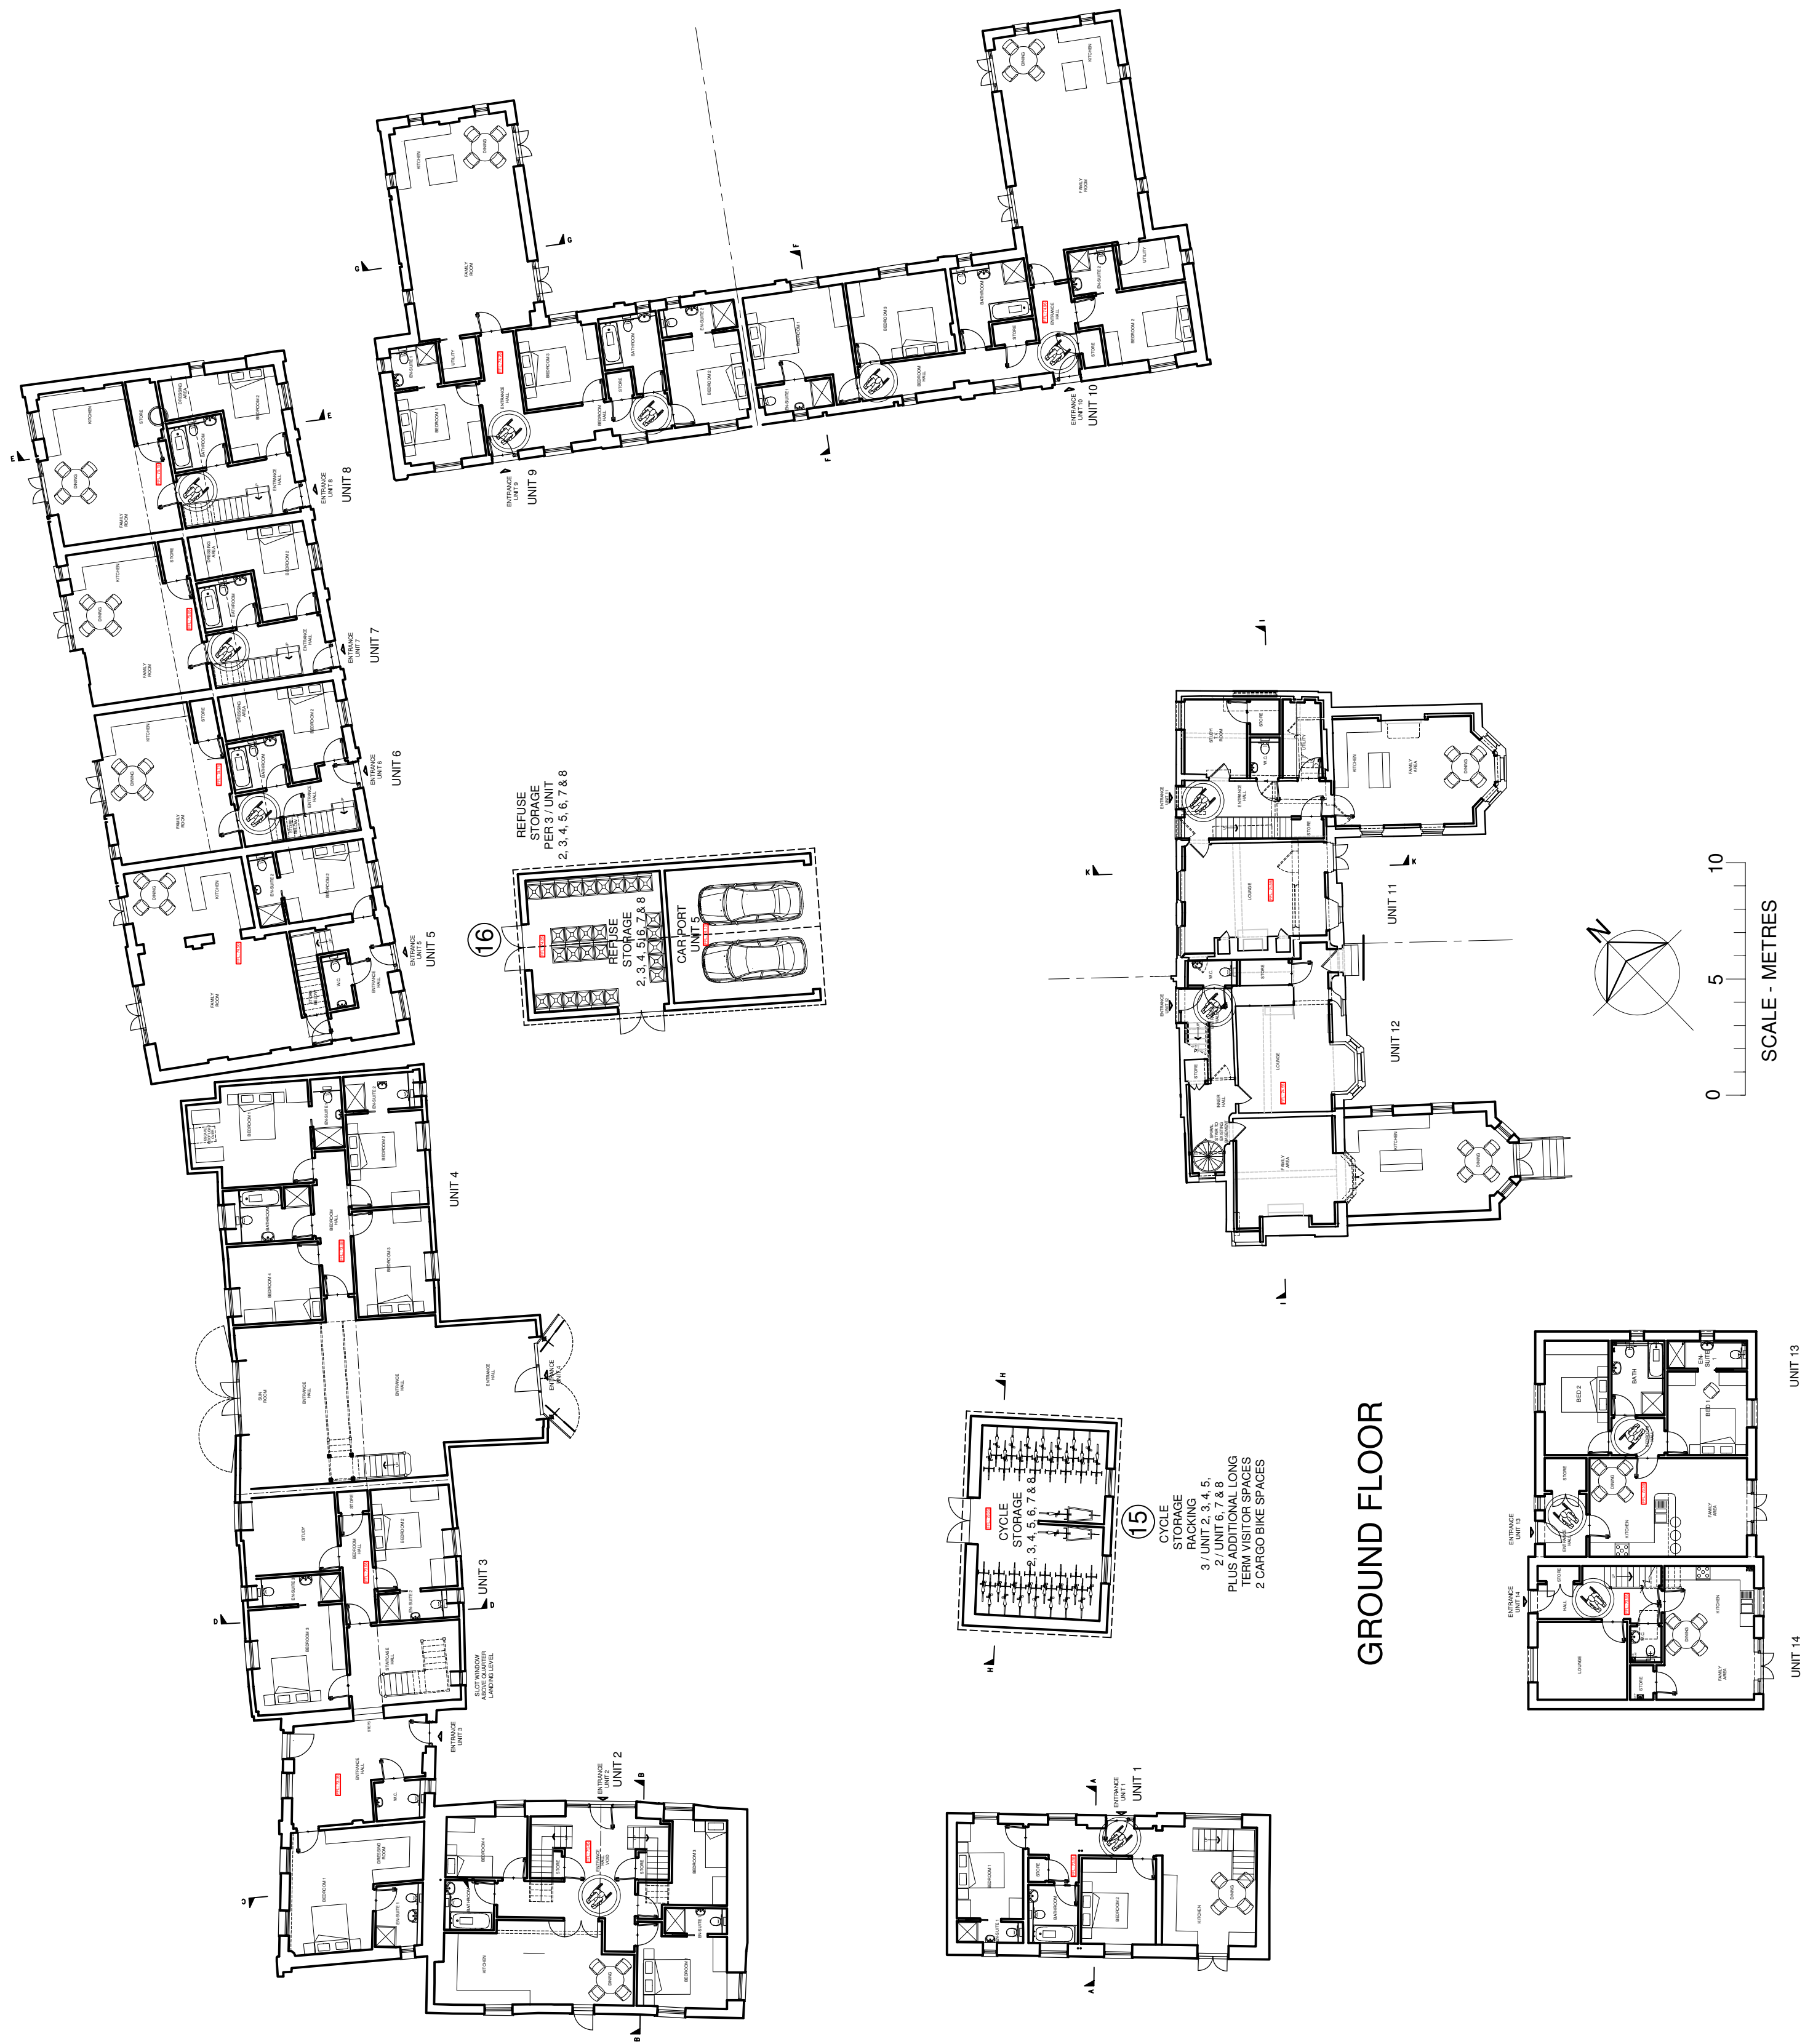

DRAWING NOT INDICATING EXISTING MEASURED SURVEY PLAN INFORMATION

AMENDED IN ACCORDANCE WITH FURTHER NORTH HERTS COUNCIL COMMUNICATIONS. B. 29.07.25 C. 29.07.25 AMENDED IN ACCORDANCE WITH FURTHER NORTH HERTS COUNCIL COMMUNICATIONS.	PROPOSED DEVELOPMENT.	SOALE	JAMES A. KEENEY ASSOCIATES ARCHITECTS • INTERIORS • LANDSCAPE ARCHITECTS • PLANNING CONSULTANTS 46, Upper Mount Street, Dublin 2, Ireland D02 FH83 307, Shepherd Road, Crawley, West Sussex BN8 3PP. Tel: +353 (0) 1892 6888 9982 • In Ireland: +353 (0) 1892 6888 9982 • UK Mobile: +44 (0) 7902 086429 • Email: james@jake.architecture.com • Web: www.jake.architecture.com
	LOCATION	DRAWN	
	HIGHOVER FARM, HIGHOVER WAY, HITCHIN, HERTS, SG4 0RQ.	J.A.KEENEY	
	CLIENT	DATE	
GILL HUDSON HOMES LTD.	APRIL 2025.		
TITLE	PURPOSE	DRAWING NUMBER	
PROPOSED – GROUND FLOOR PLANS.	PLANNING.	2208.PL.06C	



PLANNING APPLICATION