


COPYRIGHT AND OWNERSHIP OF THIS DRAWING IS VESTED IN JAMES A. KEANEY ASSOCIATES WHOSE PRIOR WRITTEN CONSENT IS REQUIRED FOR ITS REPRODUCTION/PUBLICATION IN ANY FORM. ALL DIMENSIONS ARE GIVEN IN METRES AND ALL DIMENSIONS ARE TO FACE UNLESS OTHERWISE STATED. THIS DRAWING IS NOT TO BE USED FOR ANY OTHER PURPOSES WITHOUT THE WRITTEN CONSENT OF JAMES A. KEANEY ASSOCIATES. DO NOT SCALE EXCEPT FOR THE PURPOSES OF PLANNING.

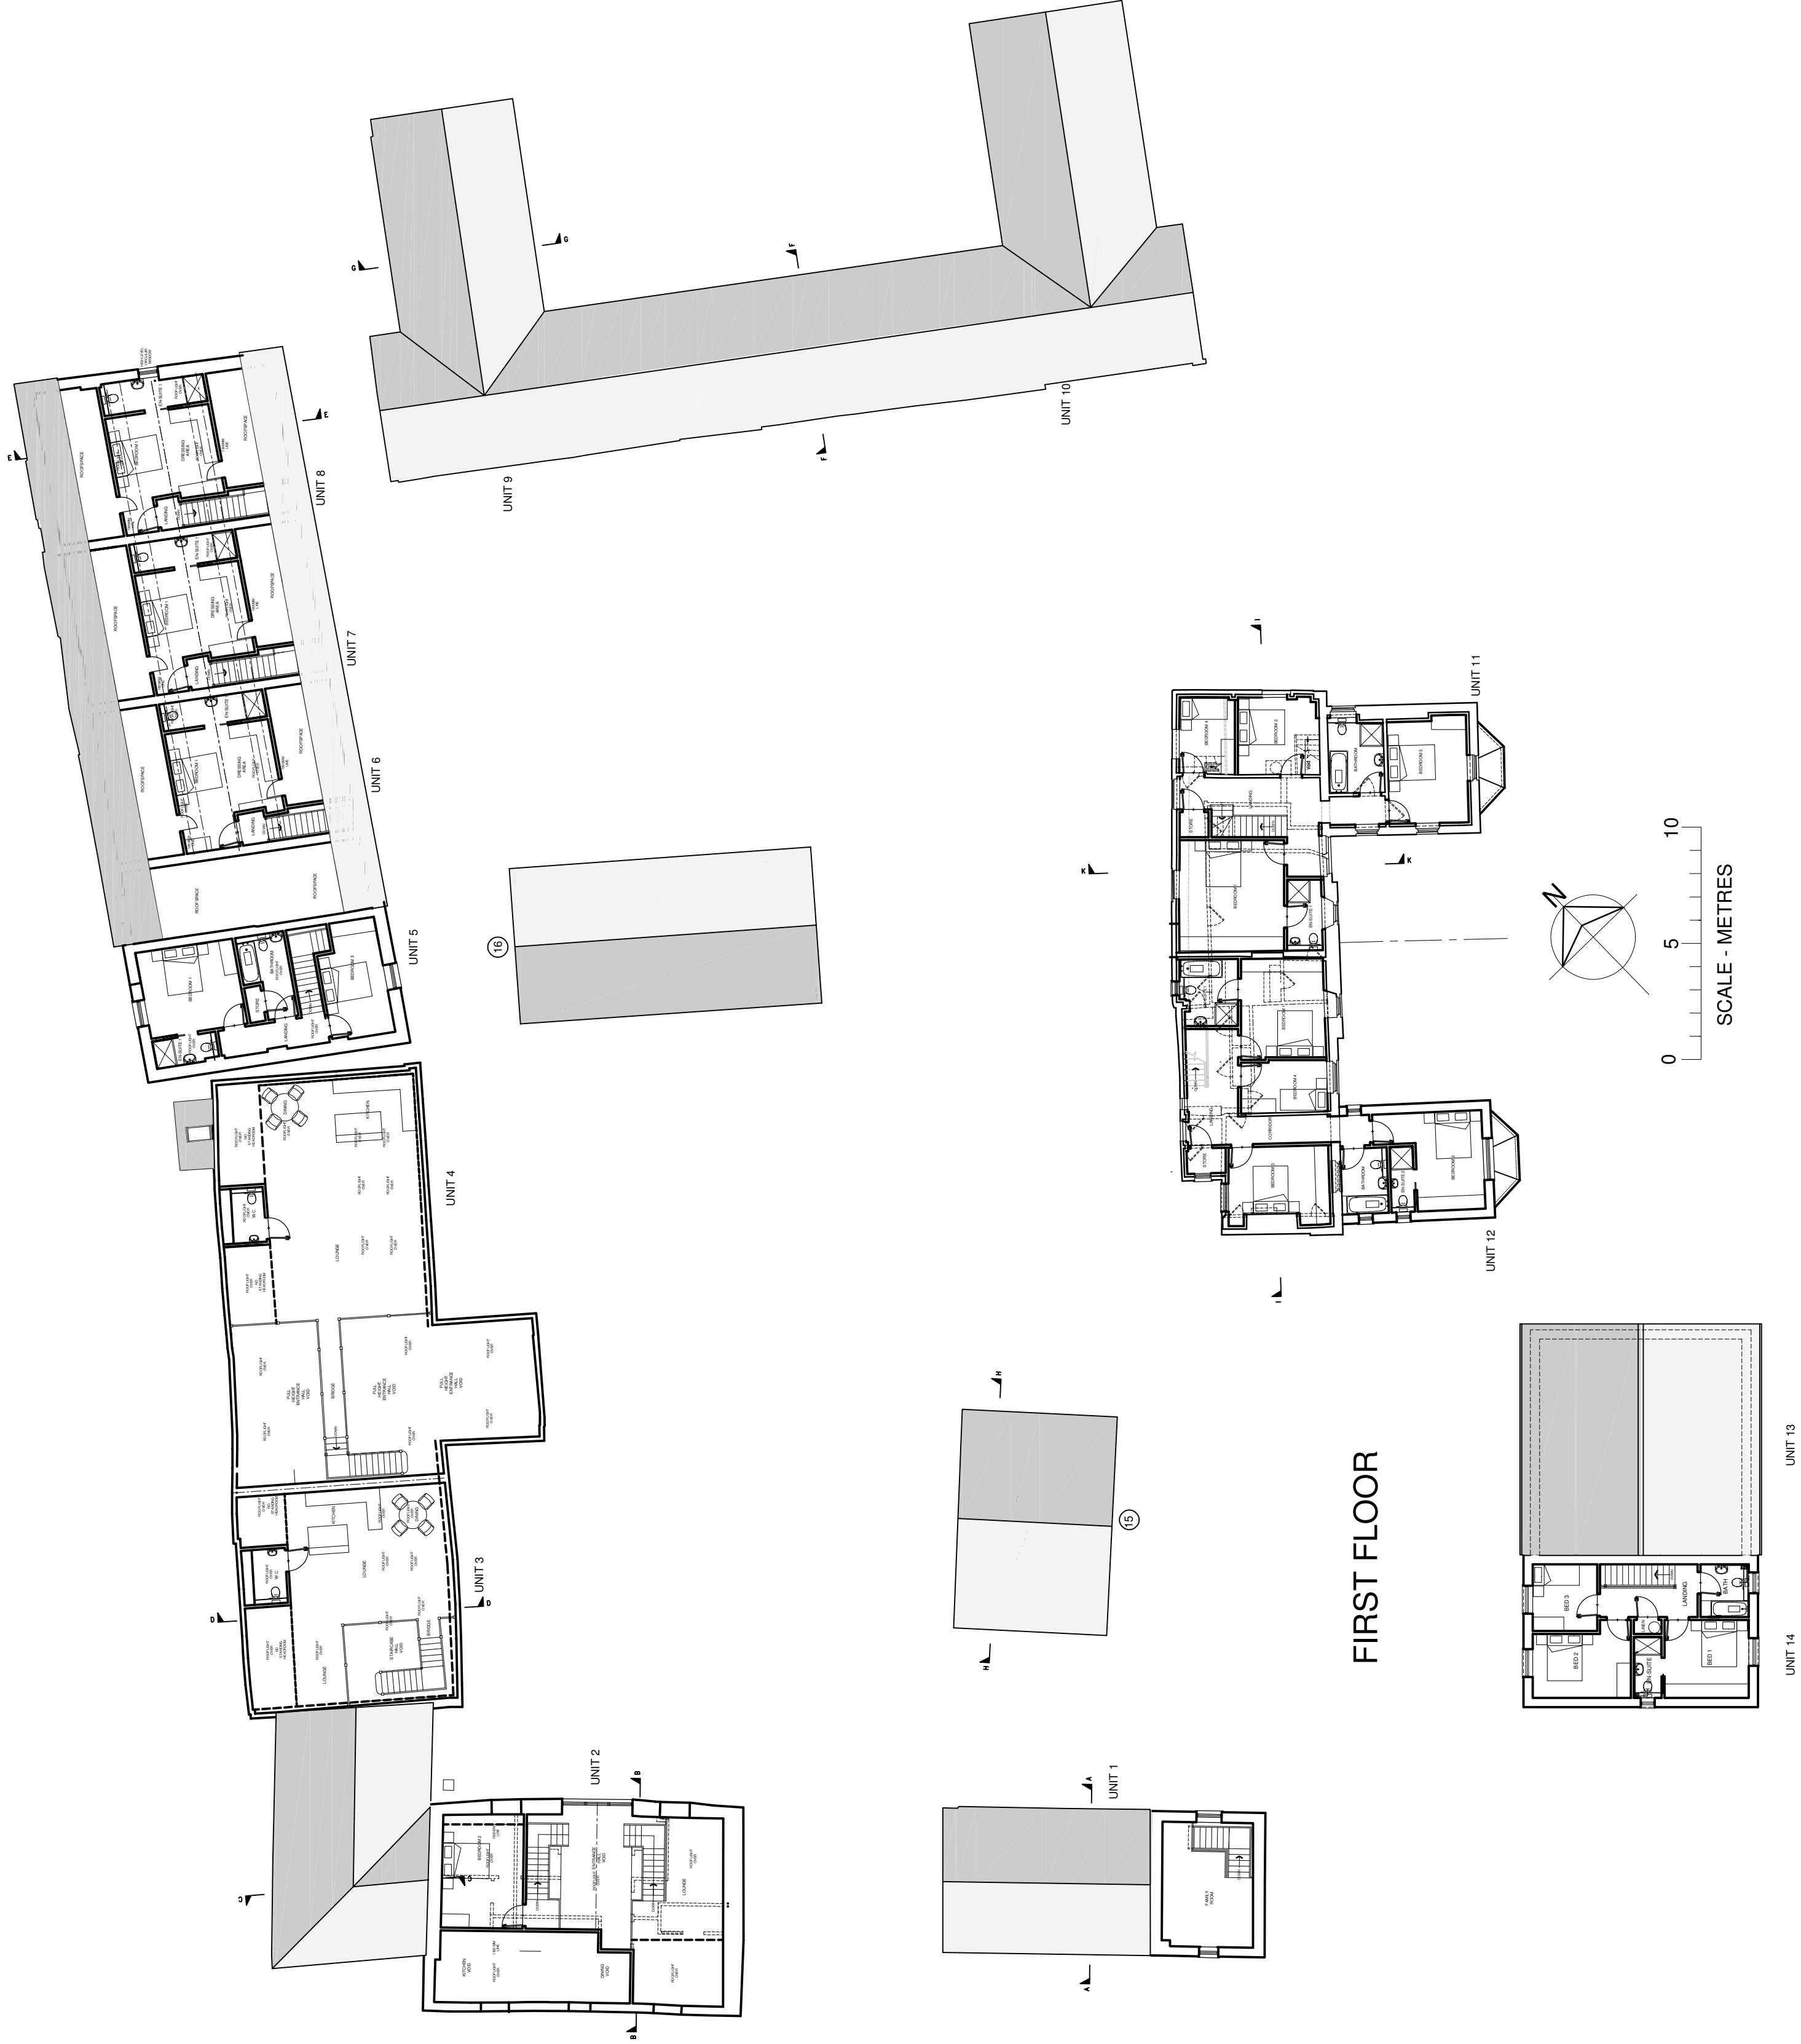

DRAWING **NOT** INDICATING EXISTING MEASURED SURVEY PLAN INFORMATION

B. 06.08.25 - AMENDED IN ACCORDANCE WITH FURTHER NORTH HERTS COUNCIL COMMUNICATIONS. A. 29.07.25 - AMENDED IN ACCORDANCE WITH FURTHER NORTH HERTS COUNCIL COMMENTS.		PROJECT PROPOSED DEVELOPMENT.		SCALE 1:200@A1.
LOCATION HIGHOVER FARM, HIGHOVER WAY, HITCHIN, HERTS, SG4 0RG.		DRAWN J.A.KEANEY.		
CLIENT GILL HUDSON HOMES LTD.		DATE APRIL 2025		
TITLE PROPOSED - FIRST FLOOR PLANS.		PURPOSE PLANNING.		
		DRAWING NUMBER 2208.PL.07B		

