
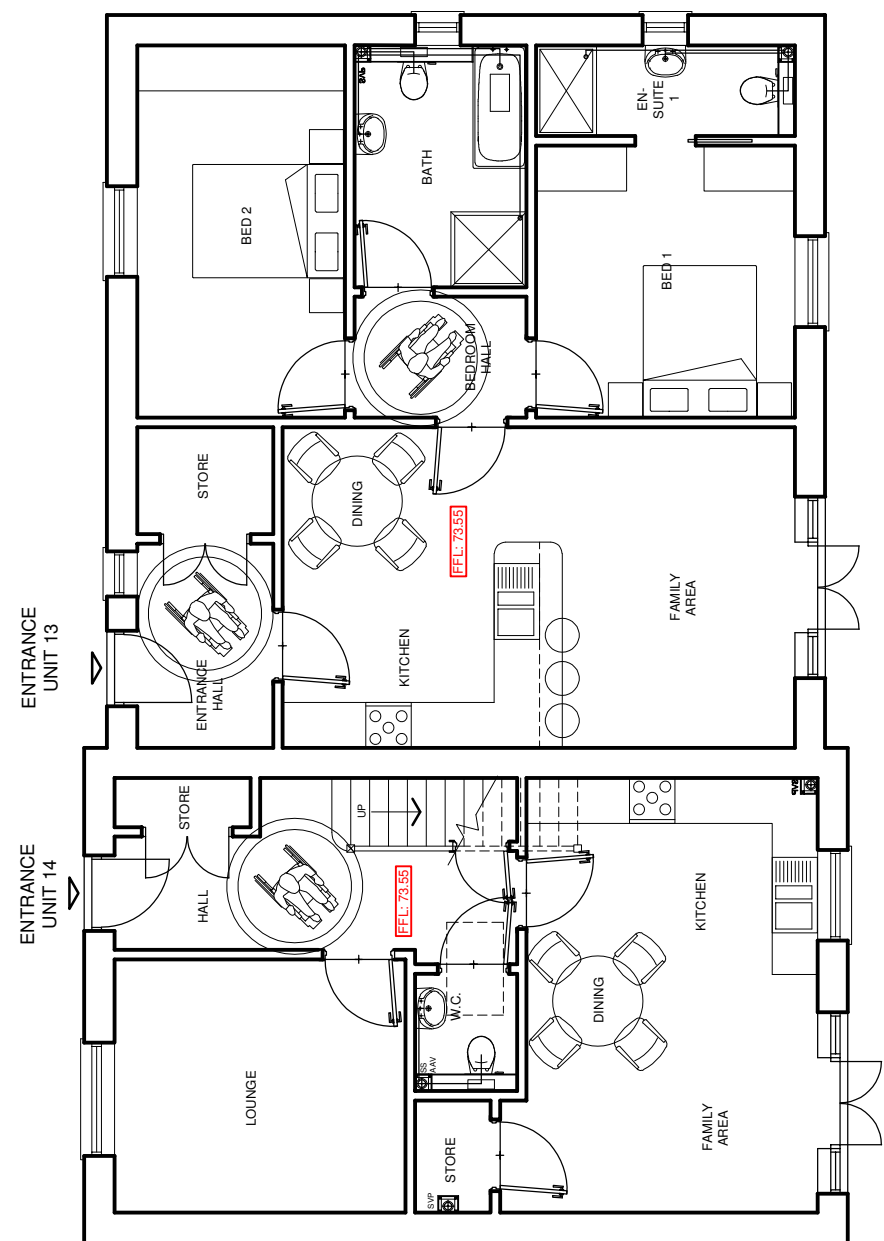
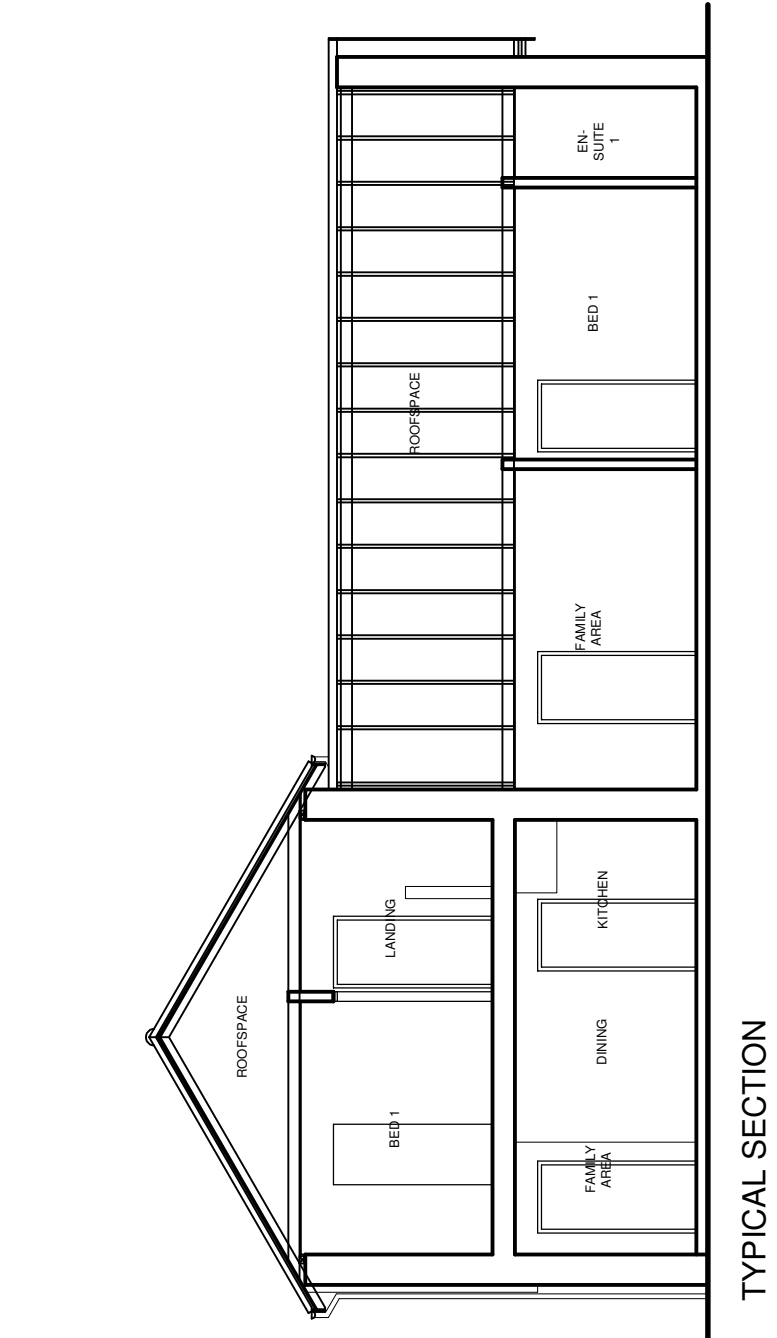



COPYRIGHT AND OWNERSHIP OF THIS DRAWING IS VESTED IN JAMES A. KEANEY ASSOCIATES. WHOSE PRIOR WRITTEN CONSENT IS REQUIRED FOR ITS REPRODUCTION/PUBLICATION IN ANY FORM. ALL DIMENSIONS TO BE CHECKED ON SITE AND ANY DISCREPANCIES NOTIFIED TO JAMES A. KEANEY ASSOCIATES. DO NOT SCALE EXCEPT FOR THE PURPOSES OF PLANNING.

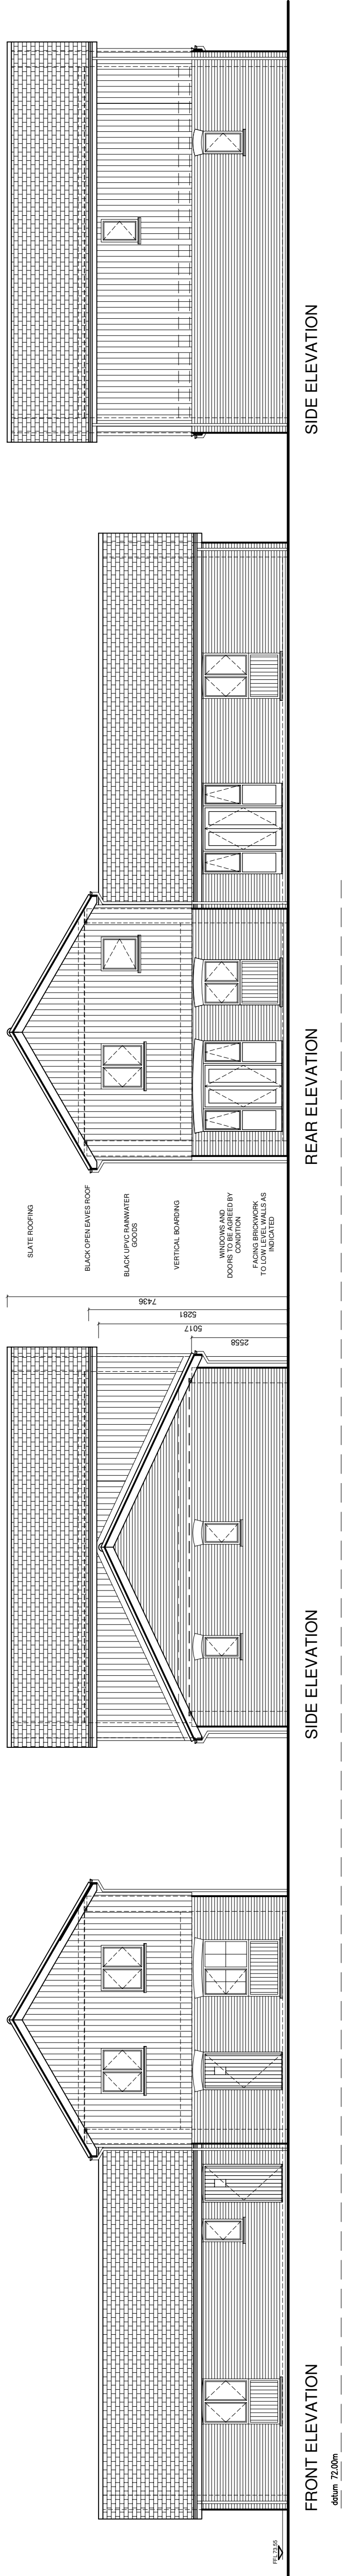


GROUND FLOOR PLAN

UNIT 14

UNIT 13

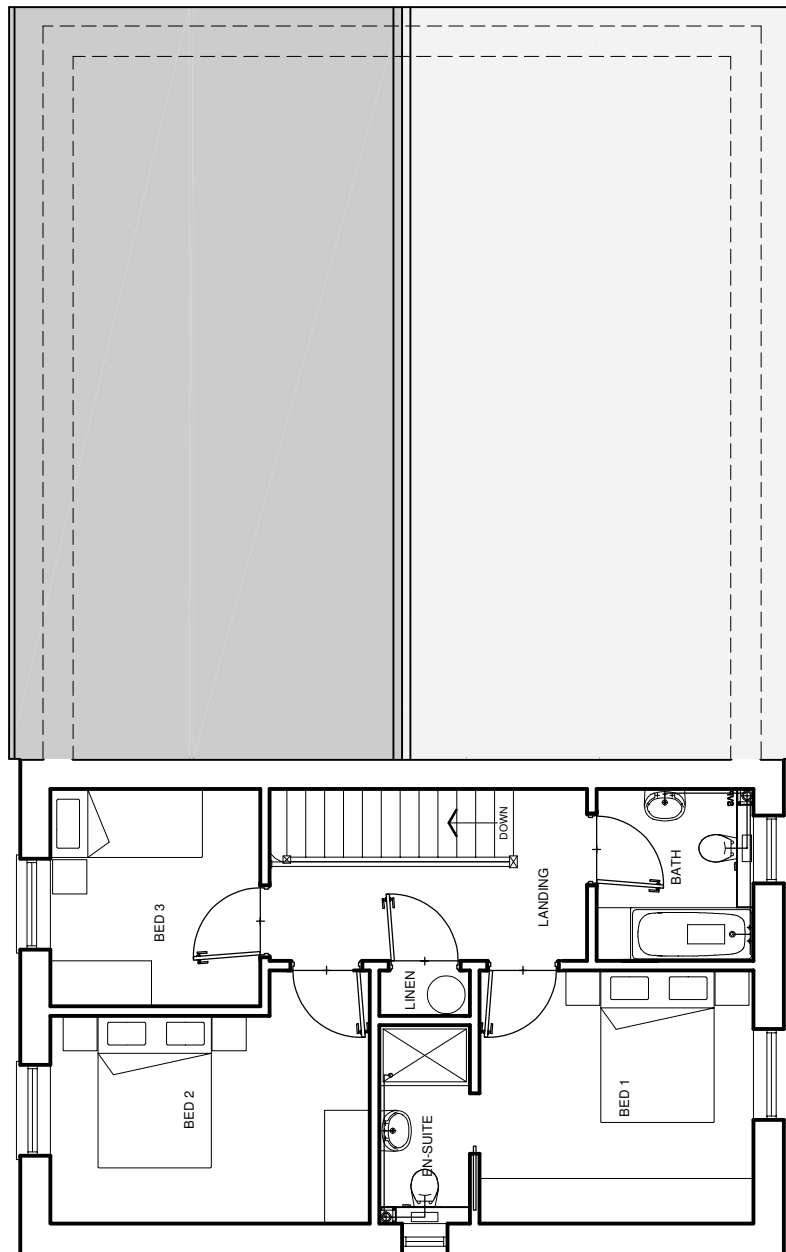


FIRST FLOOR PLAN

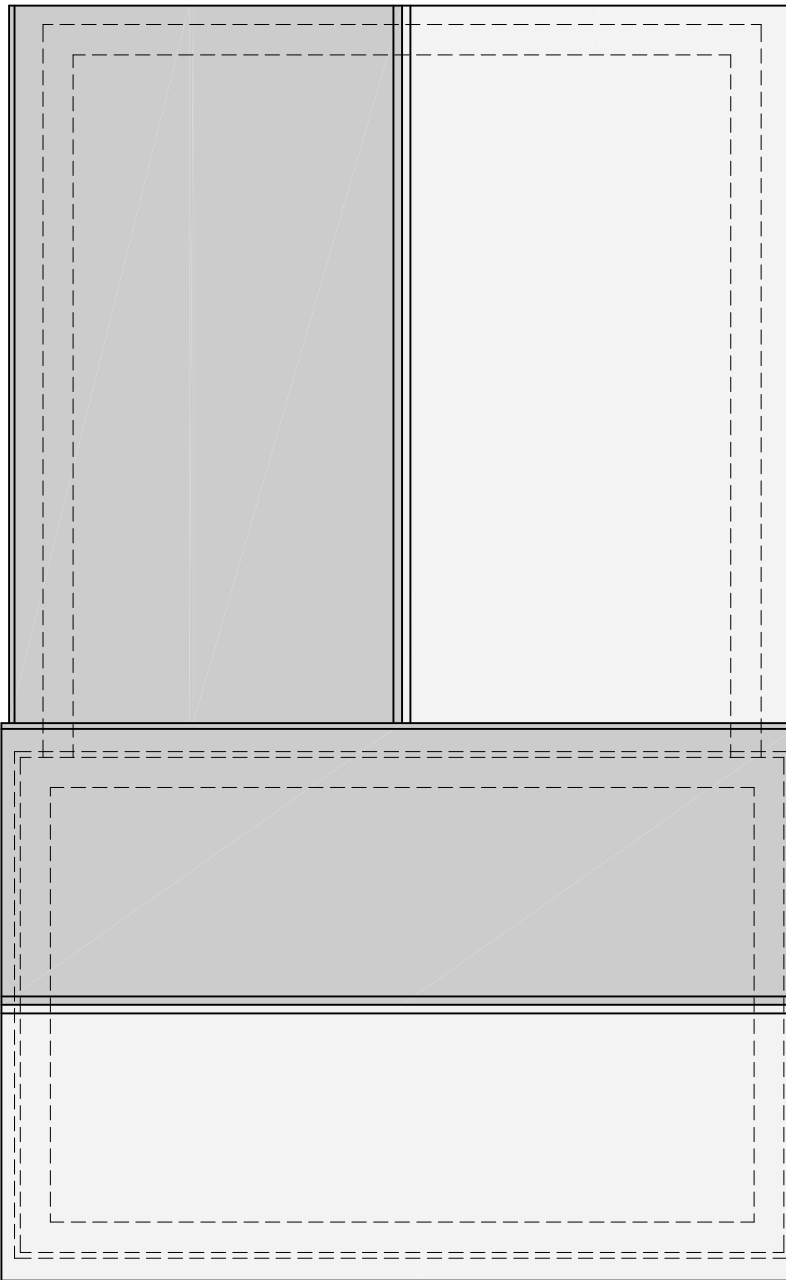

ROOF PLAN

A. 06.08.25. PROPOSED FINISHED FLOOR LEVELS, ADDED		SCALE 1:100@A1.	
PROJECT PROPOSED DEVELOPMENT:		DRAWN J.A.KEANEY.	
LOCATION HIGHER FARM, HIGHERWAY, WAY, HITCHIN, HERTS., SG4 0RQ.		DATE APRIL 2025.	
CLIENT GILL HUSLON HOMES LTD.		DRAWING NUMBER 2208.PL.12A	
TITLE PROPOSED NEW BUILD UNITS 3 & 14.			

 

PLANNING APPLICATION