



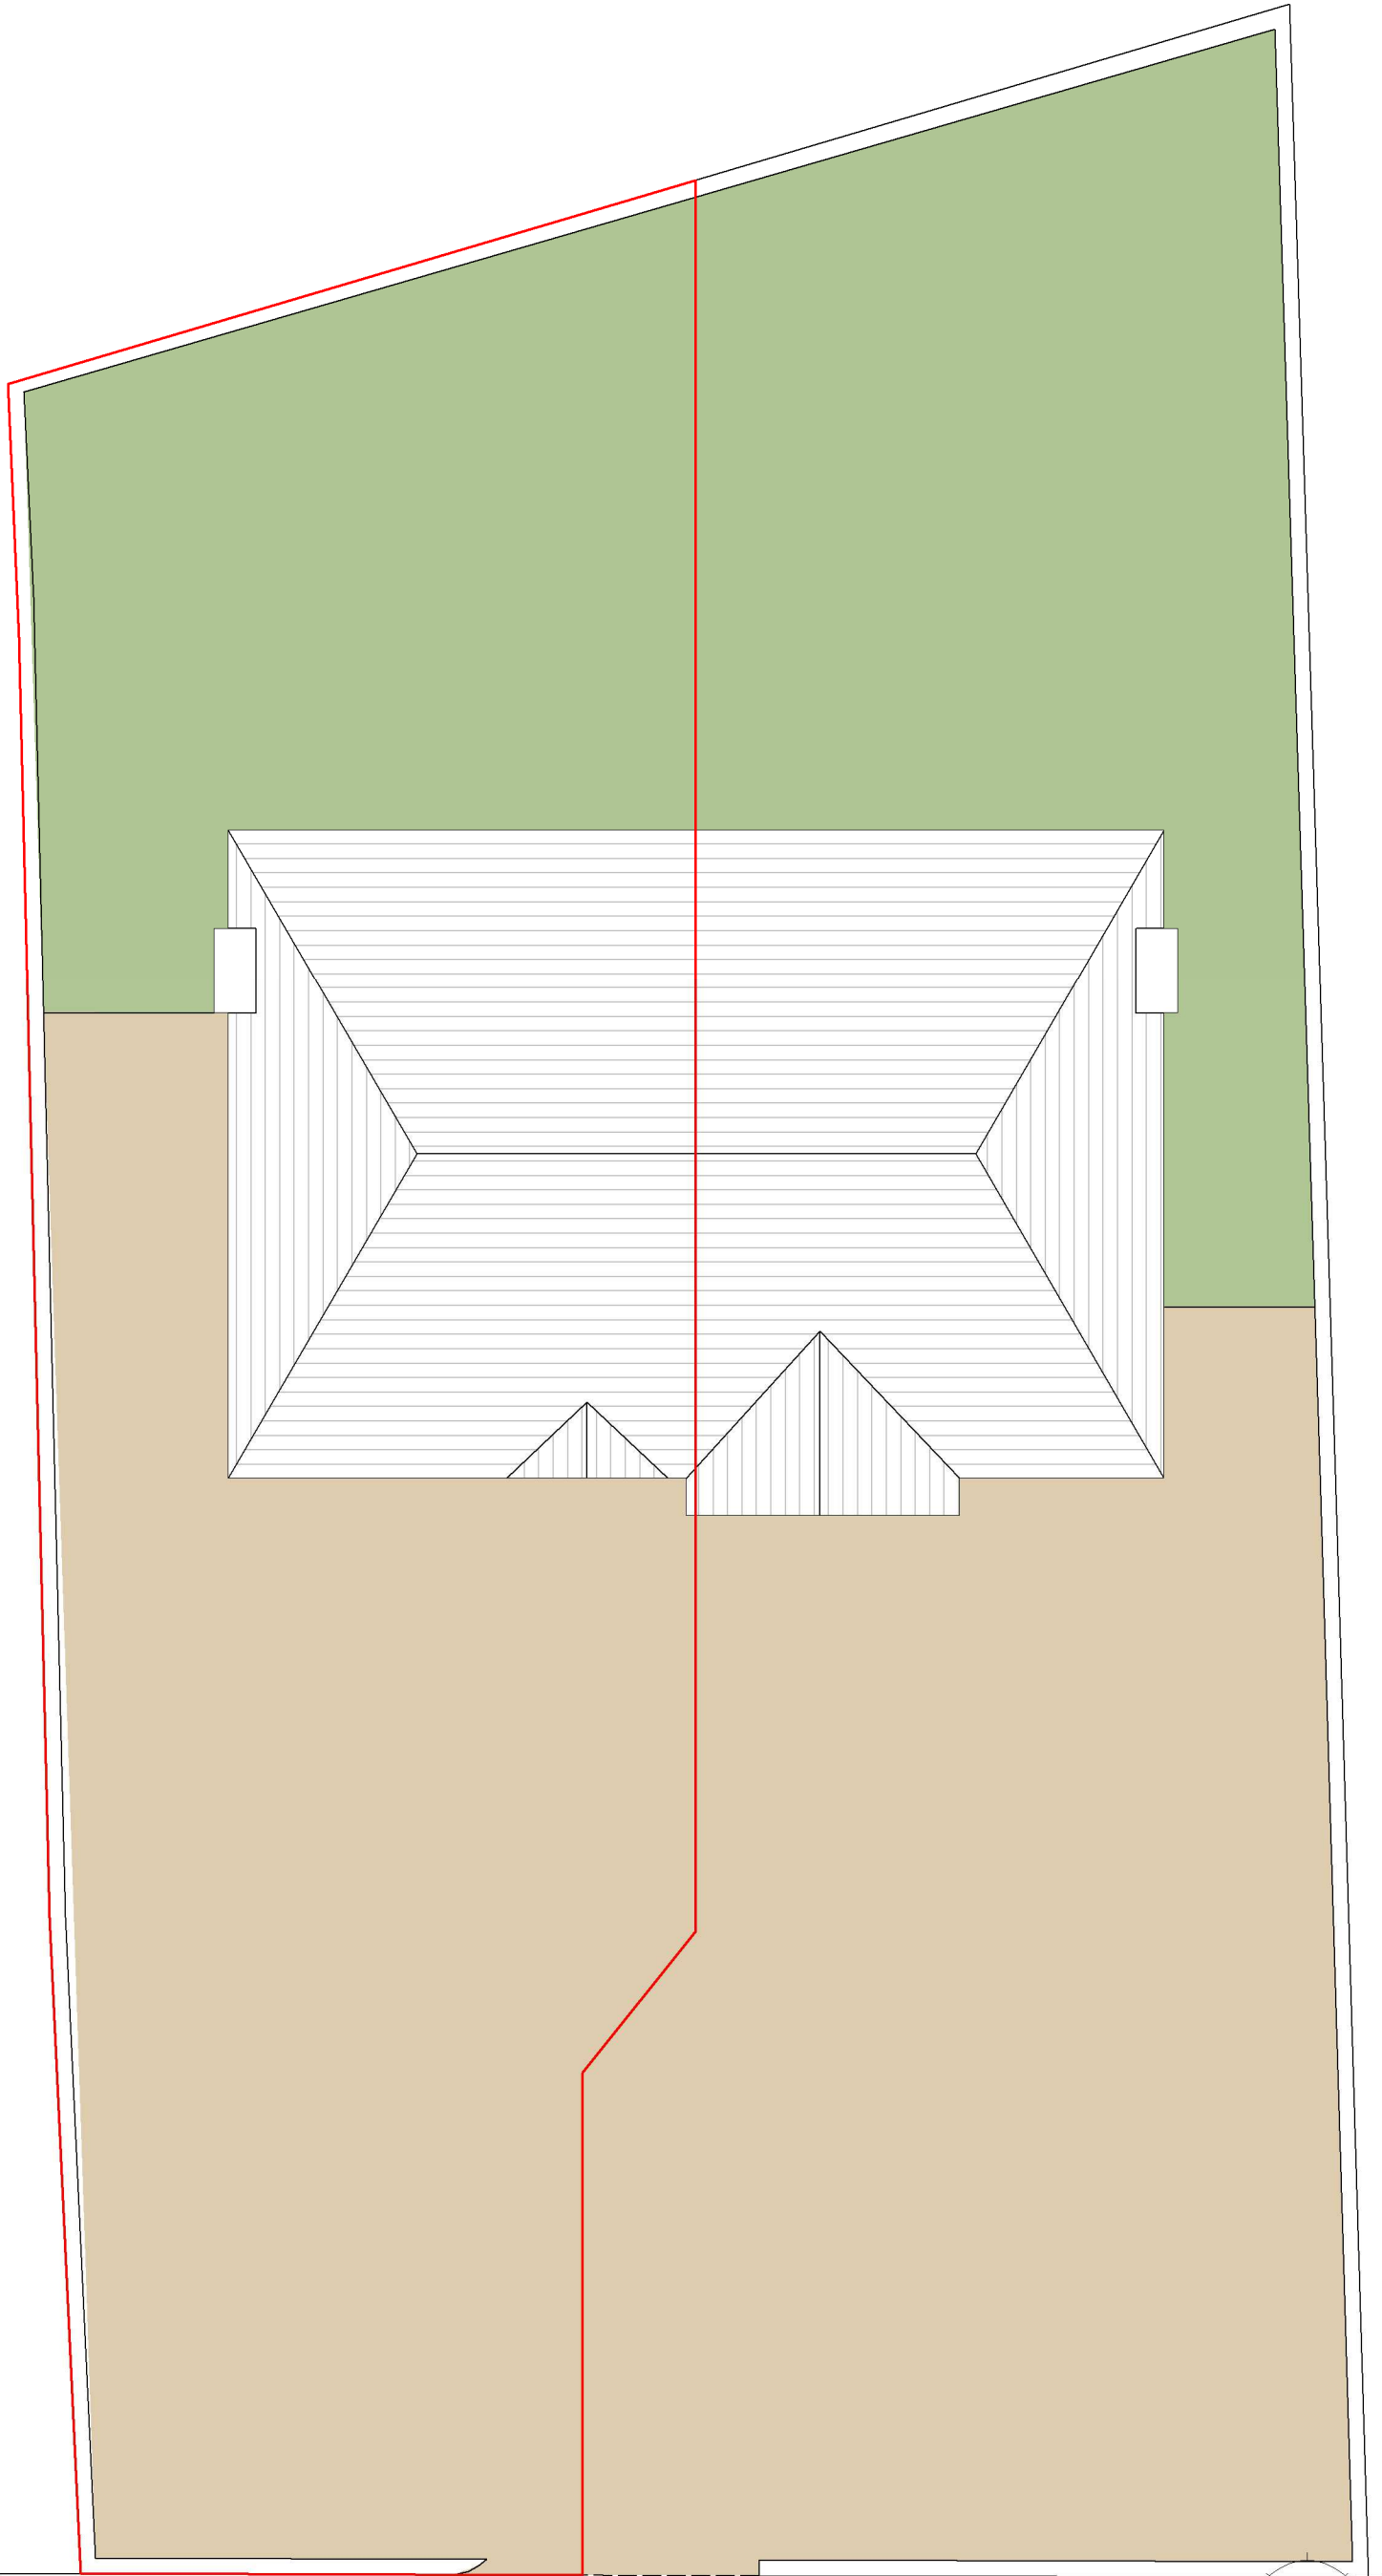

1:100 Existing Site Plan

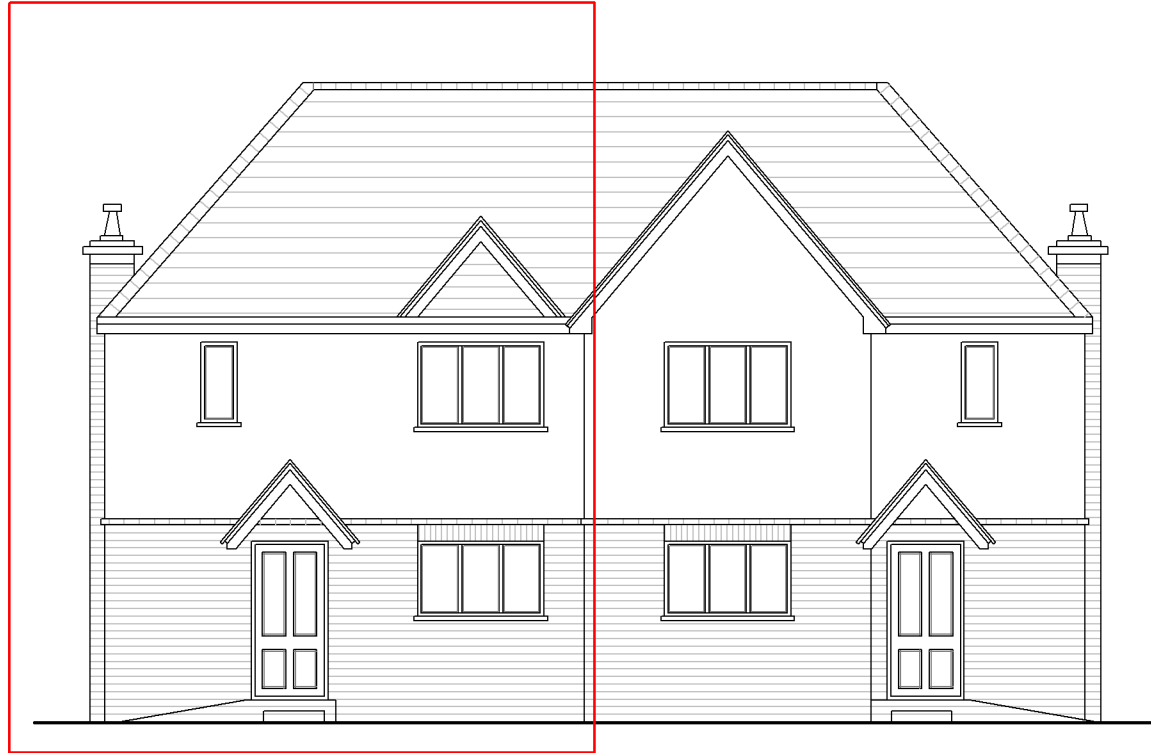


1:100 Existing Front Elevation




1:100 Existing Side Elevation



1:100 Existing Rear Elevation

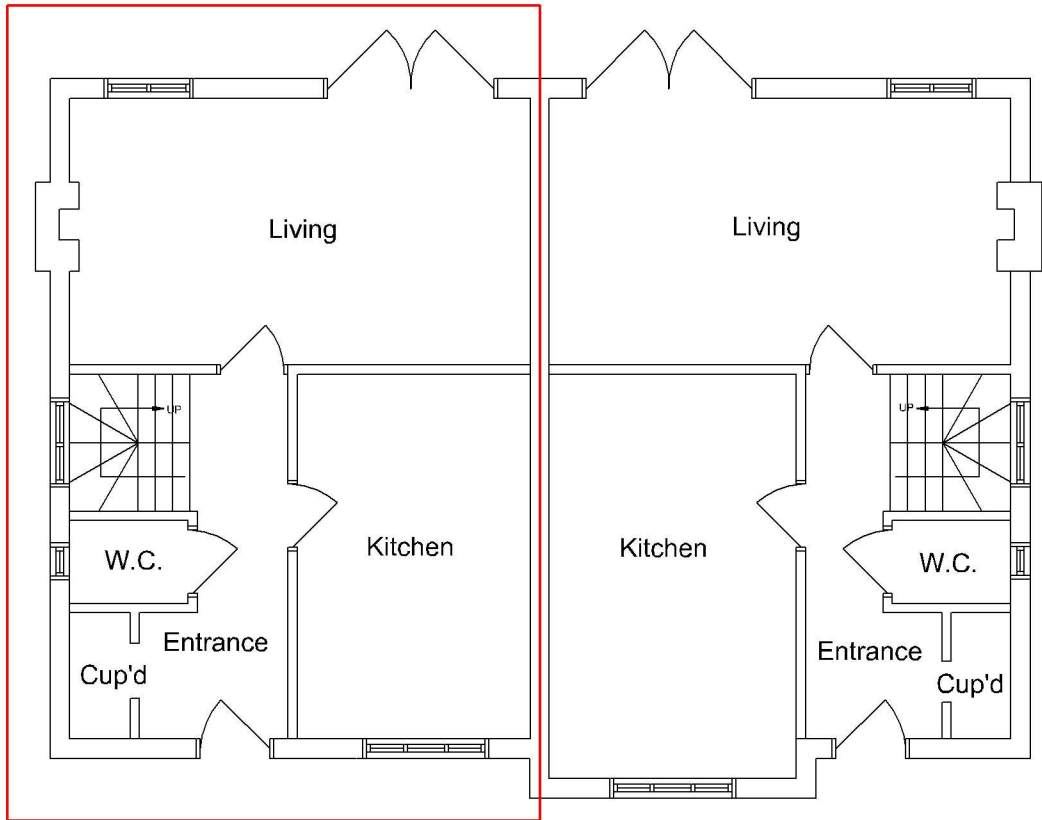

1:100 Existing Ground Floor Plan

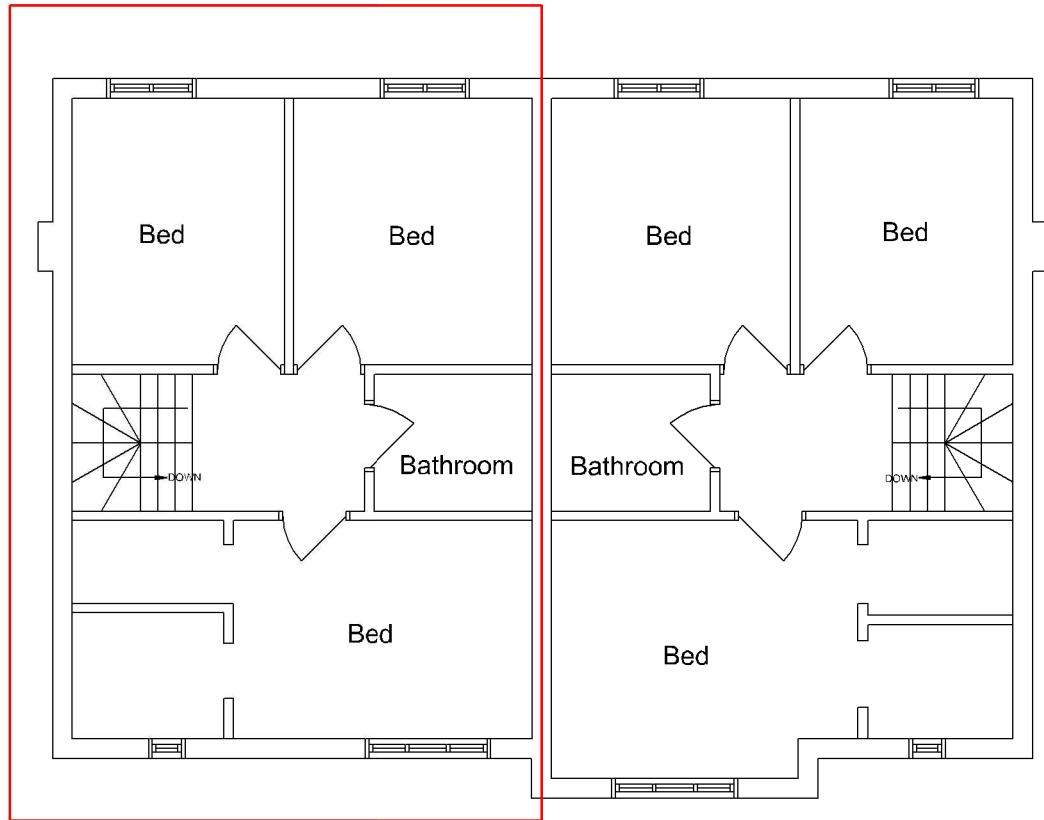

1:100 Existing First Floor Plan



THE PLANNING CONSULTANCY LTD		
The Studio, 2 Bradbury Farm Barns Hare Street, Buntingford, Hertfordshire, SG9 0DX		
Project Name: The Gray, Bankside, High Street, Barley, Royston SG8 8HU	Project No: 320	
Drawing Title: Existing Plans	Drawn by: HLW	
Scale: 1:100 @ A2	Date Drawn: 24/08/2024	DRG NO: 01 - 100
Dimensions are in millimeters unless otherwise stated. Do not scale from this drawing. If in doubt, ask.		